





Existing Rear
1 : 100

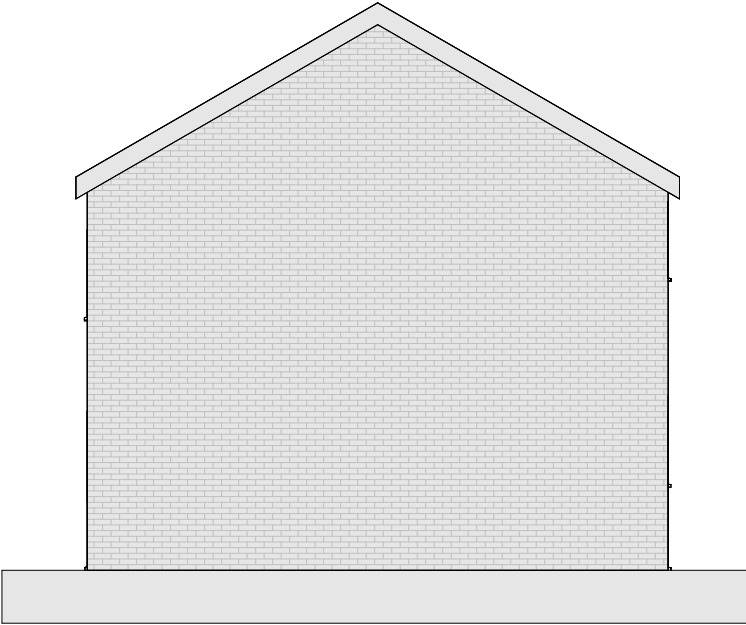

Existing East
1 : 100

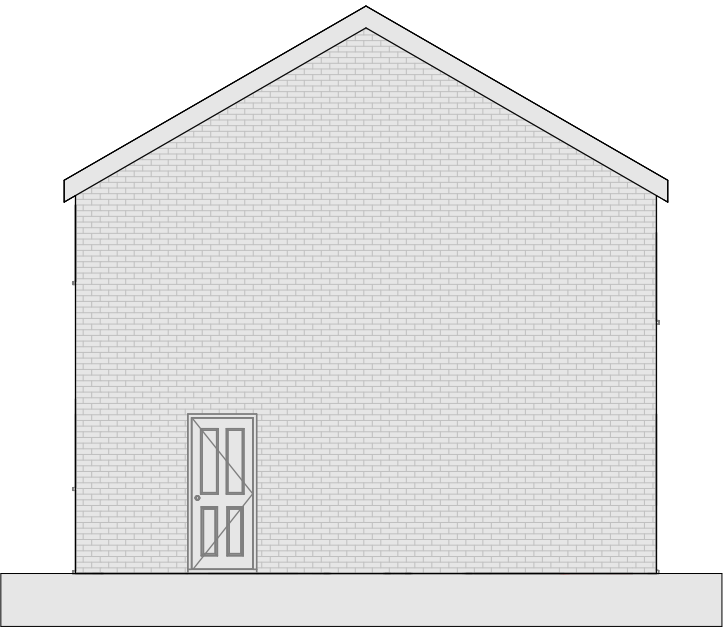

Existing West
1 : 100

Revisions			
REV	DATE	DRAWN	NOTES

project north



status: planning
client: Private Client

project:
35 Brookhey Road

title:
Existing Elevations

revision:
drawn by: GB
date:
job no: SVNT_323
scale: 1 : 100

drawing no:
301