






Proposed Rear
1 : 100

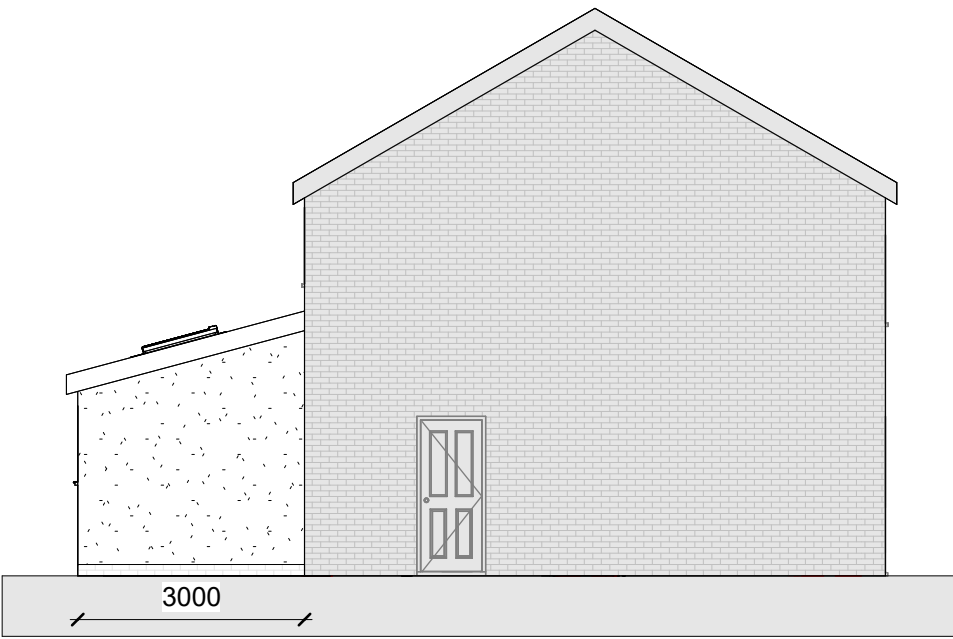

Proposed West
1 : 100

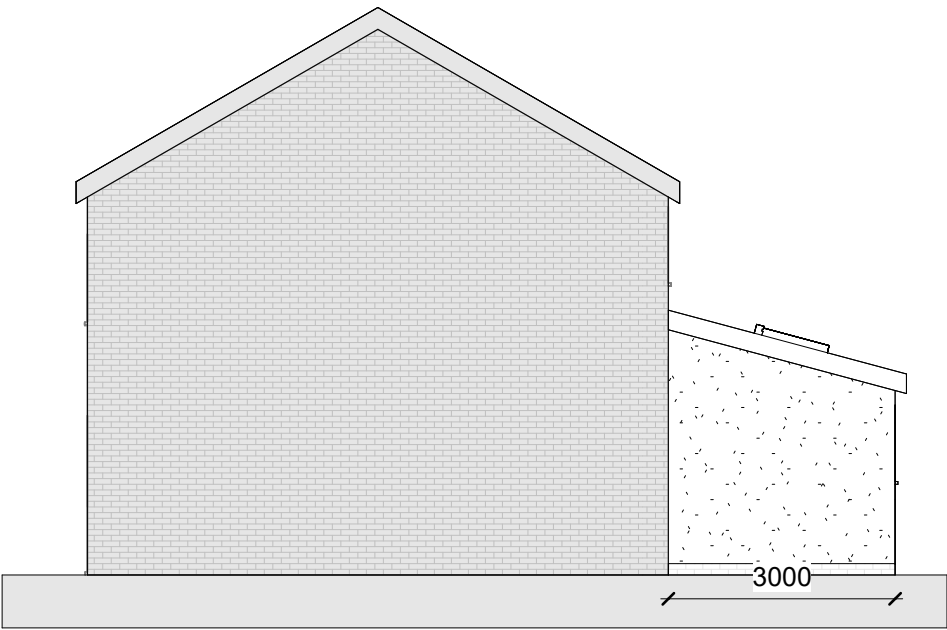

Proposed East
1 : 100

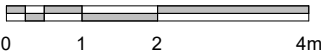

Studio Seventeen LTD

Studio N, Basecamp
49 Jamaica Street
Liverpool
L1 0AH

george.barr@studiosvnt.co.uk
07496 834461
www.studiosvnt.co.uk

Notes

- 1. This document and all drawings are copyright of Studio Seventeen and may not be reproduced without their specific permission.
- 2. All dimensions to be site verified by contractor before construction.
- 3. All dimensions are to structure unless noted otherwise.
- 4. All dimensions are in millimeters unless noted otherwise.
- 5. Studio Seventeen shall be notified in writing of any discrepancies.

Revisions

REV	DATE	DRAWN	NOTES
-----	------	-------	-------

project north
not to scale



status: Planning

client:

Private Client

project:

35 Brookhey Road

title:
Proposed Elevations

revision:

drawn by: GB

date:

job no: SVNT_323

scale: 1 : 100

drawing no:

501