




PI Liverpool Roby L36 4HD

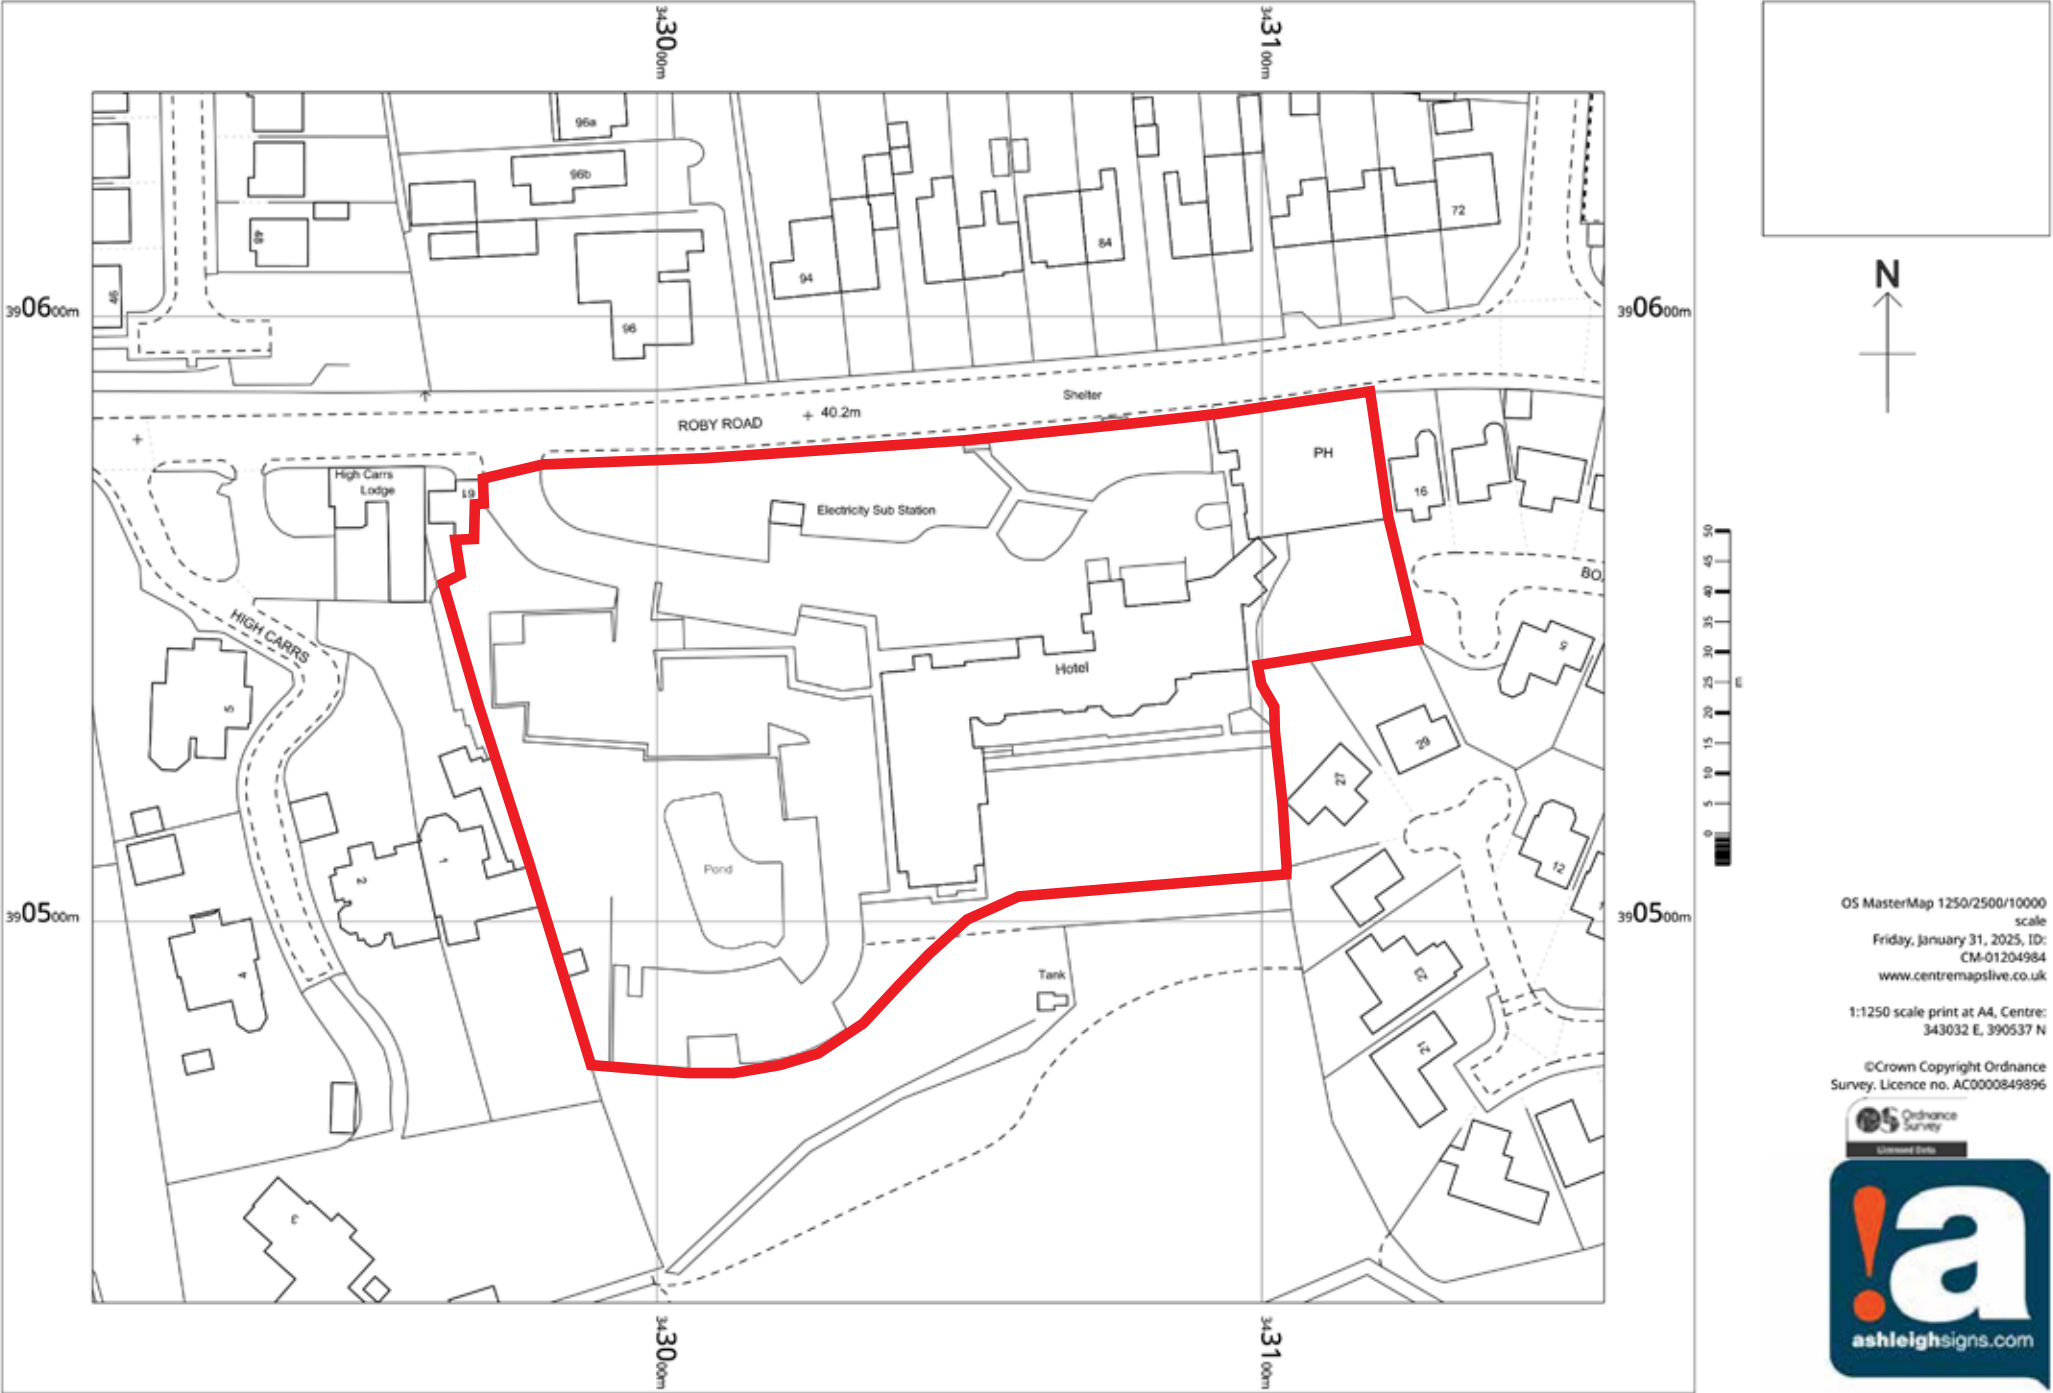

OS MasterMap 1250/2500/10000 scale
Friday, January 31, 2025, 10:
CM-01204984
www.centremapslive.co.uk
1:1250 scale print at A4, Centre:
343032 E, 390537 N
©Crown Copyright Ordnance
Survey, Licence no. AC0000849896

