


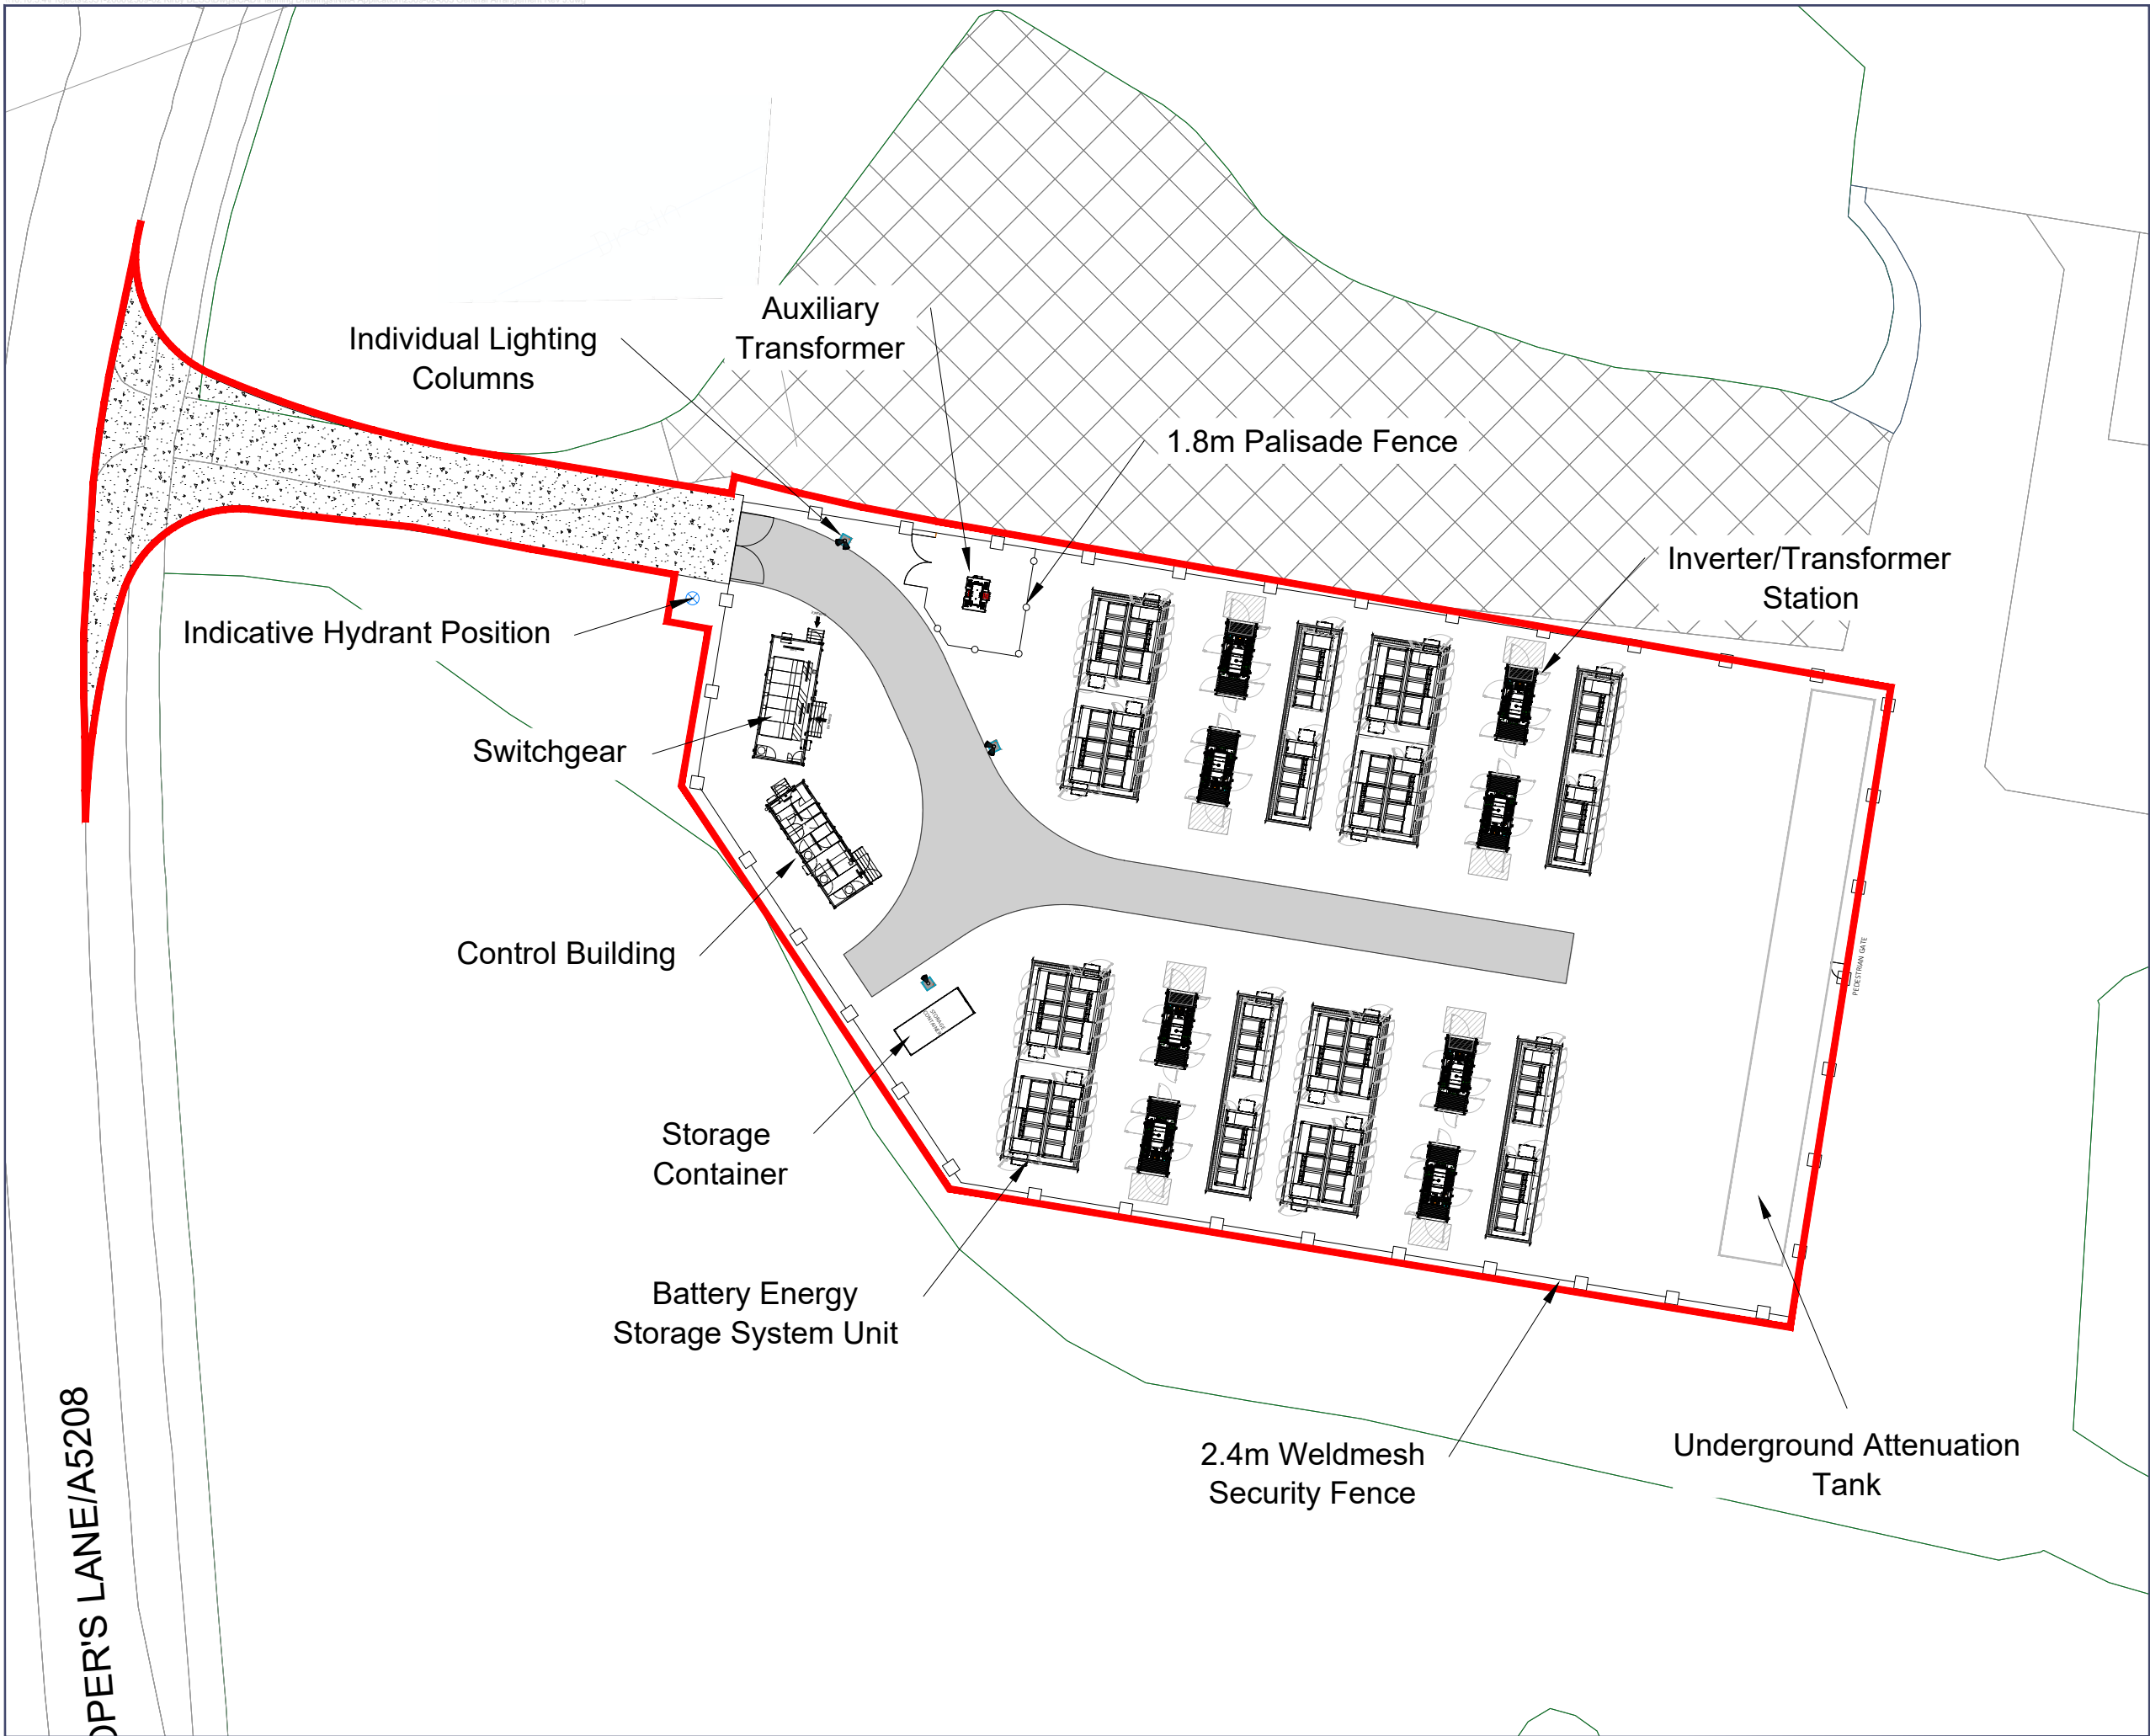

Existing Hardstanding

OPER'S LANE/A5208



revision: J desc: Updated Layout

date: 29-06-26



0344 8700 007
axis.co.uk



Client

Pelagic Energy

Project

Kirkby BESS

Drawing Title

General Arrangement

Scale

1:500 @A3

Date

June 2026

Dwg no

2569-02-003

Status

--

Drawn

SK

Checked

JMg

Rev

J