


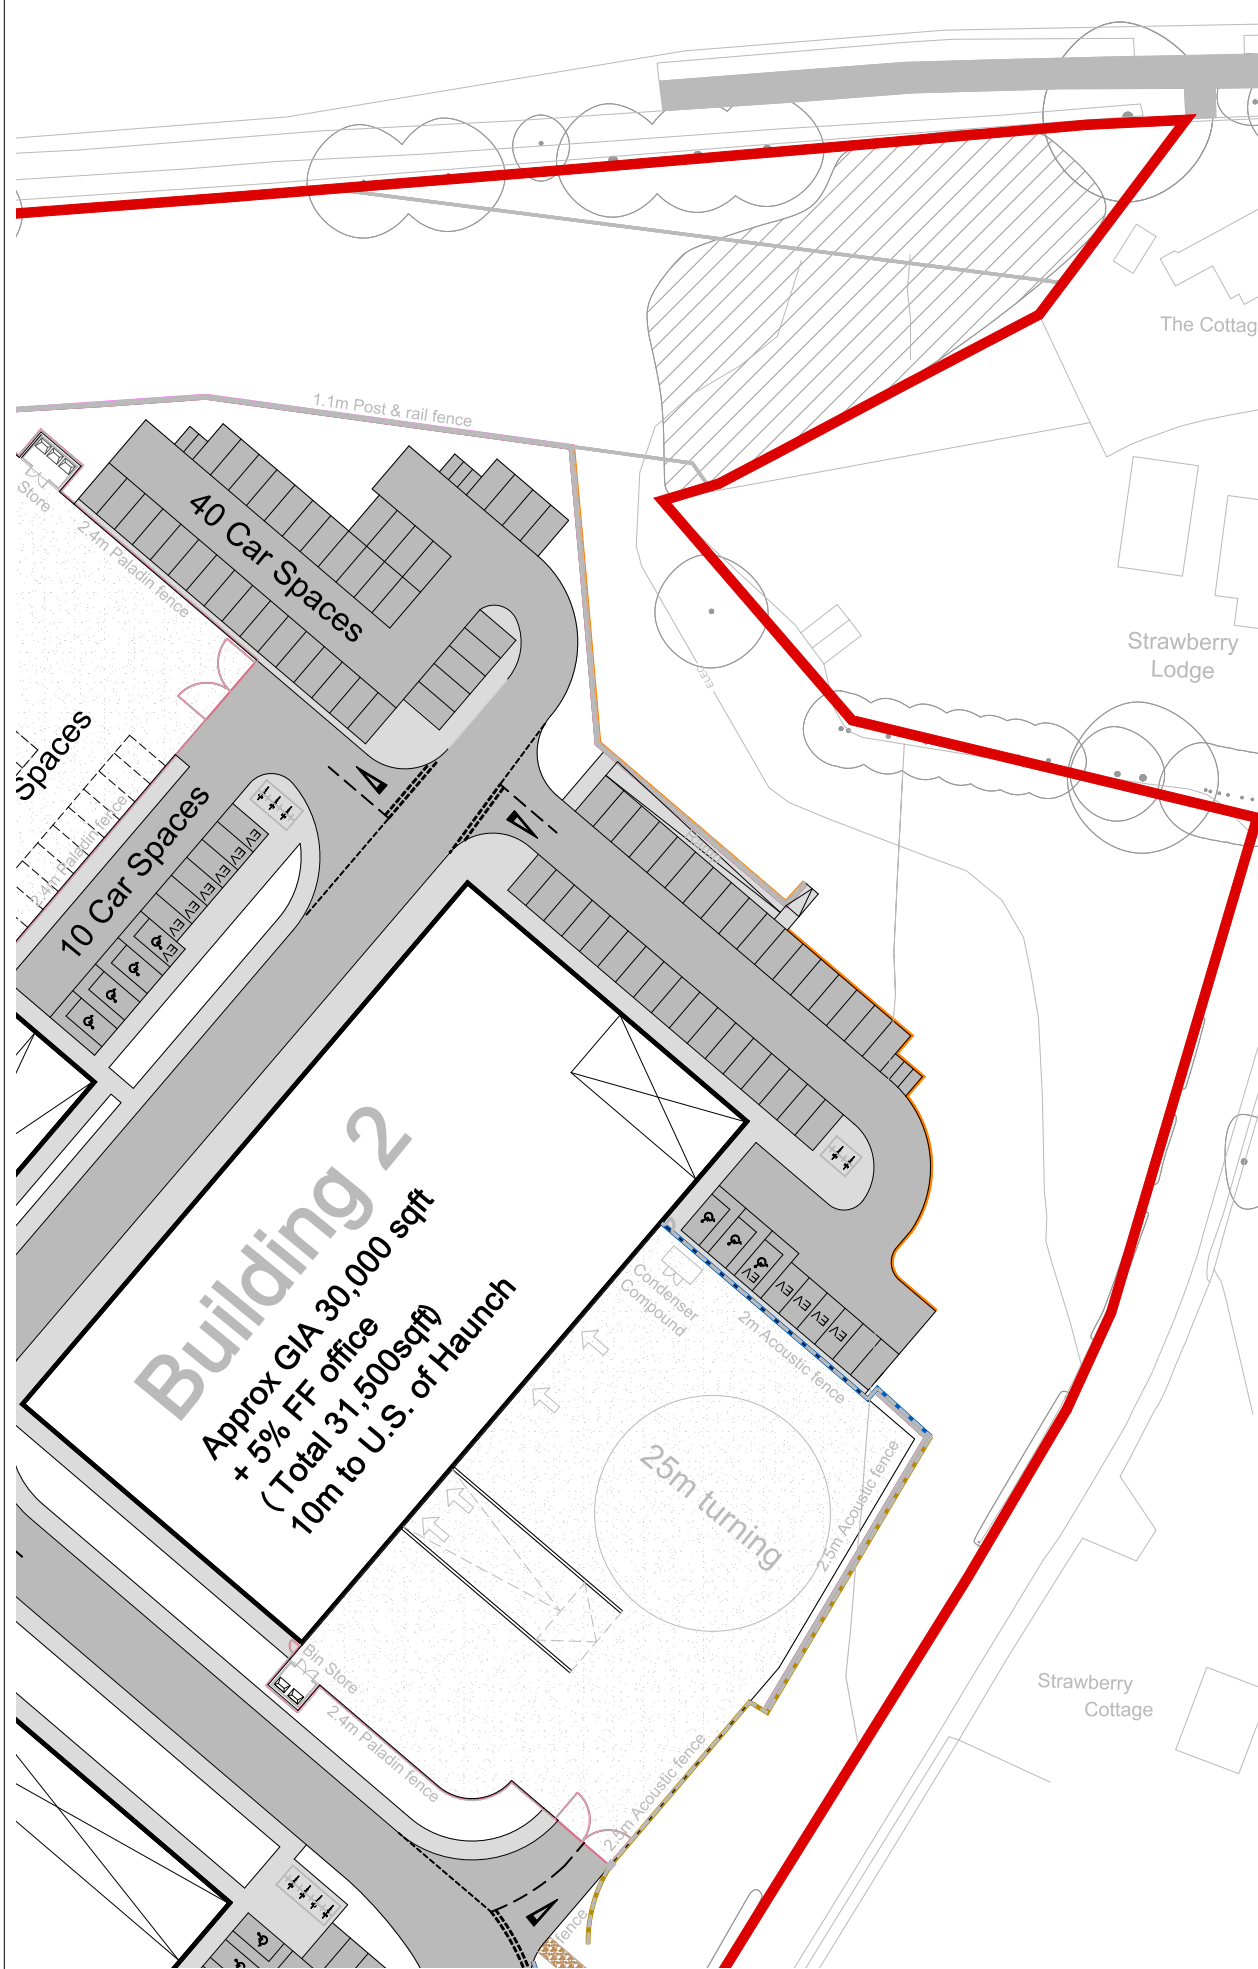

Do not scale the drawing printed or electronic version.
Construction must detail all dimensions for site.
This drawing is copyright and is for use on the site only. This drawing should be used in conjunction with all relevant standards, drawings and specifications. All works to be carried out in accordance with the latest British Standards / Codes of Practice unless specifically stated otherwise in the specification.
Responsibility for the reproduction of this drawing is upon the client. It is the client's responsibility to ensure that all information has been updated in full and is correct when compared to the original paper or electronic image.
Graphical representation of equipment on the drawing has been coordinated, but are representative only. Please refer to the specification and / or details for actual sizes and / or specific hardware construction information.

Notes:-

KEY

Hard Works

- Concrete surfacing to vehicular areas.
- Vehicular macadam to vehicular areas as indicated. Black colour.
- Pedestrian macadam to pedestrian areas. Black colour.
- Crushed gravel to PAVESURF. Natural colour.
- Acoustic fencing, 2.0m high To engineer's specification.
- Acoustic fencing, 2.5m high To engineer's specification.
- Closeboard feather edge timber fence, 2.0m high To architect's / engineer's specification.
- Timber post and rail fencing, 1.1m high To engineer's specification.
- Paladin fencing, 2.4m high To engineer's specification.
- Metal pedestrian gate, to match fence height To engineer's specification.
- Metal vehicular gate, to match fence height To engineer's specification.
- Retaining Wall To engineer's specification.
- Timber bench Specification to be confirmed.
- Cycle storage To architect's specification.
- Bin store To architect's specification.



P08	16/09/24	Hard Surfacing Updated	IG	SA
P07	20/10/22	Fence added	RS	SA
P06	28/07/22	Parking bay paving amended	RS	SA
P05	20/06/22	Hard landscape specification updated	RS	SA
P04	30/04/22	Layout updated	RS	SA
P03	29/04/22	Benches added and layout updated	RS	SA
P02	29/03/22	Layout updated	RS	SA
P01	15/03/22	Draft planning issue	RS	SA
REV.	DATE	DESCRIPTION	DRAWN	CHKD

Client:	CADDICK	Project:	ORMSKIRK ROAD, KNOWSLEY	Drawn:	RS	Checked:	SA	Approved:	MT	Date:	15/03/22
Issue:	PLANNING	Title:	HARD LANDSCAPE PLAN SHEET 2/4	Dwg No:	UG_45_LAN_HL_DRW_03	Scale @ A0:	1:200	Revision:	P08		



A: Ground Floor, The Tower,
Deva City Office Park, Trinity Way,
Manchester M3 7BF
T: +44 (0) 161 312 3131
weareurbangreen.co.uk