


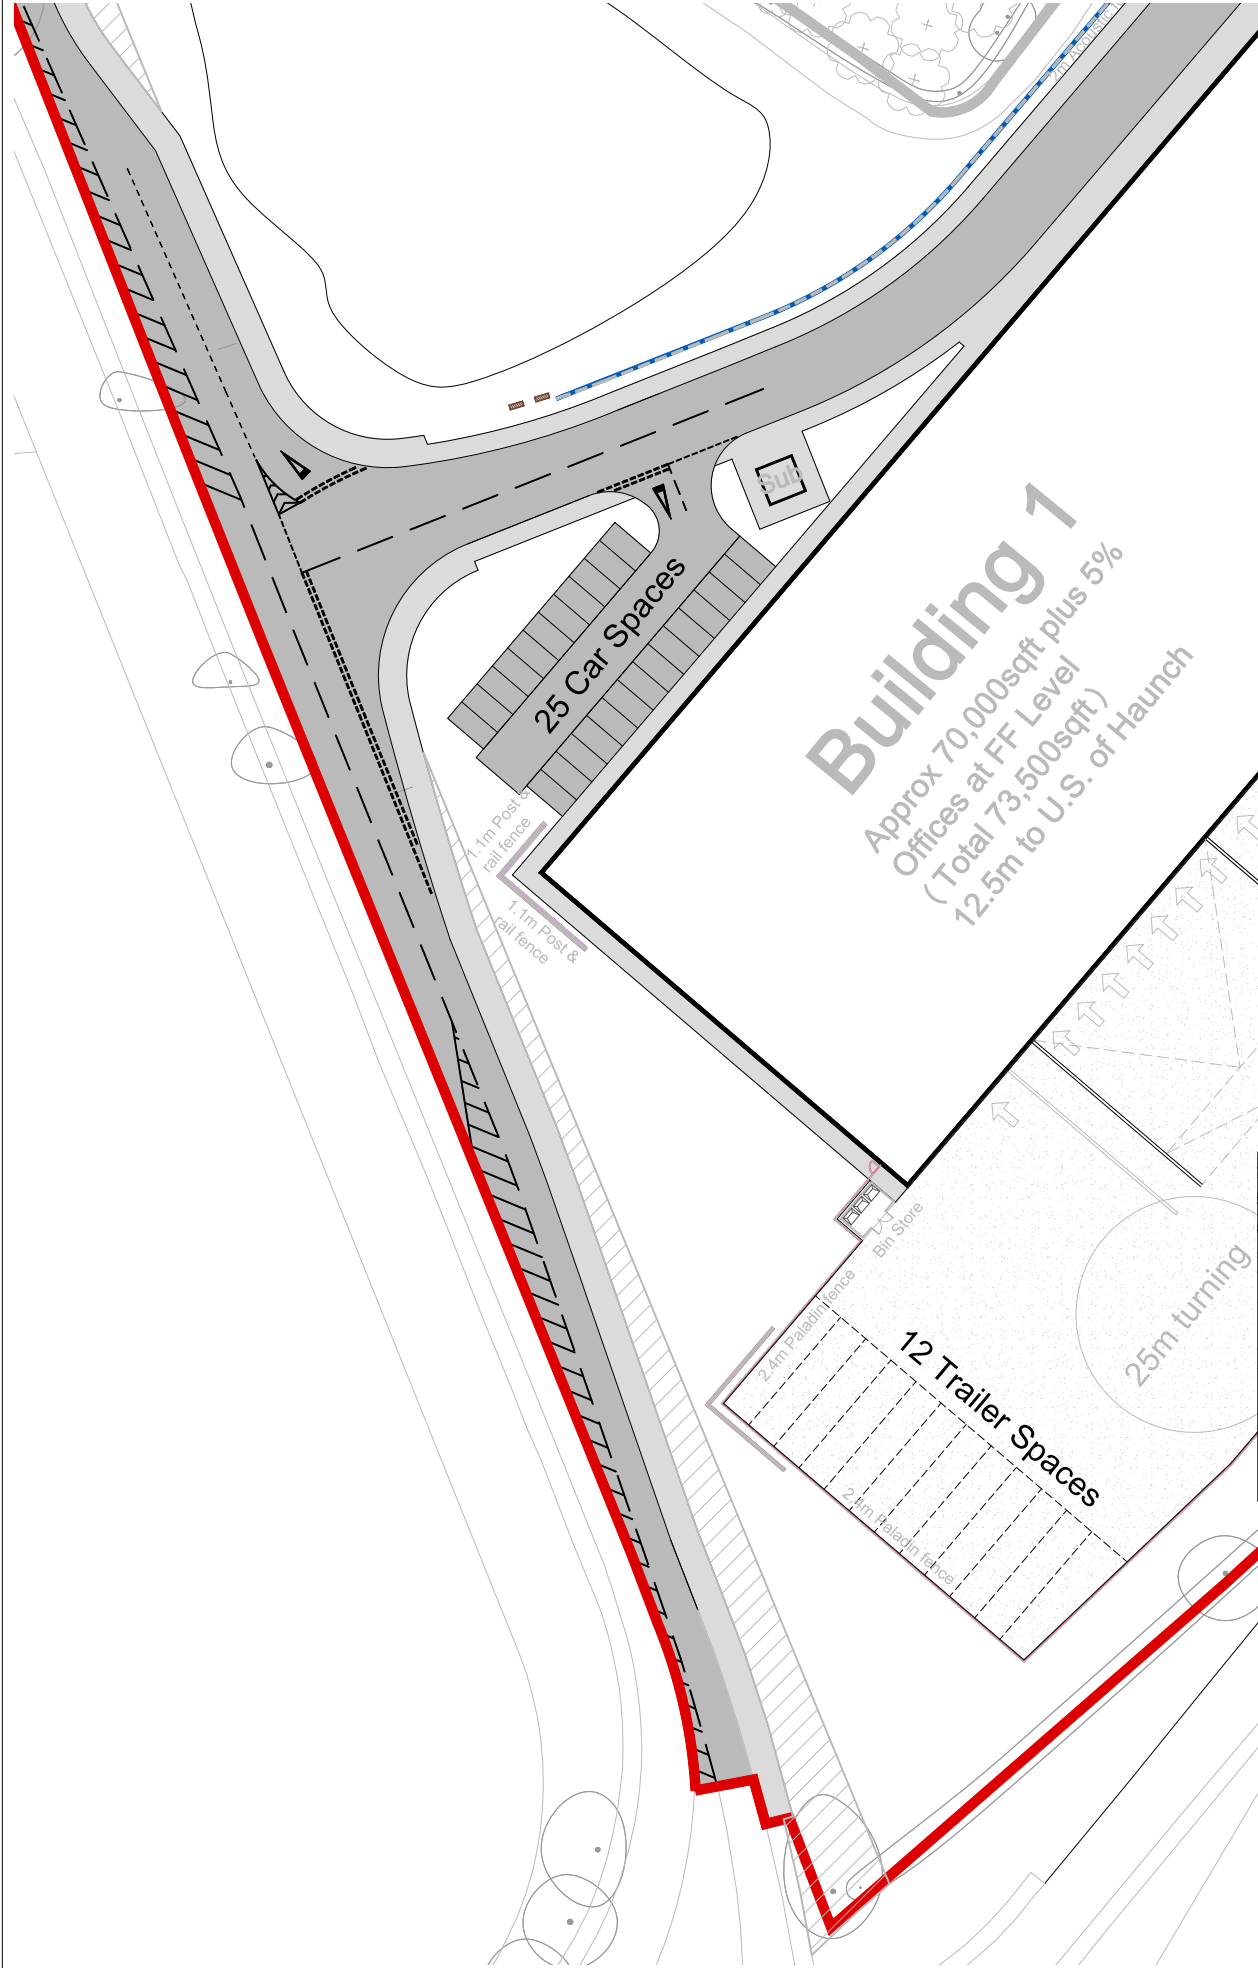

Do not scale the drawing (printed or electronic version).
Consultation must be done at appropriate time.
This drawing is copyright and for use on the site only. This drawing should be used in conjunction with all relevant standards, drawings and specialist subcontractors' supply chain drawings and specifications.
All works to be carried out in accordance with the latest British Standards / Codes of Practice unless specifically stated otherwise in the specification.
Responsibility for the representation of the drawing is upon the client, or request to electronic format, has with the exception to check that all information has been captured in full and is correct when compared to the original paper or electronic image.
Graphical representations of equipment on the drawing have been co-ordinated, but are representative only. Please refer to the specification and / or details for exact sizes and / or specific hardware construction information.

Notes:-

KEY

Hard Works

- Concrete surfacing
to vehicular areas.
- Vehicular macadam
to permeable, black colour.
- Pedestrian macadam
to permeable, black colour.
- Crushed gravel
to PCCOI support, natural colour.
- Acoustic fencing, 2.0m high
To engineer's specification.
- Acoustic fencing, 2.5m high
To engineer's specification.
- Closeboard feather edge timber fence,
2.0m high
To architect's / engineer's specification.
- Timber post and rail fencing, 1.1m high
To engineer's specification.
- Paladin fencing, 2.4m high
To engineer's specification.
- Metal pedestrian gate,
to match fence height
To engineer's specification.
- Metal vehicular gate,
to match fence height
To engineer's specification.
- Retaining Wall
To engineer's specification.
- Timber bench
Specification to be.
- Cycle storage
To architect's specification.
- Bin store
To architect's specification.



P07	16/09/24	Hard Surfacing Updated	IG	SA
P06	20/10/22	Fence added	RS	SA
P05	20/06/22	Hard landscape specification updated	RS	SA
P04	30/05/22	Layout updated	RS	SA
P03	29/04/22	Benches added and layout updated	RS	SA
P02	29/03/22	Layout updated	RS	SA
P01	15/03/22	Draft planning issue	RS	SA
REV.	DATE	DESCRIPTION	DRAWN	CHKD

Client:	CADDICK	Project:	ORMSKIRK ROAD, KNOWSLEY	Drawn:	RS	Checked:	SA	Approved:	MT	Date:	15/03/22
Issue:	PLANNING	Title:	HARD LANDSCAPE PLAN SHEET 3/4	Dwg No:	UG_45_LAN_HL_DRW_04	Scale @ A0:	1:200	Revision:	P07		



A: Ground Floor, The Tower,
Deva City Office Park, Trinity Way,
Manchester M3 7BF
T: +44 (0) 161 312 3131
weareurbangreen.co.uk