


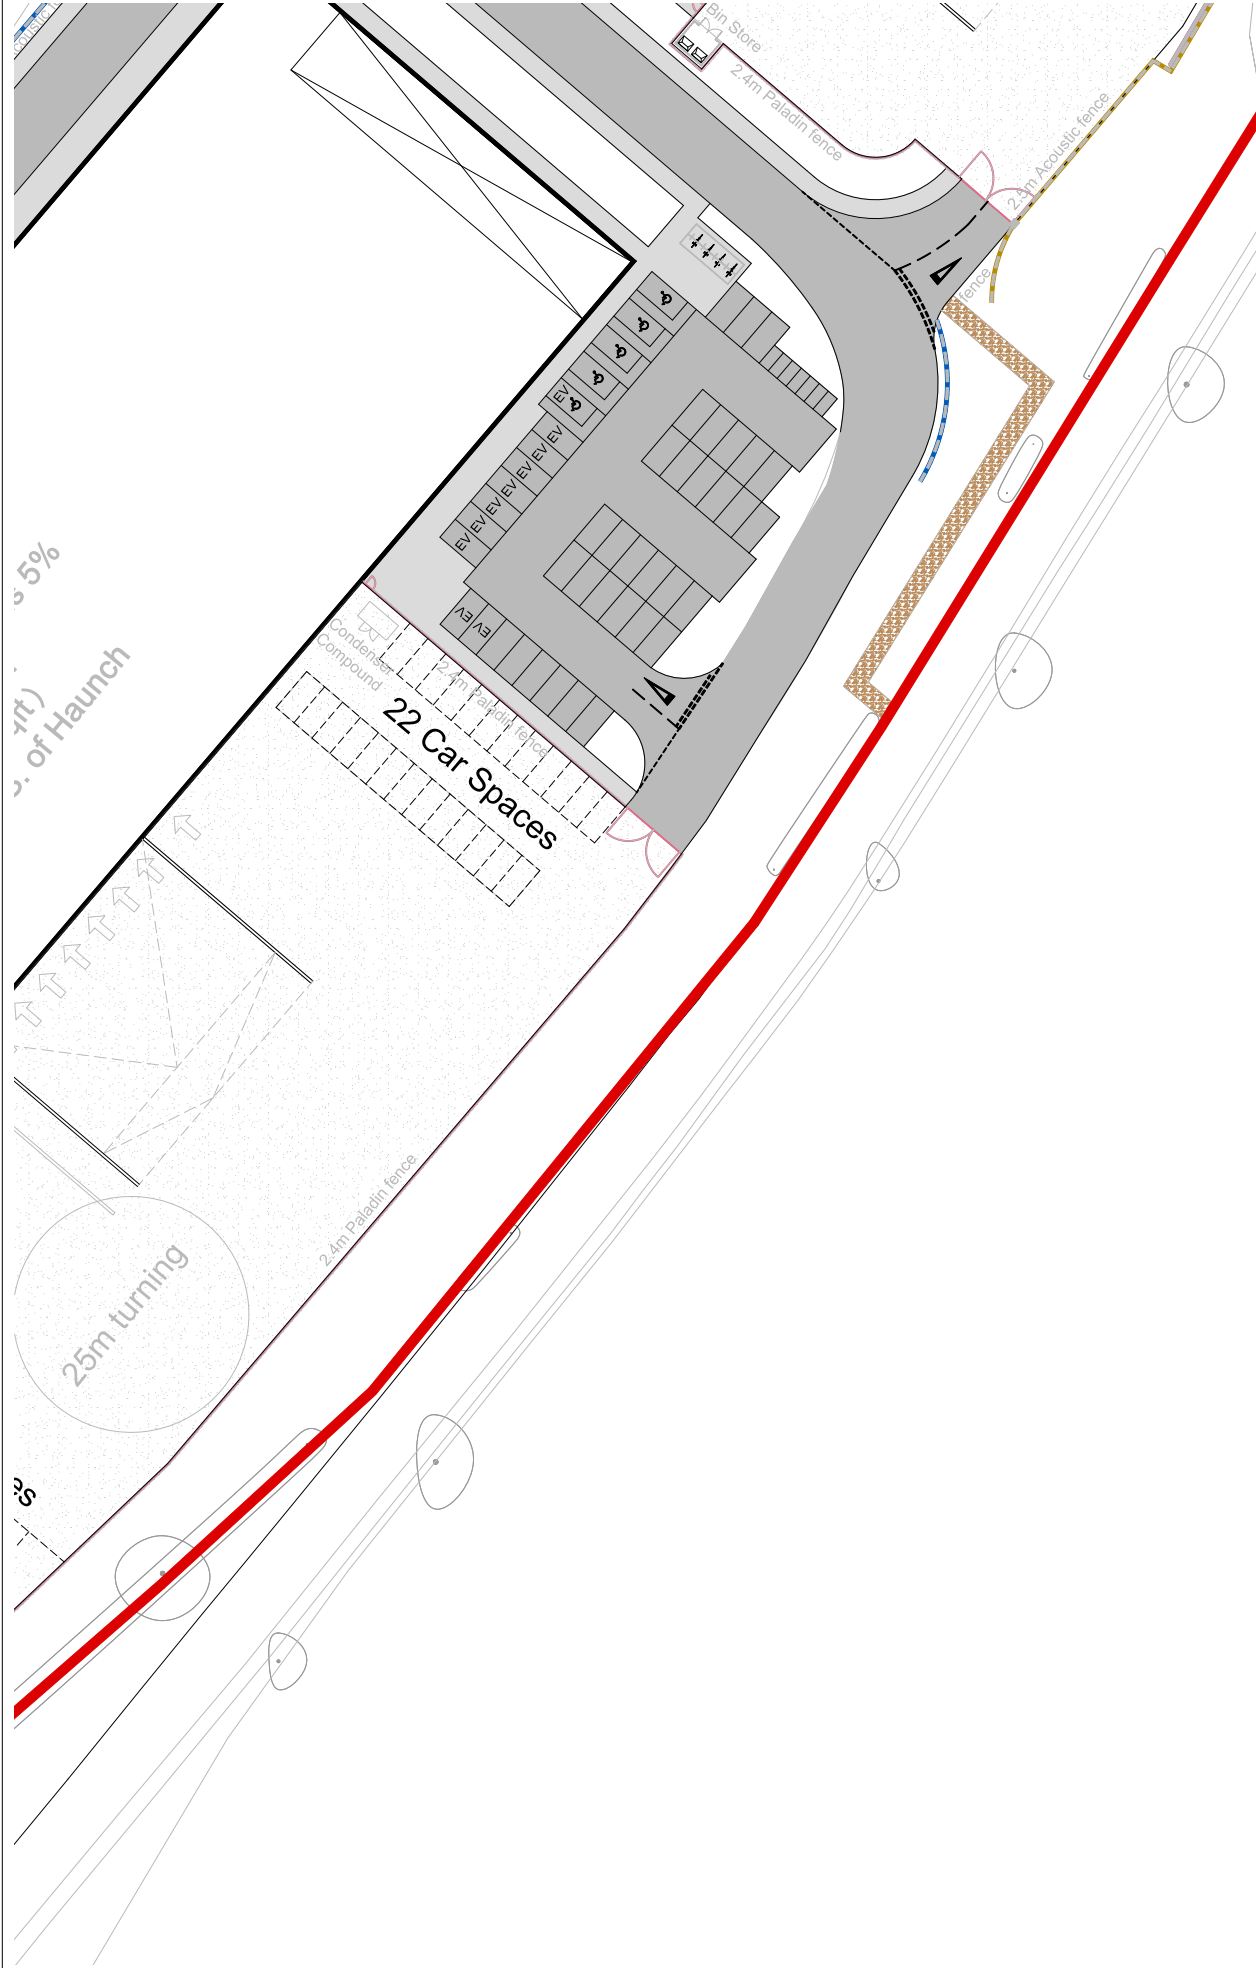

Do not scale the drawing (printed or electronic version).
Consultation must be done at appropriate intervals.
This drawing is copyright and is for use on the site only. This drawing should be read in conjunction with all relevant standards, drawings and specifications. All works to be carried out in accordance with the latest British Standards / Codes of Practice unless specifically stated otherwise in the specification.
Responsibility for the representation of the drawing is upon the client. It is the client's responsibility to ensure that all information has been updated in full and is correct when compared to the original plan or electronic design.
Graphical representation of equipment on the drawing has been co-ordinated, but are approximate only. Please refer to the specification and / or details for actual sizes and / or specific hardware construction information.

Notes:-

KEY

Hard Works

- Concrete surfacing
to vehicular areas.
- Vehicular macadam
to pedestrian areas as indicated. Black colour.
- Pedestrian macadam
to pedestrian areas. Black colour.
- Crushed gravel
to P1000 (except where noted). Natural colour.
- Acoustic fencing, 2.0m high
To engineer's specification.
- Acoustic fencing, 2.5m high
To engineer's specification.
- Closeboard feather edge timber fence,
2.0m high.
To architect's / engineer's specification.
- Timber post and rail fencing, 1.1m high
To engineer's specification.
- Paladin fencing, 2.4m high
To engineer's specification.
- Metal pedestrian gate,
to match fence height.
To engineer's specification.
- Metal vehicular gate,
to match fence height.
To engineer's specification.
- Retaining Wall
To engineer's specification.
- Timber bench
Specification etc.
- Cycle storage
To architect's specification.
- Bin store
To architect's specification.



Client:	CADDICK	Project:	ORMSKIRK ROAD, KNOWSLEY	Drawn:	RS	Checked:	SA	Approved:	MT	Date:	15/03/22
Issue:	PLANNING	Title:	HARD LANDSCAPE PLAN SHEET 4/4	Dwg No:	UG_45_LAN_HL_DRW_05	Scale @ A0:	1:200	Revision:	P08		

P08	16/09/24	Hard Surfacing Updated	IG	SA
P07	20/10/22	Fence added	RS	SA
P06	28/07/22	Parking bay paving amended	RS	SA
P05	20/06/22	Hard landscape specification updated	RS	SA
P04	30/05/22	Layout updated	RS	SA
P03	29/04/22	Benches added and layout updated	RS	SA
P02	29/03/22	Layout updated	RS	SA
P01	15/03/22	Draft planning issue	RS	SA
REV.	DATE	DESCRIPTION	DRAWN	CHKD



A: Ground Floor, The Tower,
Deva City Office Park, Trinity Way,
Manchester M3 7BF
T: +44 (0) 161 312 3131
weareurbangreen.co.uk