


fence Detail - 5 Avon Close

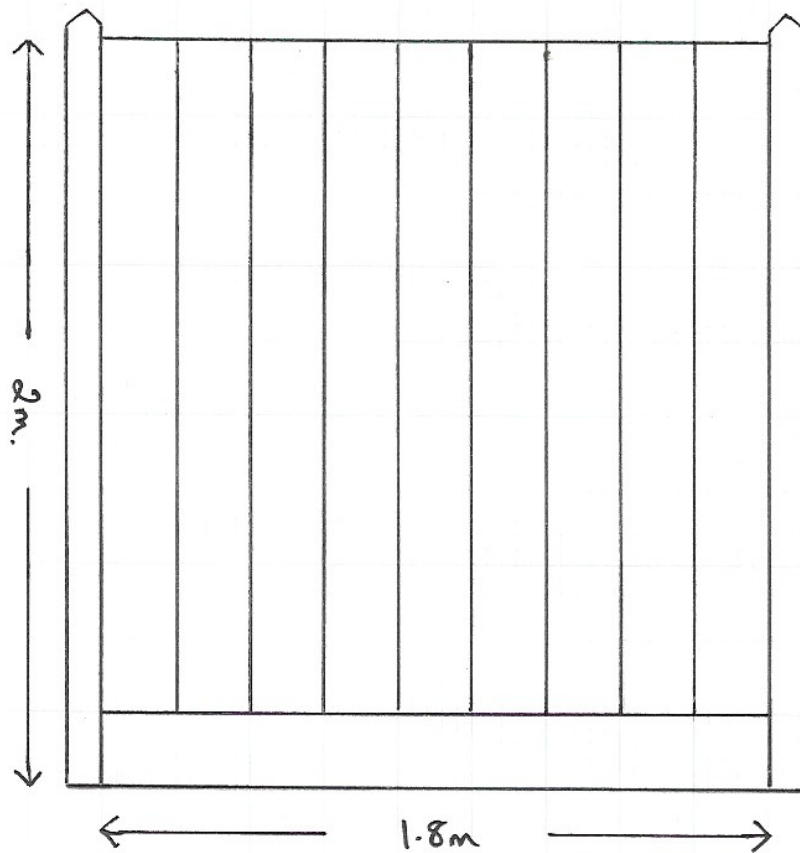

1.8m x 1.8m Timber fence Panels.

0.2m x 1.8m Concrete Base Panels

0.1m x 2.08m Concrete posts.

Drawing No: 03

Scale : 1:20