


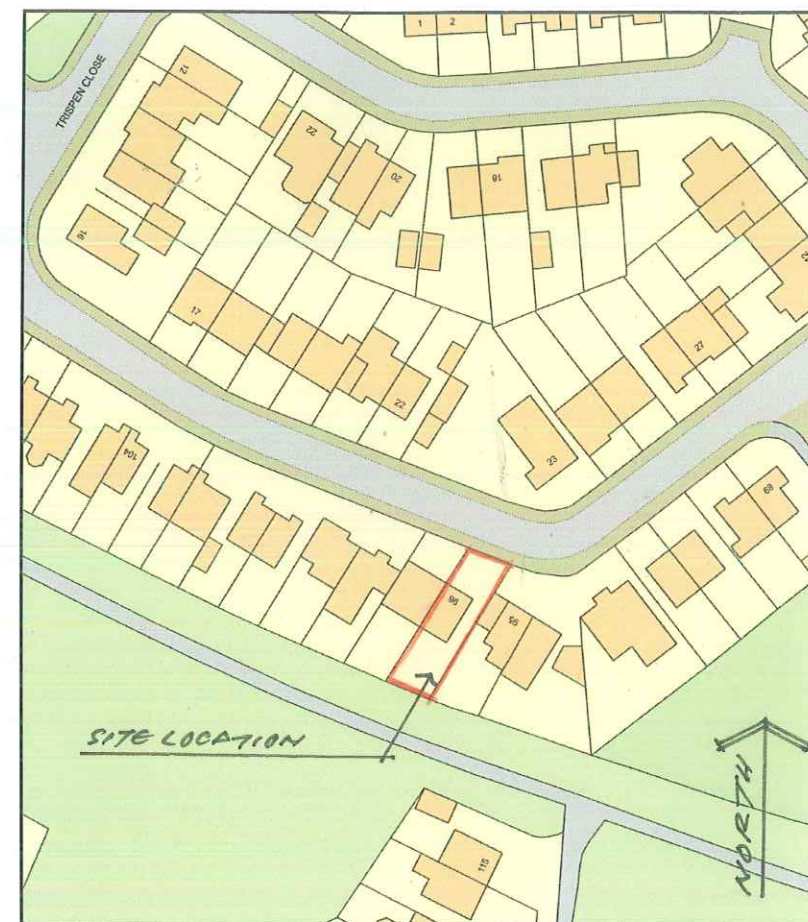

A horizontal number line is shown with tick marks at intervals of 10, labeled 0, 10, 20, 30, 40, 50, and 60. Below the line, the word "METRES" is written in capital letters. A point is marked on the line at the 30-meter position.

PROPOSED PLAN

John J. White Architect
B.A. Dip. Arch. A.R.B
39 Mersey Road Liverpool L17 6AG
Tel/Fax 0151 474 4701 Mob 07711 506988
Email john.white39@blueyonder.co.uk

Scale 1:50 1:1250	Date APRIL 2021	Drawing number 2	revision
-------------------------	-----------------------	---------------------	----------