
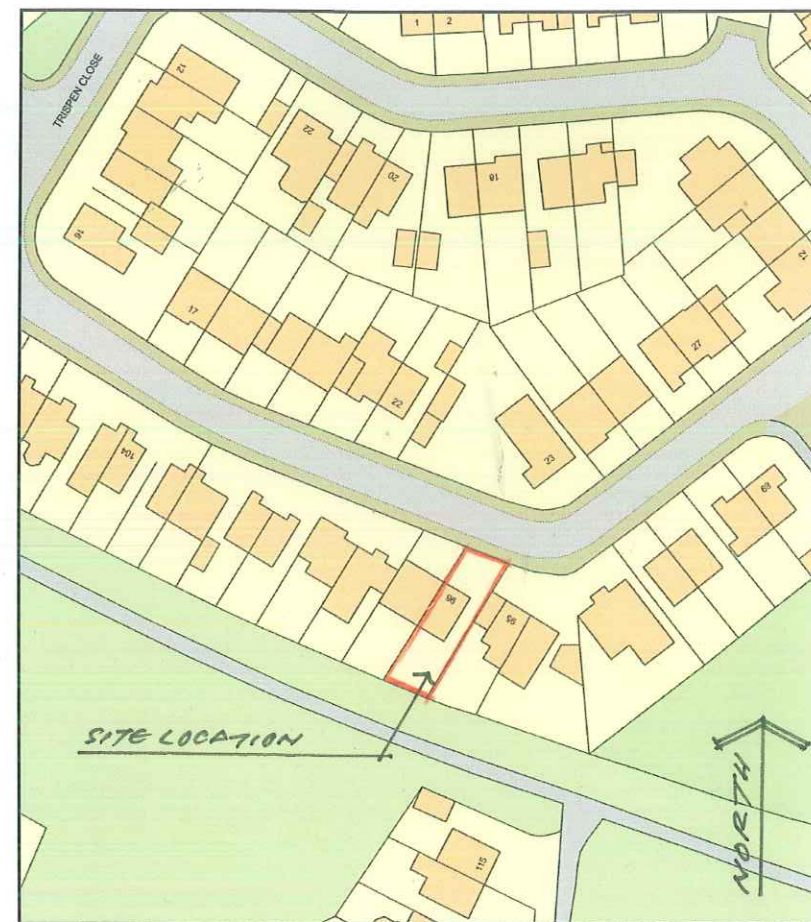


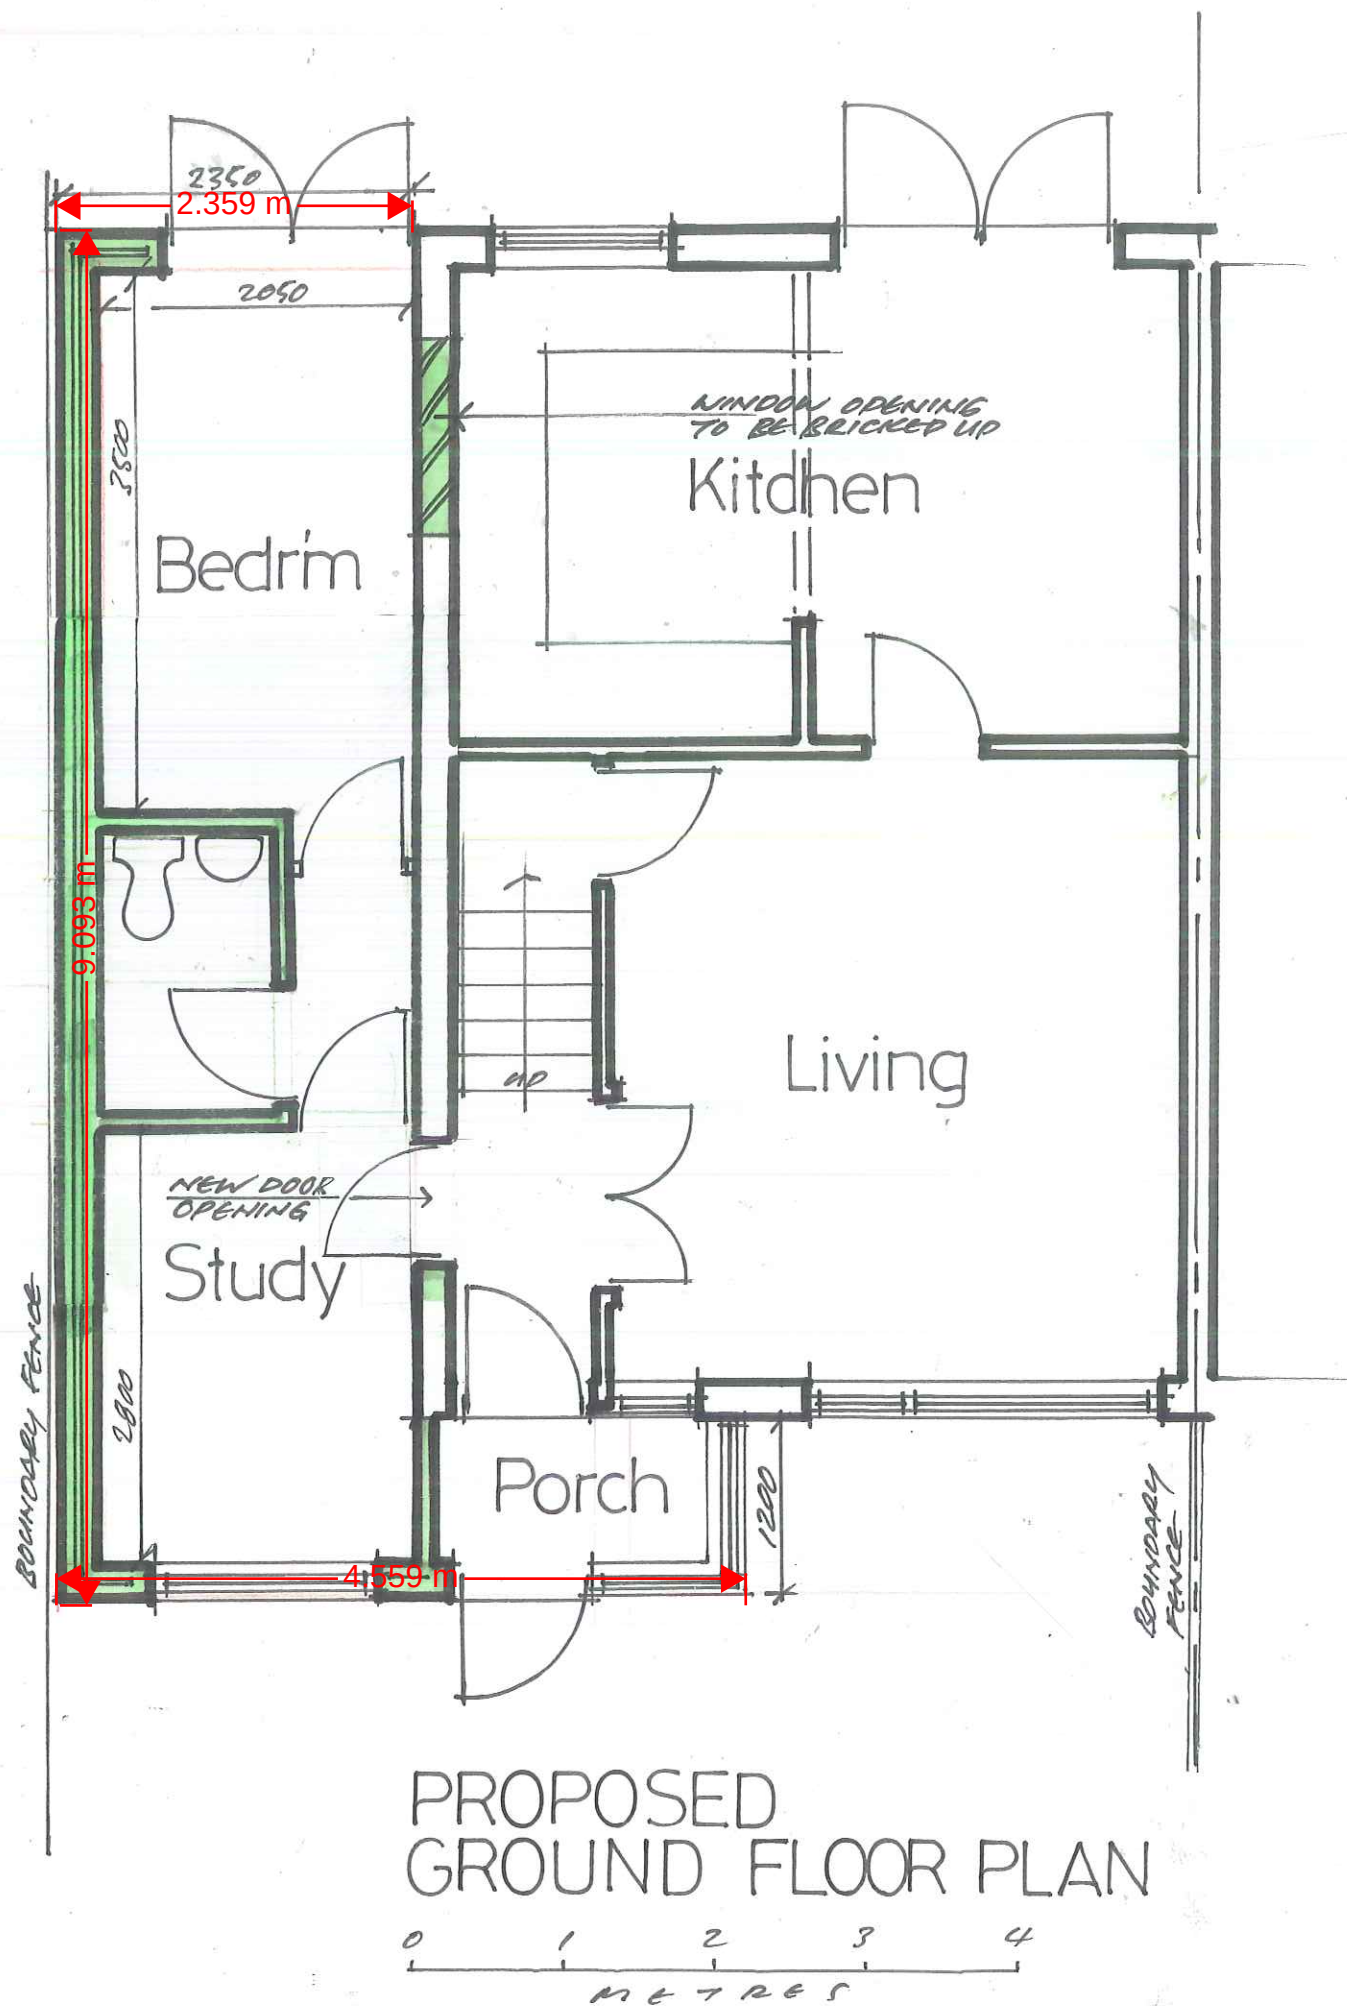

LOCATION PLAN 1:1250

Notes

Issue

Client

Structural Engineer

Project Manager

Building Contractor

QS

Fire Officer

Planning

Building Control

Revisions

Contract

EXTENSION TO
96 TRISDEN CLOSE
HALEWOOD, L26 7YR

Drawing Title

PROPOSED PLAN

John J. White Architect
B.A. Dip. Arch. A.R.B.
39 Mersey Road Liverpool L17 6AG
Tel/Fax 0151 474 4701 Mob 07711 506988
Email john.white39@blueyonder.co.uk

Scale

1:50
1:1250

Date

APRIL
2021

Drawing number

2

revision