
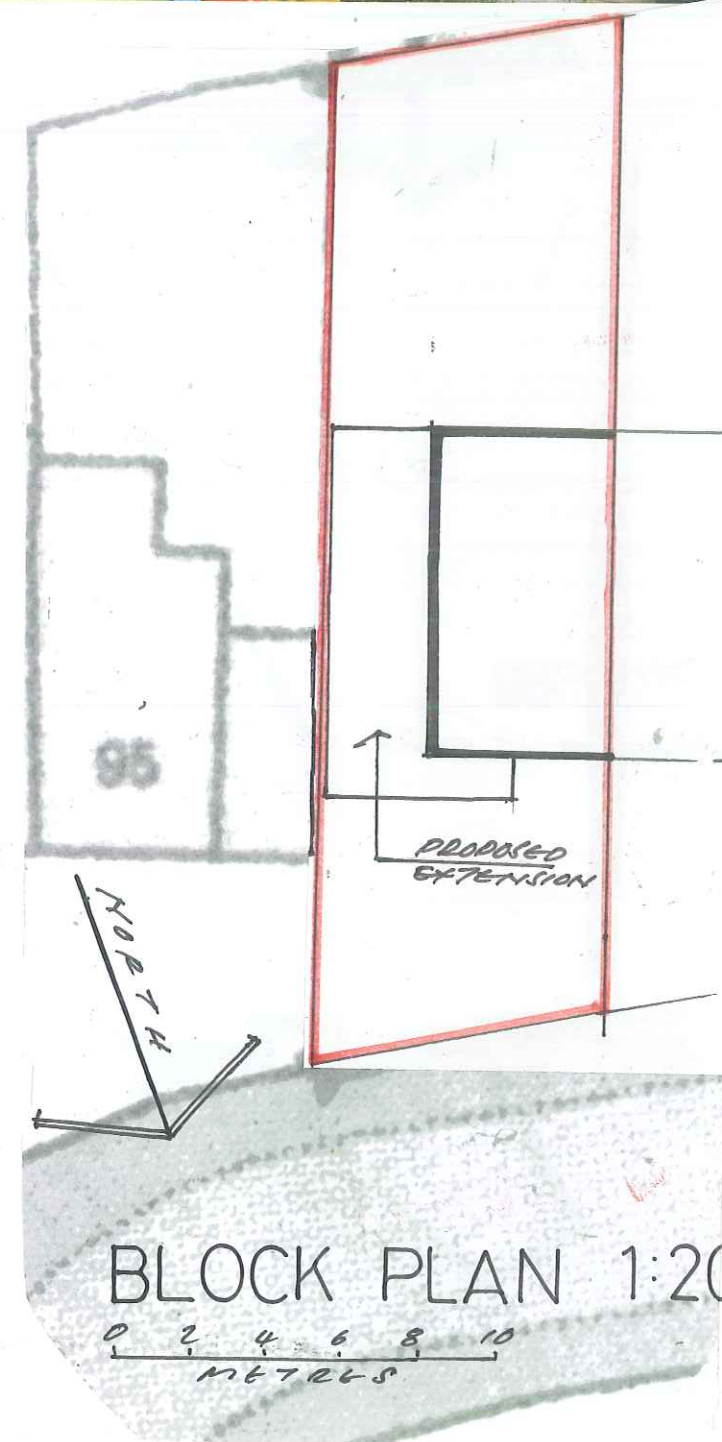


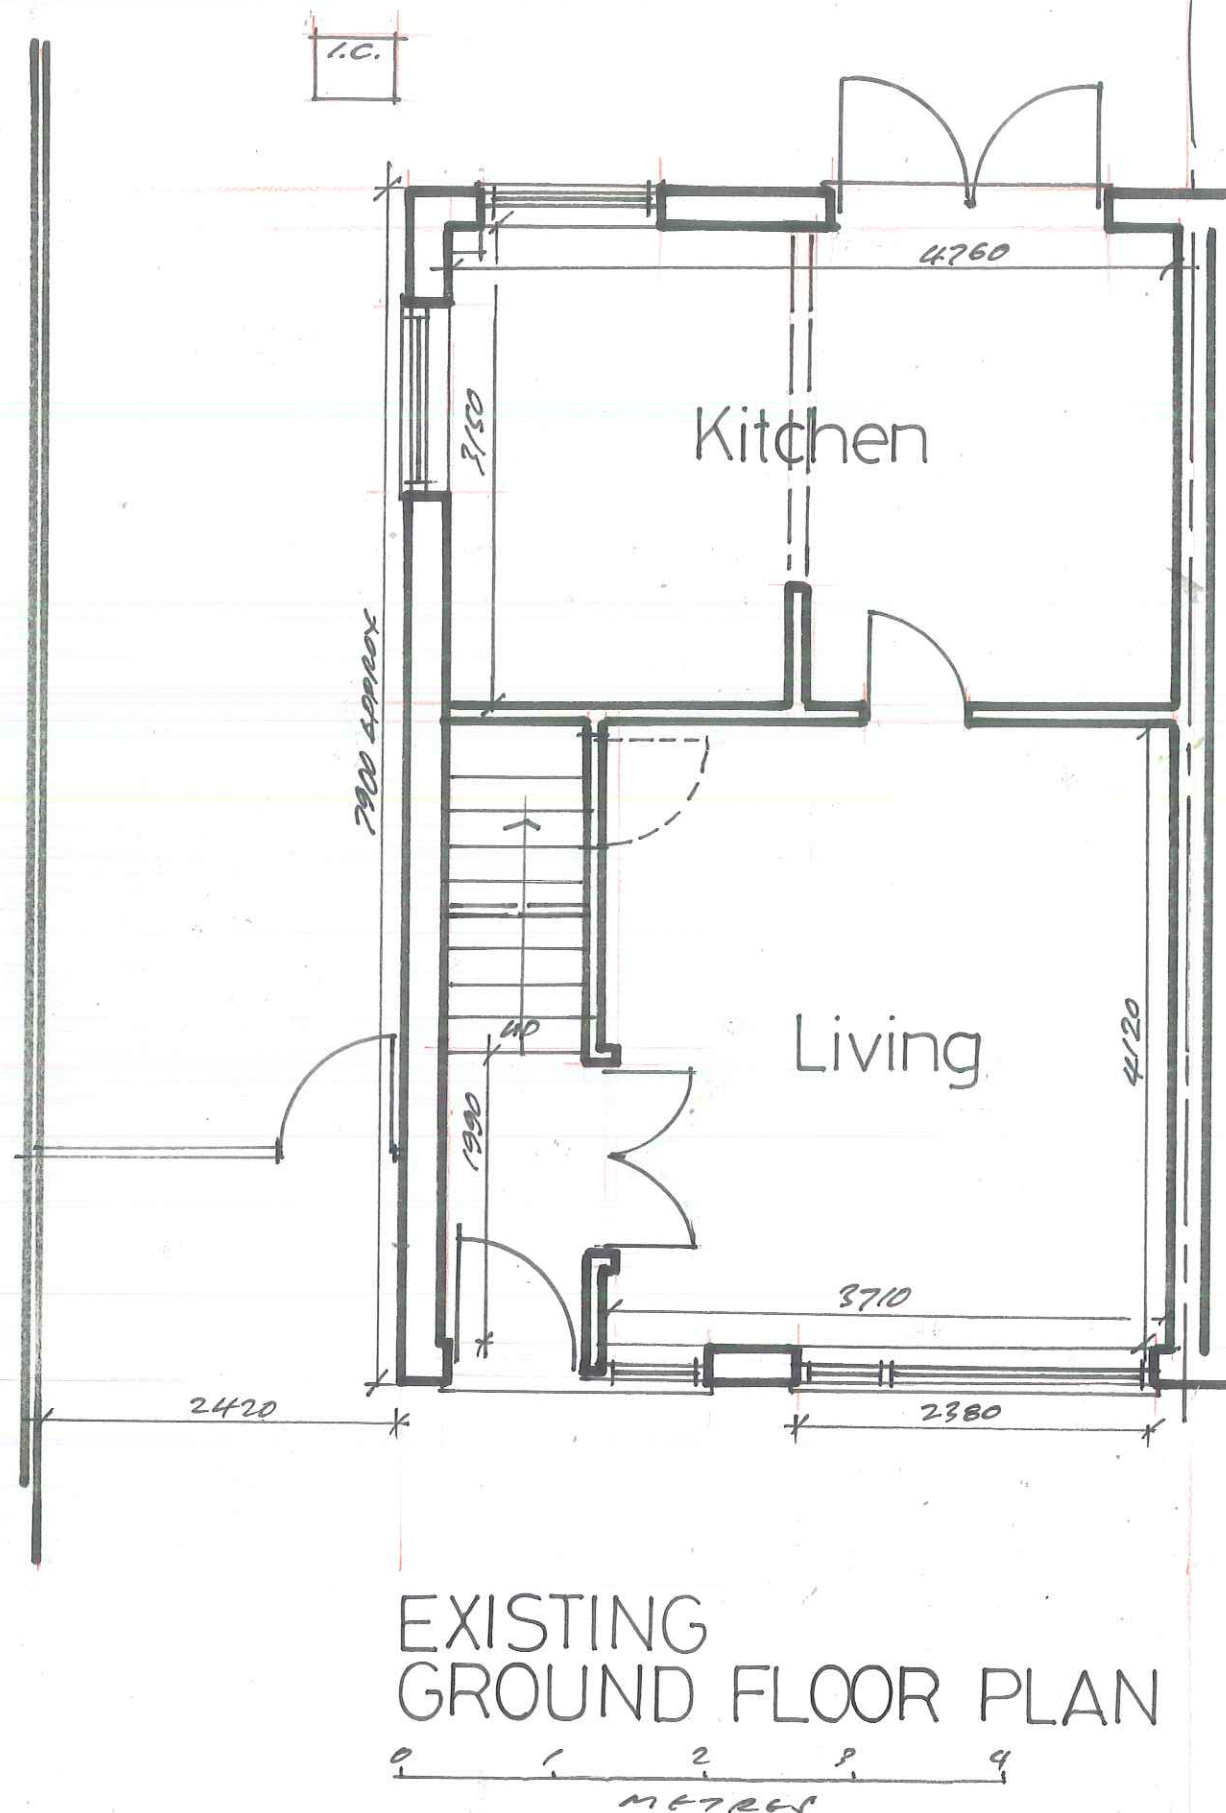

Notes			
Issue	APRIL 2021		
Client	✓		
Structural Engineer			
Project Manager			
Building Contractor			
QS			
Fire Officer			
Planning	✓		
Building Control			
Revisions			
Contract			
EXTENSION TO 96 TRISDEN CLOSE, HALEWOOD, L26-74R			
Drawing Title			
EXISTING PLAN			
John J. White Architect B.A. Dip. Arch. A.R.B. 39 Mersey Road Liverpool L17 6AG Tel/Fax 0151 474 4701 Mob 07711 506988 Email john.white39@blueyonder.co.uk			
Scale	Date	Drawing number	revision
1:50	APRIL 2021	1	