


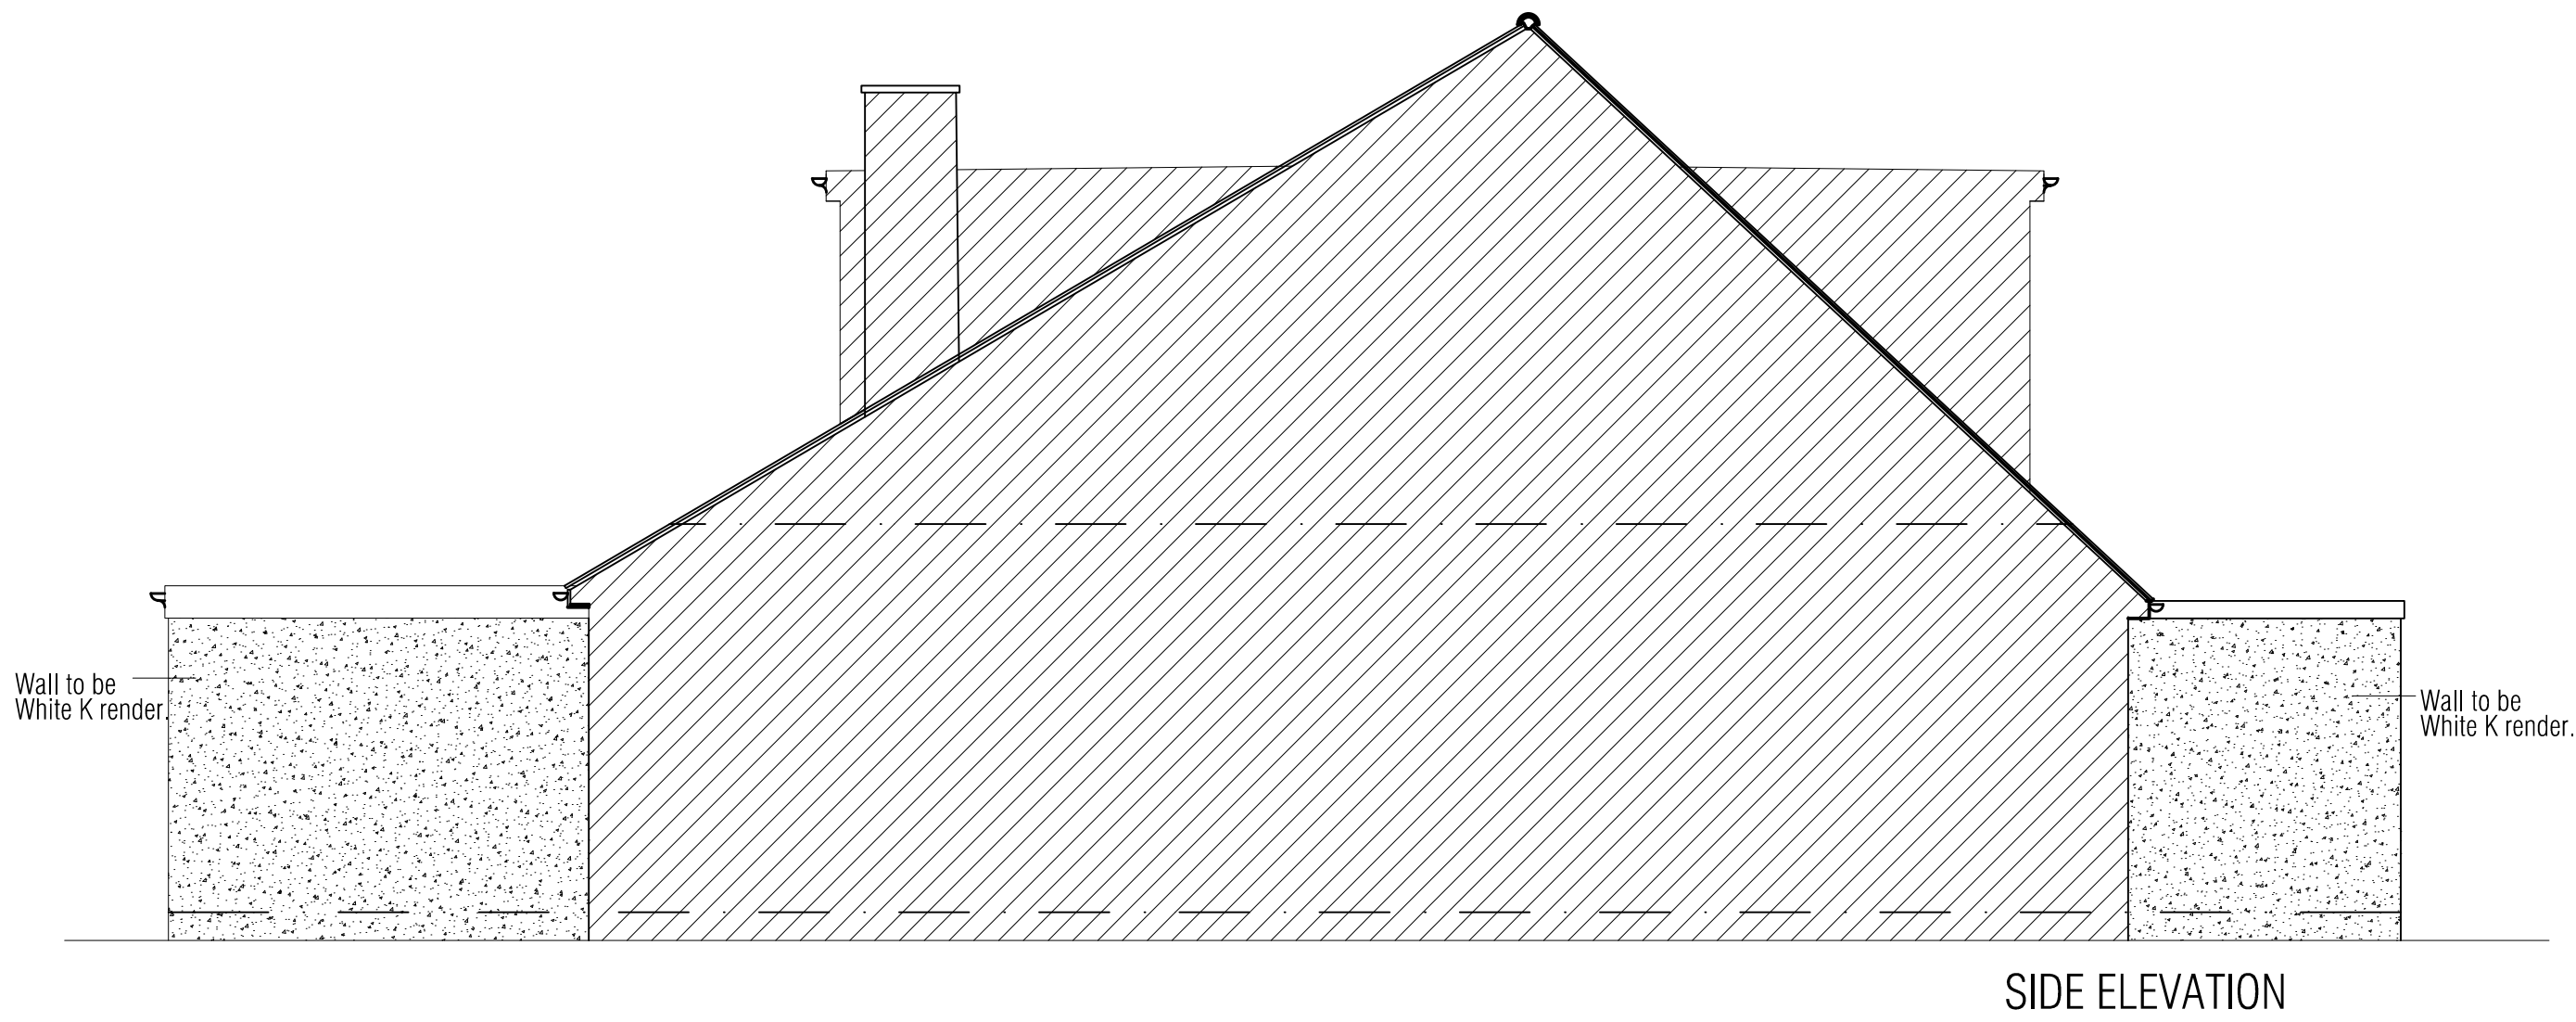

Scale 1:50 0 0.5 1.5 3 5m



CLIENT: DAVID & TRACEY JONES 5B CHURCH ROAD ROBY L36 9TJ		TITLE: PROPOSED PLANS, SECTIONS & ELEVATIONS			
PROJECT: REAR/SIDE EXTENSION & LOFT CONVERSION		SCALE: 1:50 @A1	DATE: 19/08/22	DRAWN BY: PKH	CHECKED: -
STATUS: PLANNING		PROJ No: PKH/034	DWG No: 03	REV: -	

© PVA ARCHITECTURE
THIS DRAWING IS THE PROPERTY OF PVA ARCHITECTURE LTD. AND IS
ISSUED ON THE CONDITION THAT IT IS NOT REPRODUCED, DISCLOSED OR
USED IN ANY MANNER WITHOUT THE WRITTEN CONSENT OF PVA ARCHITECTURE LTD.
NO REPRESENTATION IS MADE AS TO THE ACCURACY OF THE INFORMATION
CONTAINED HEREIN. THE ARCHITECT ACCEPTS NO LIABILITY FOR ANY LOSS OR DAMAGE
SUFFERED BY ANY PARTY IN RELATION TO THIS DRAWING.

Rev	Date	By	Checked	Desc