



Revision History


No.	Description	Date
3	Revised for Planning	15/06/22
2	Issued for Planning	21/04/22
1	Issued to Client for comments	15/03/22

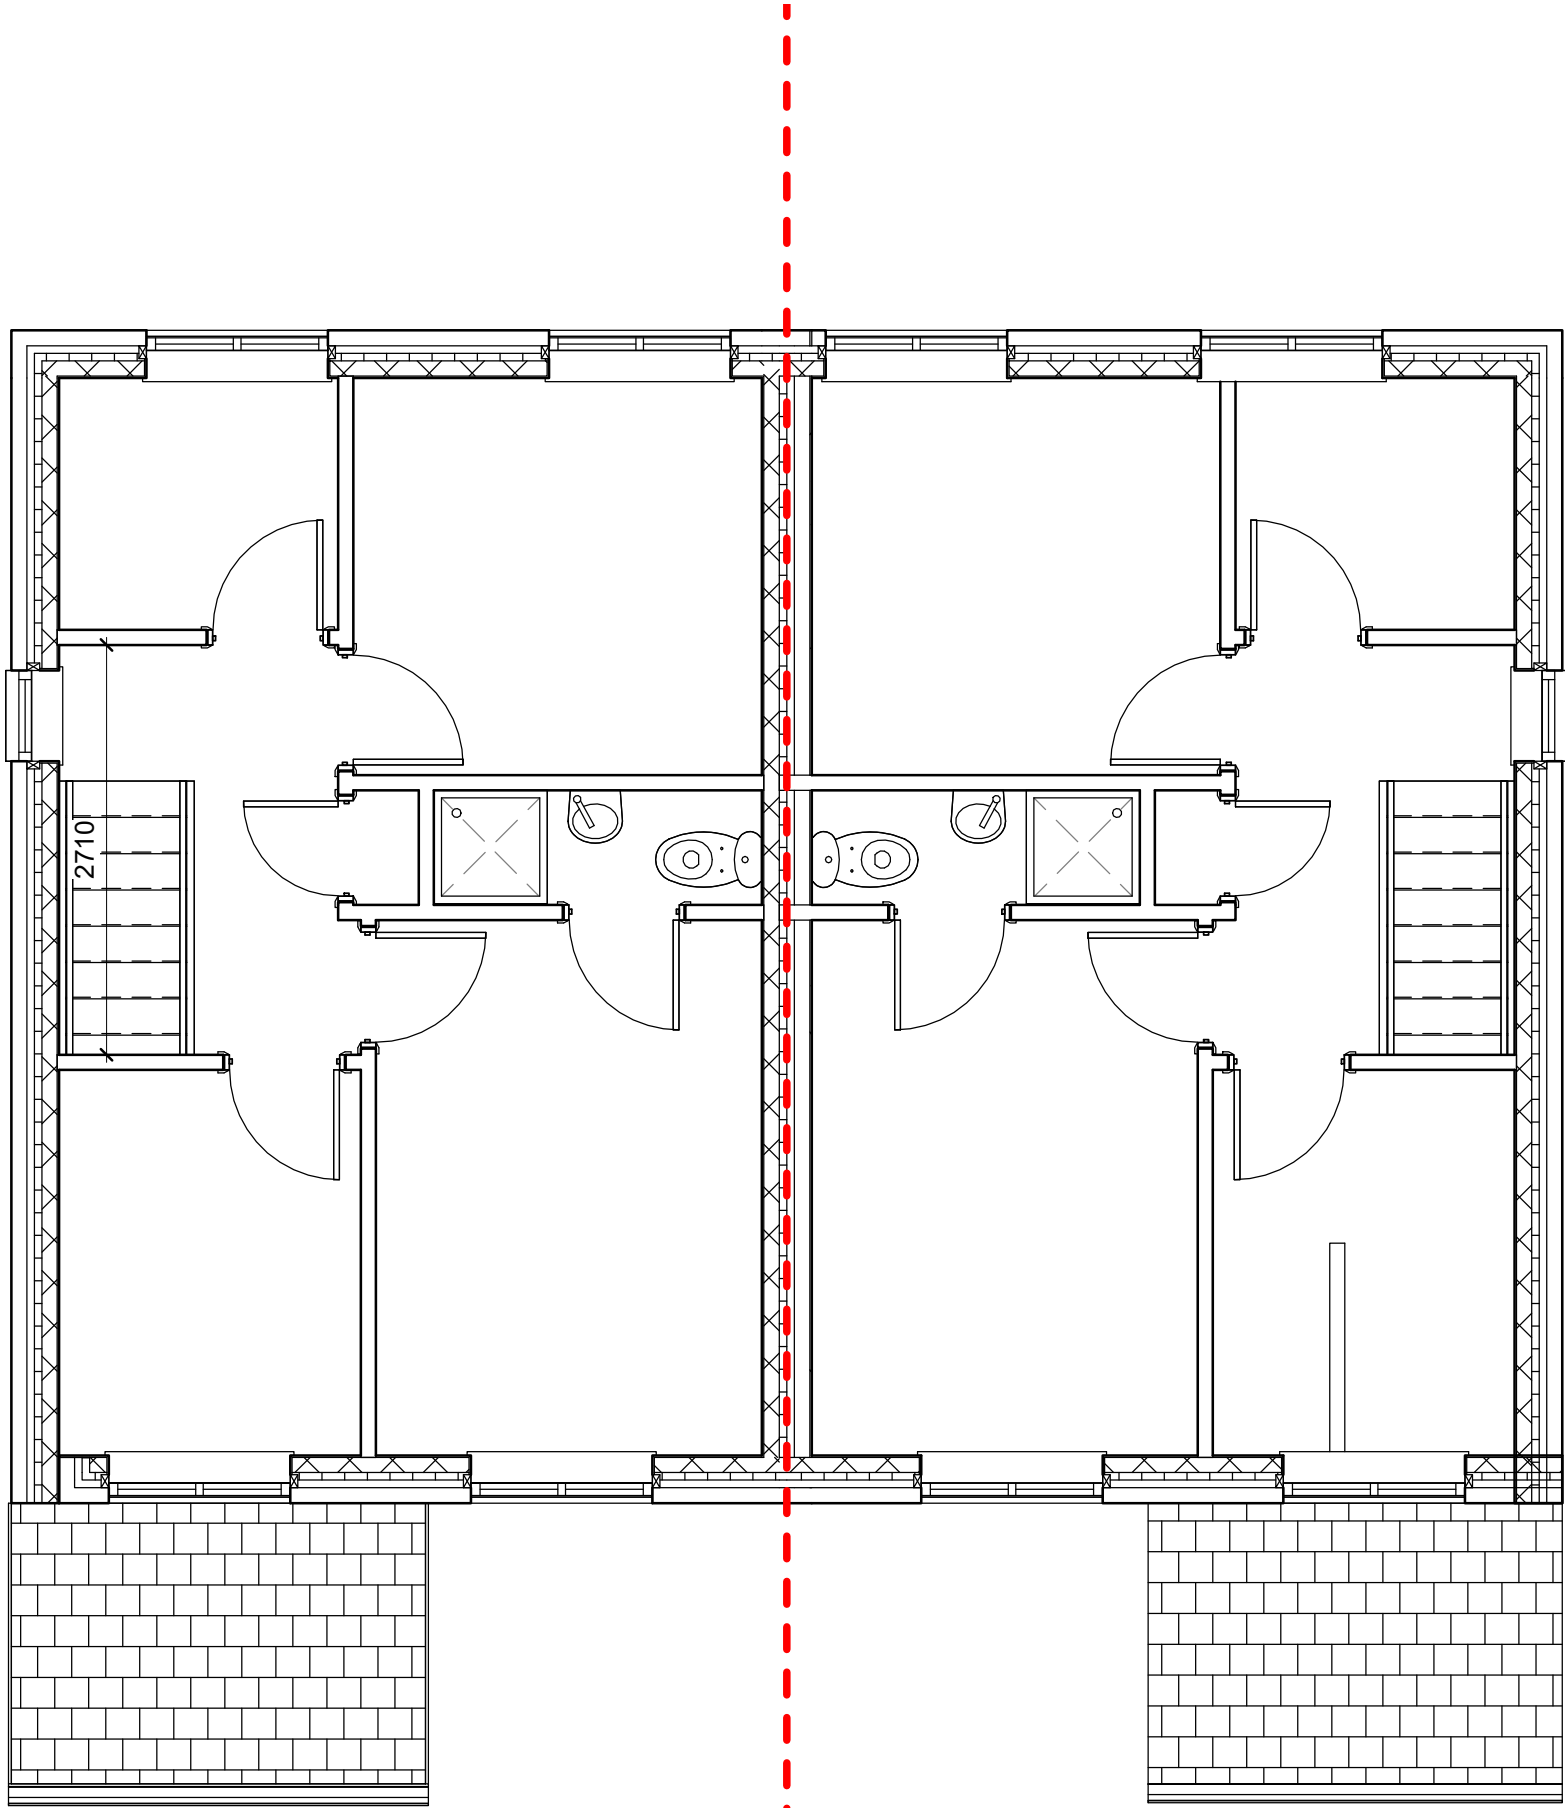


4 Existing First Floor
1 : 50

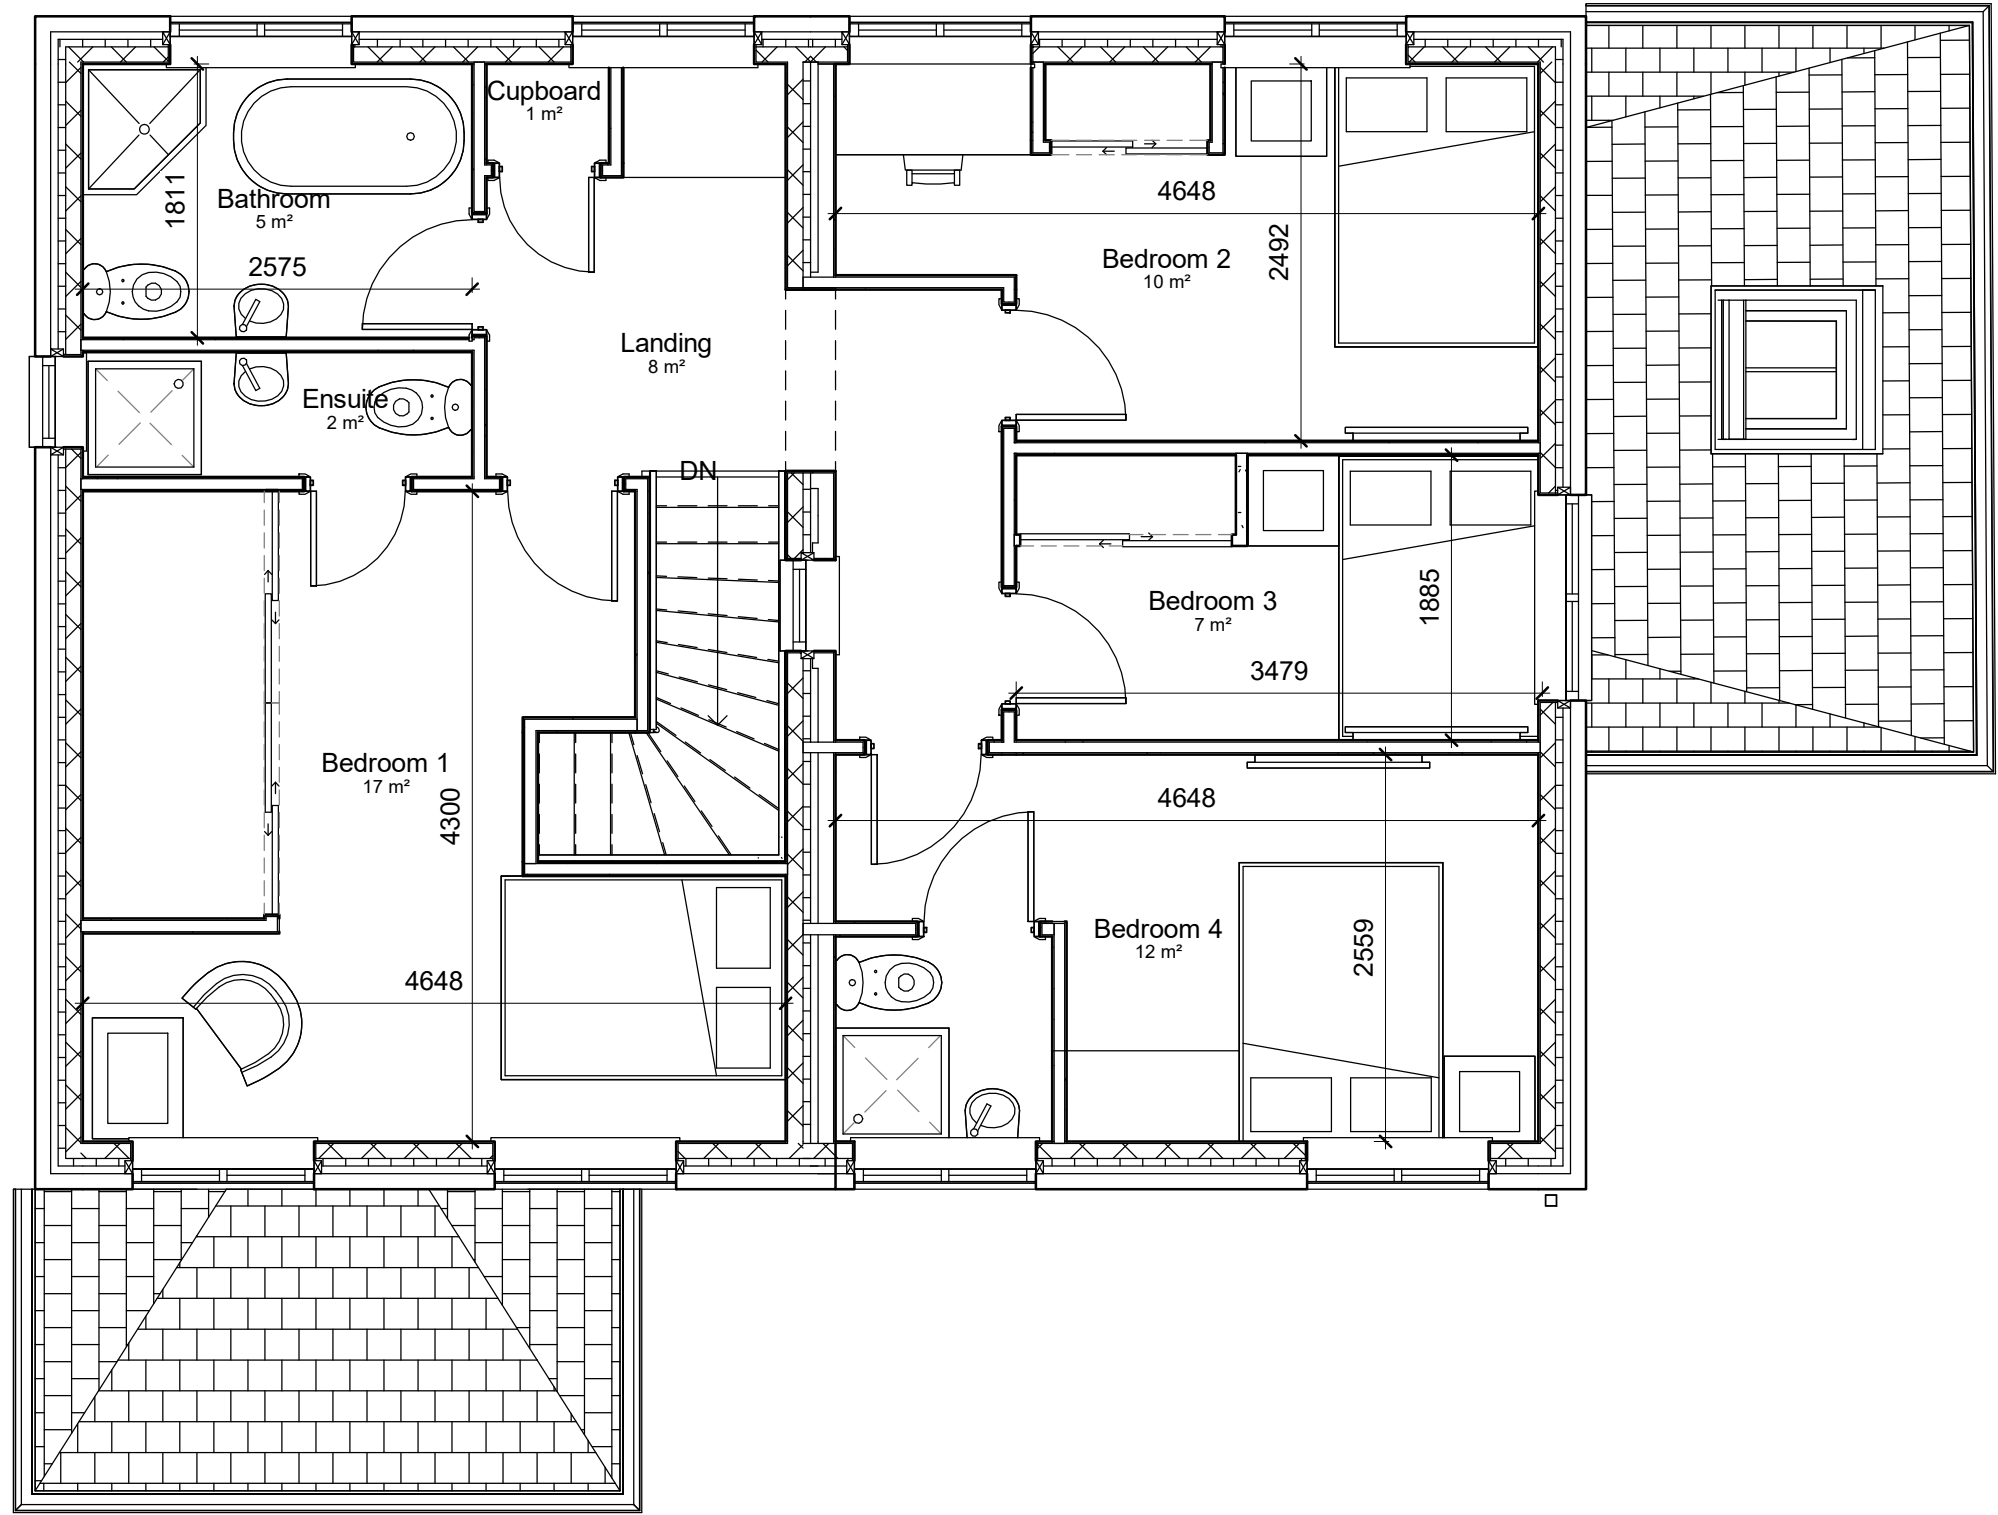



2 Proposed First Floor
1 : 50

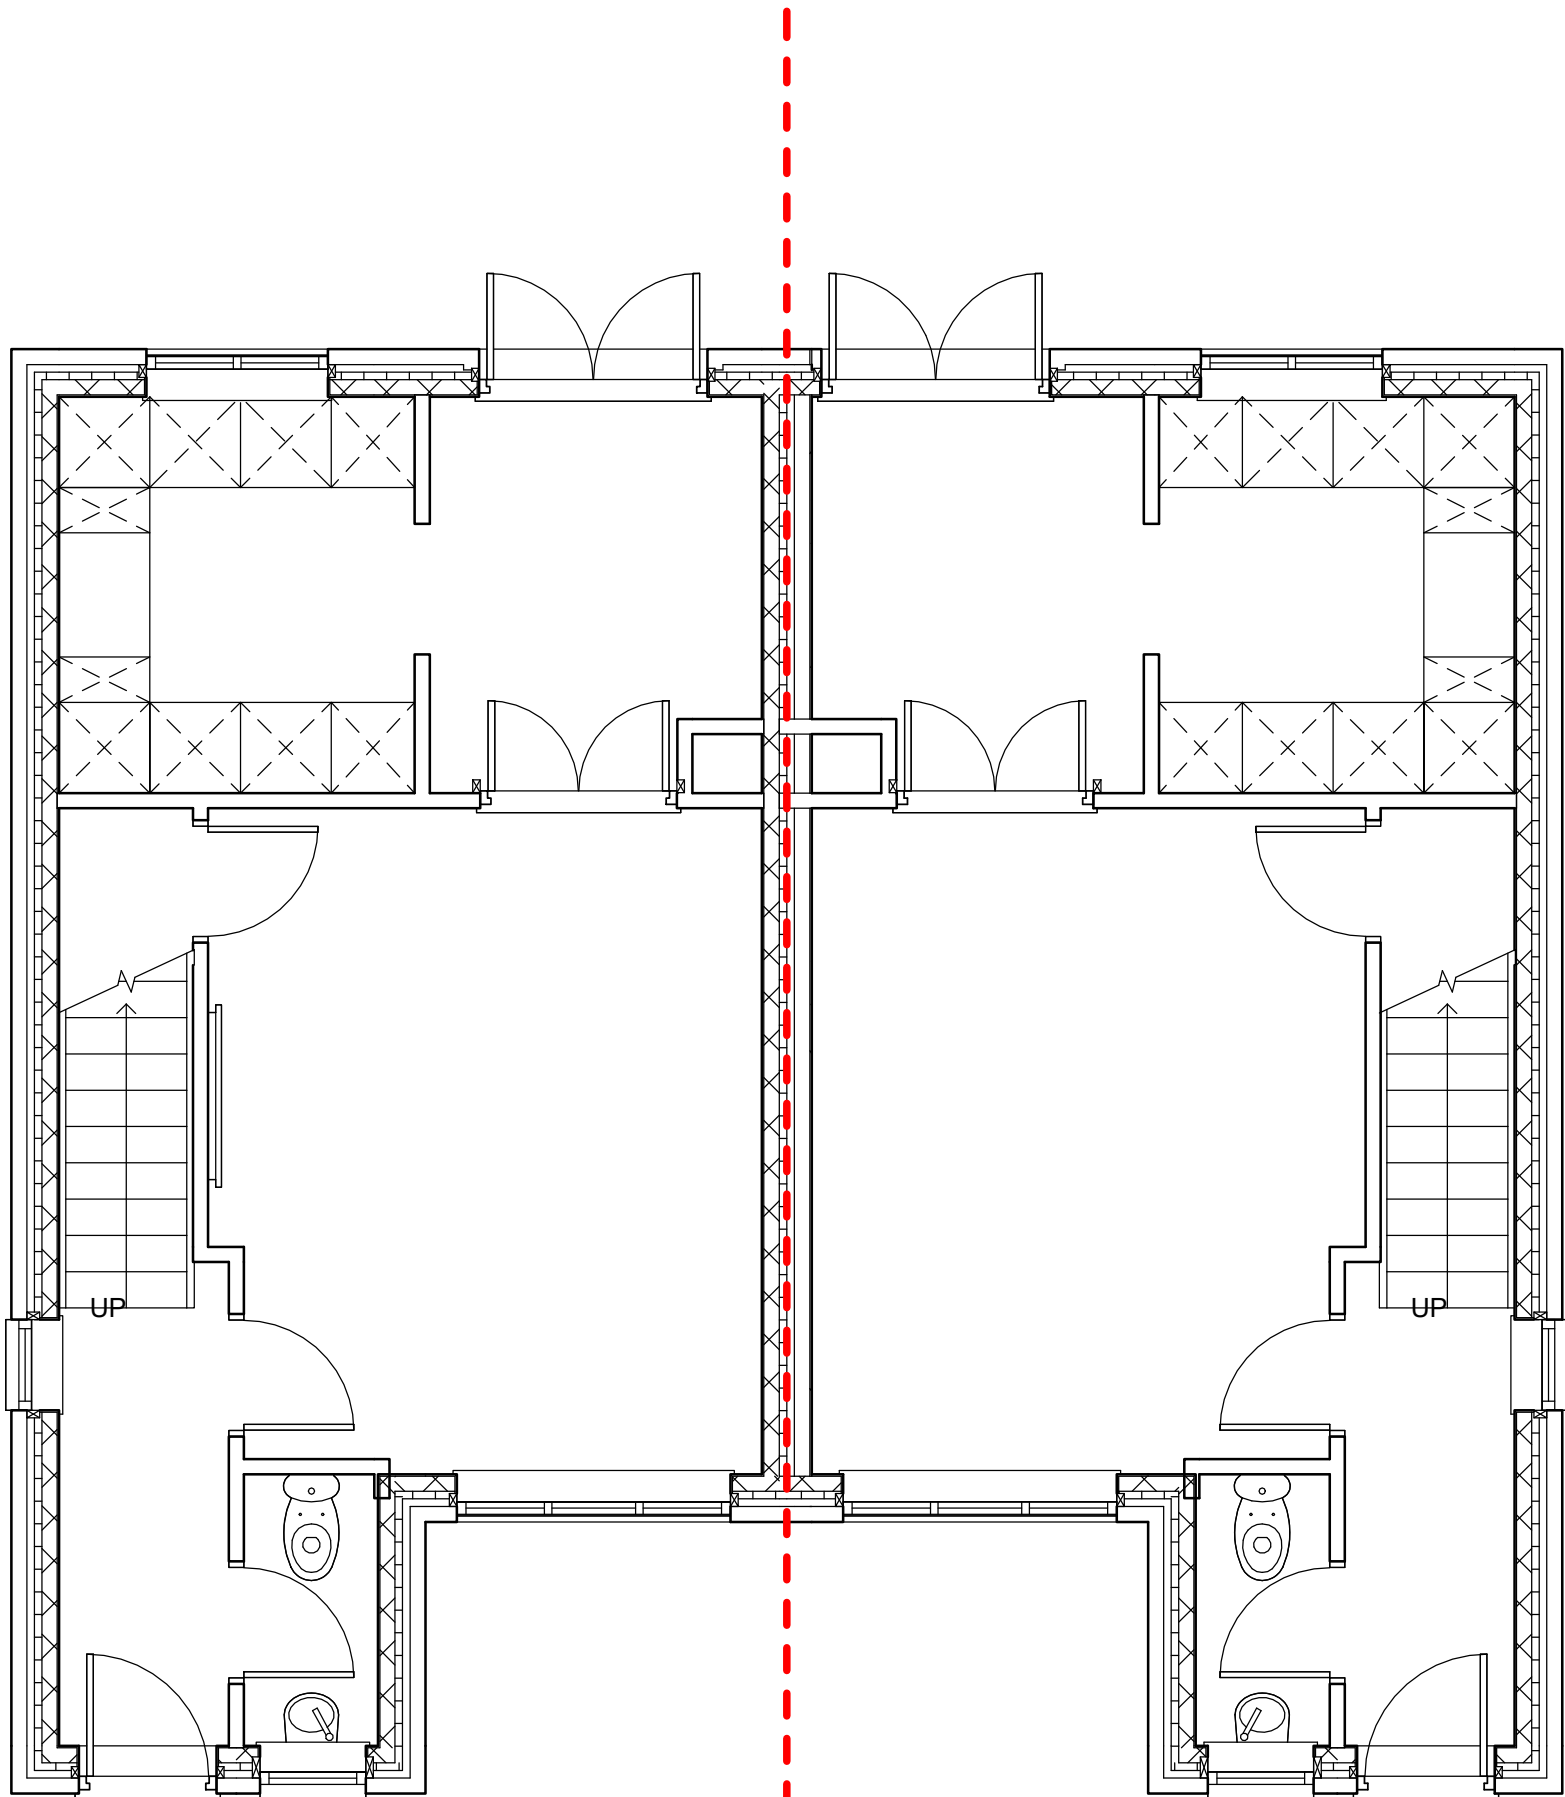

1 Existing Ground Floor
1 : 50

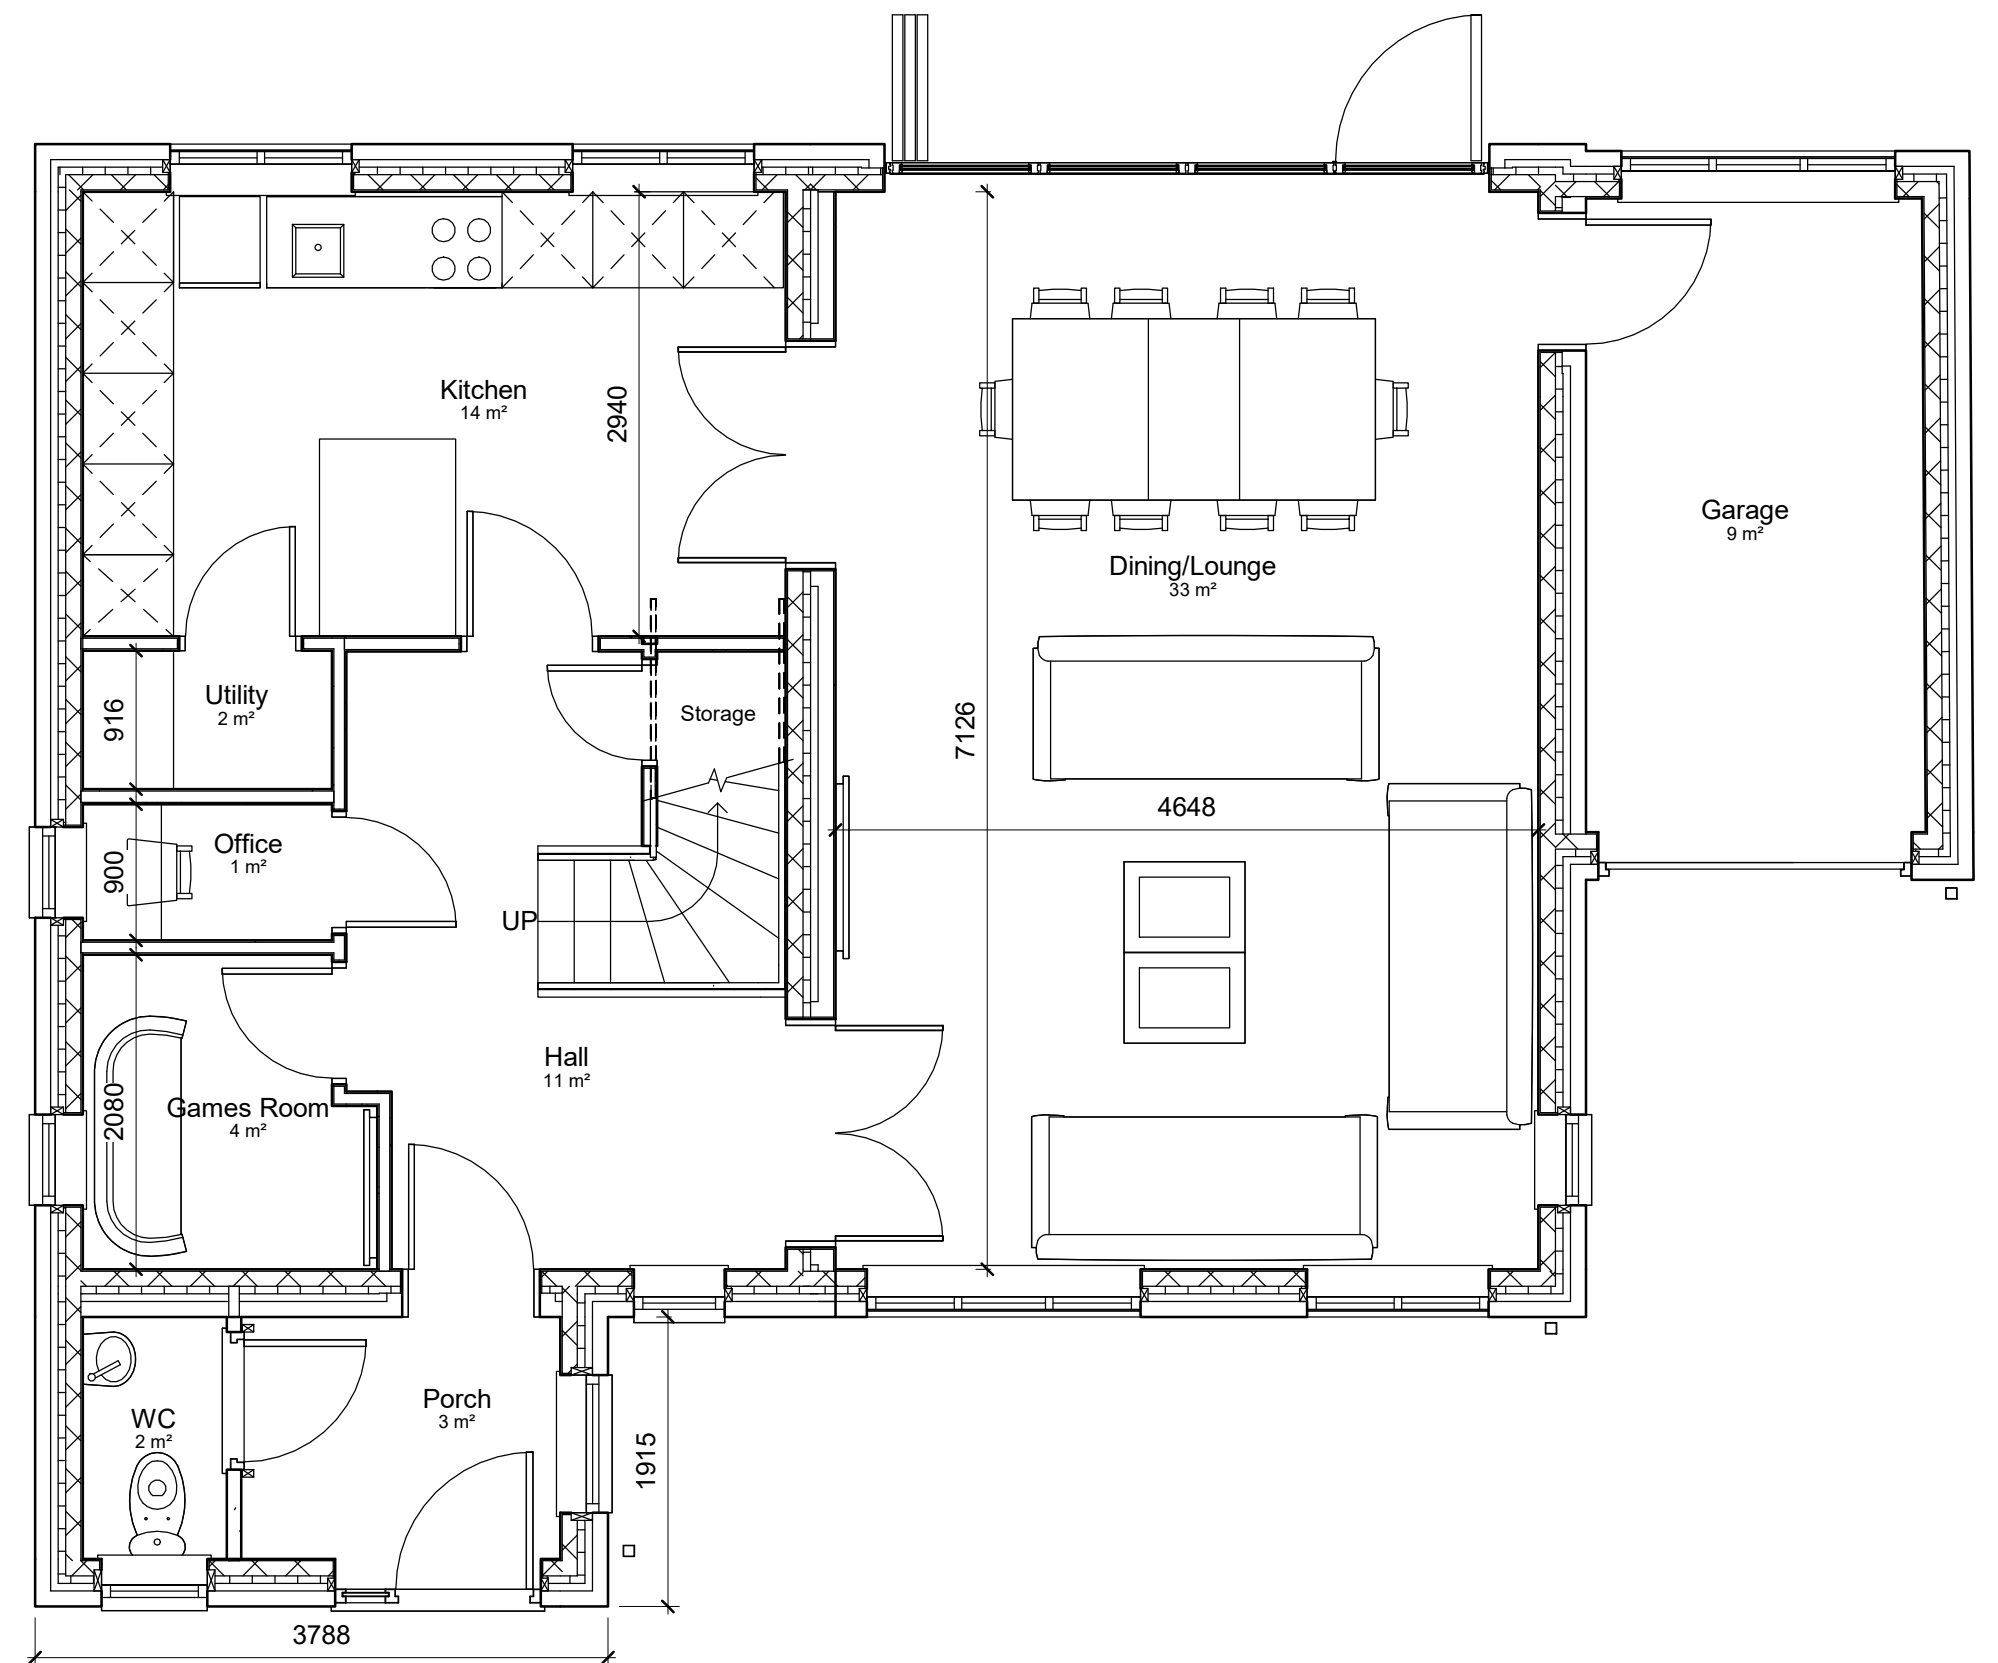

3 Proposed Ground Floor
1 : 50

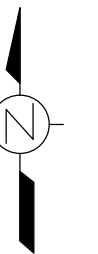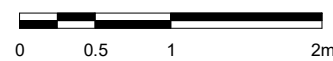

JRCHITECTS Ltd.

Project	6 Haywood Road
Client	N/A
Title	GA Plans
Number	JRC029-SK-001
Scale	1 : 50@ A1
Revision	3
Status	Planning
Date	15/06/22