




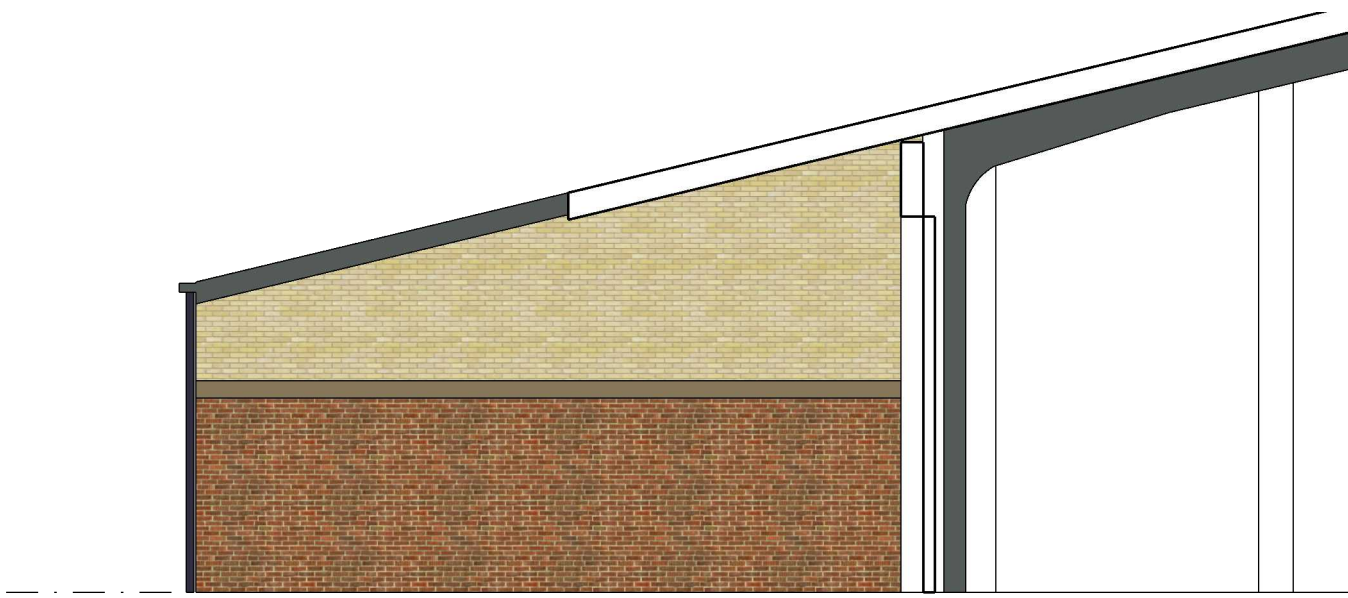


E
03 Existing Elevation
1:100@A1

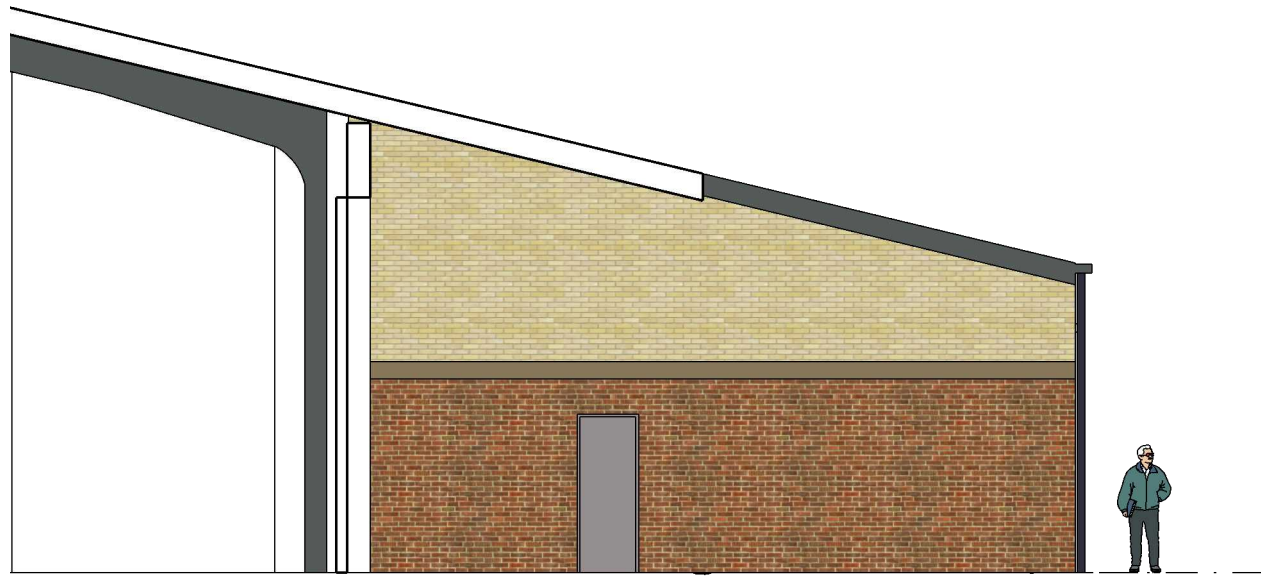


E
04 Existing Elevation
1:100@A1

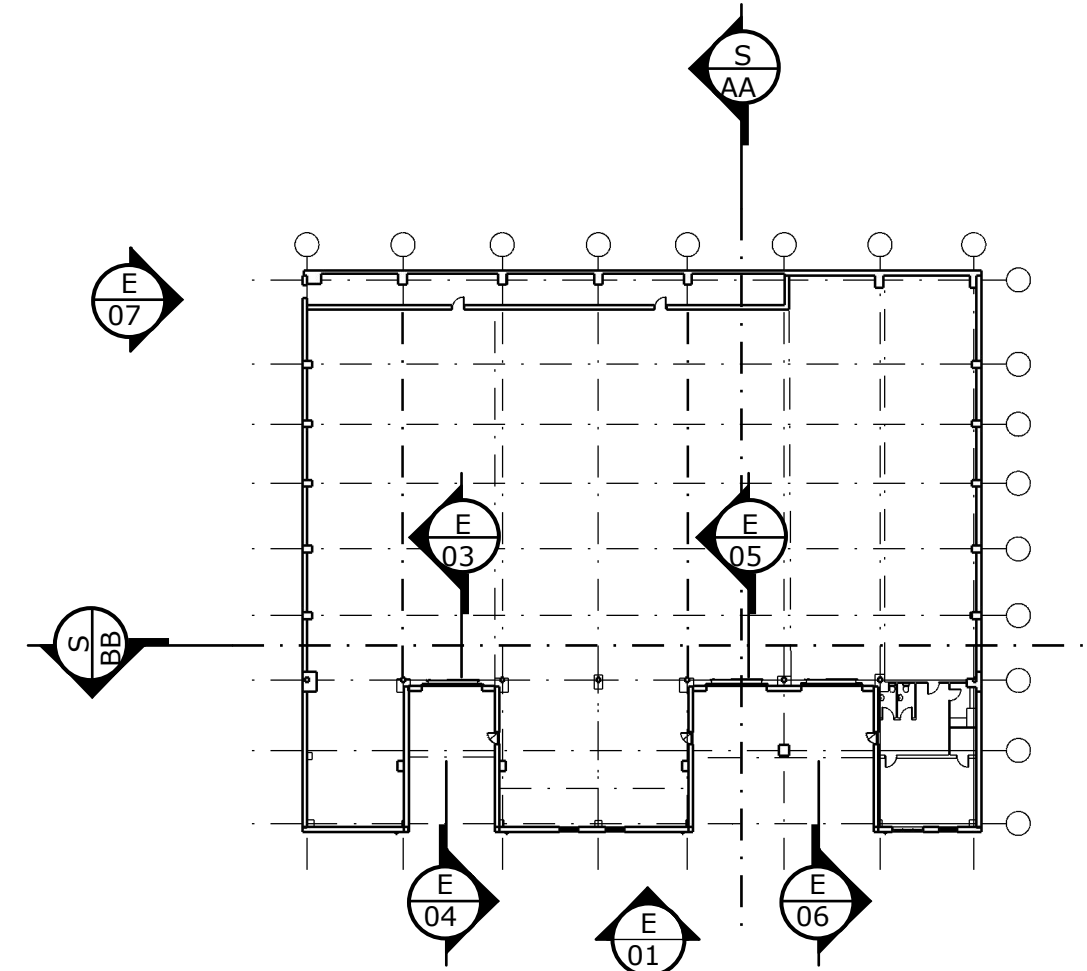

P
03 Location of elevations and sections
NTS

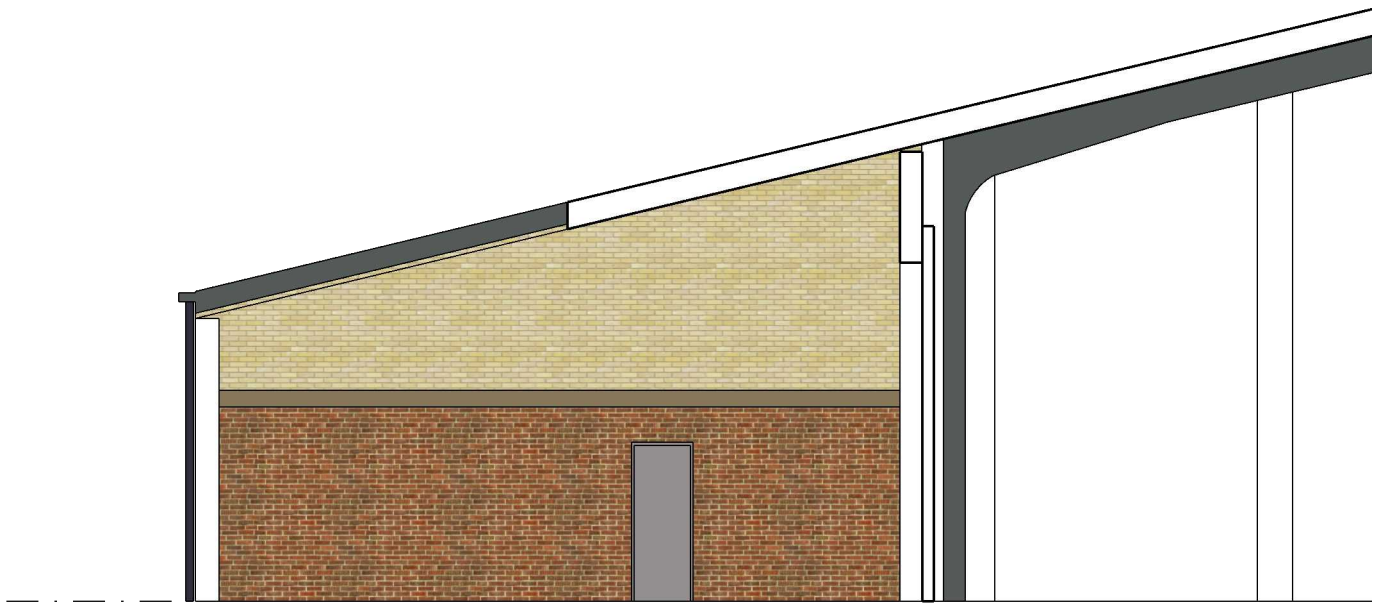

E
05 Existing Elevation
1:100@A1

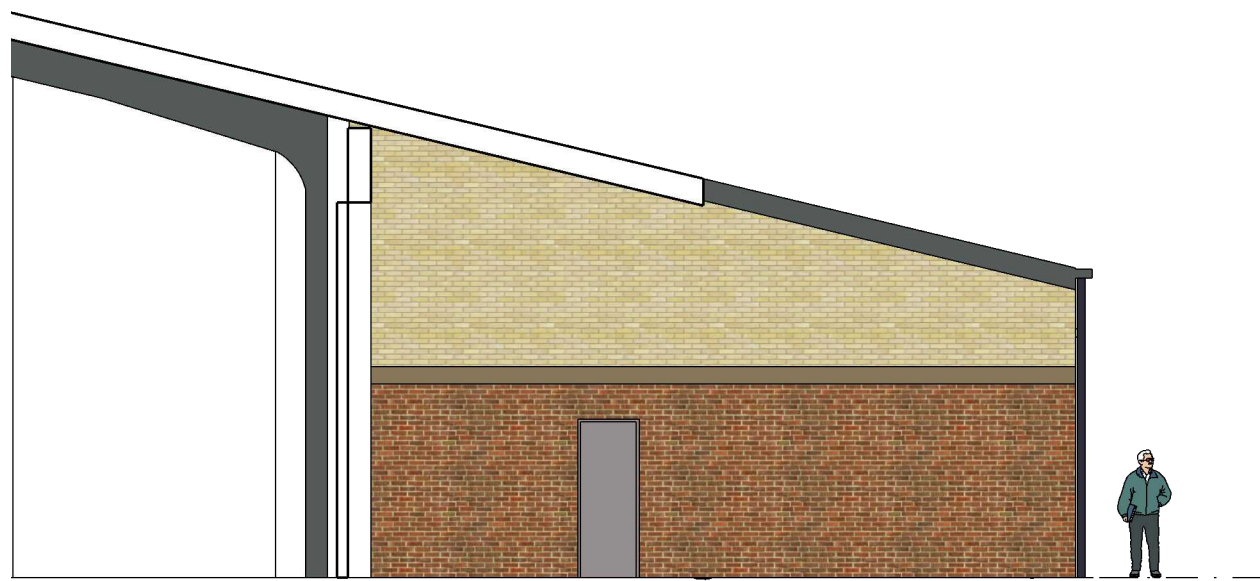

E
06 Existing Elevation
1:100@A1



E
07 Existing Elevation to Yard
1:100@A1

UNIT 34

UNIT 33

UNIT 32



RS3

RS2

RS1

E
01 Existing Elevation to Yard
1:100@A1



RICS

Revisions		
Ref	Description	Date
A	Planning Application	081225
B	Scale bars Calibrated	131225

Client :
OEG TRAINING Ltd
7 Leckwith Road
L30 6UF
Bootle, Liverpool



Property Address :
Capitol Trading park
L33 7SY

Project Title :
New Training Facility

DWG Ref: 416		DWG No. 003 B
DWG Title: Existing Elevations		
Scale as shown	Date 04112025	Job No 416
Surveyed PM	Drawn JT	Checked PM