


north elevation

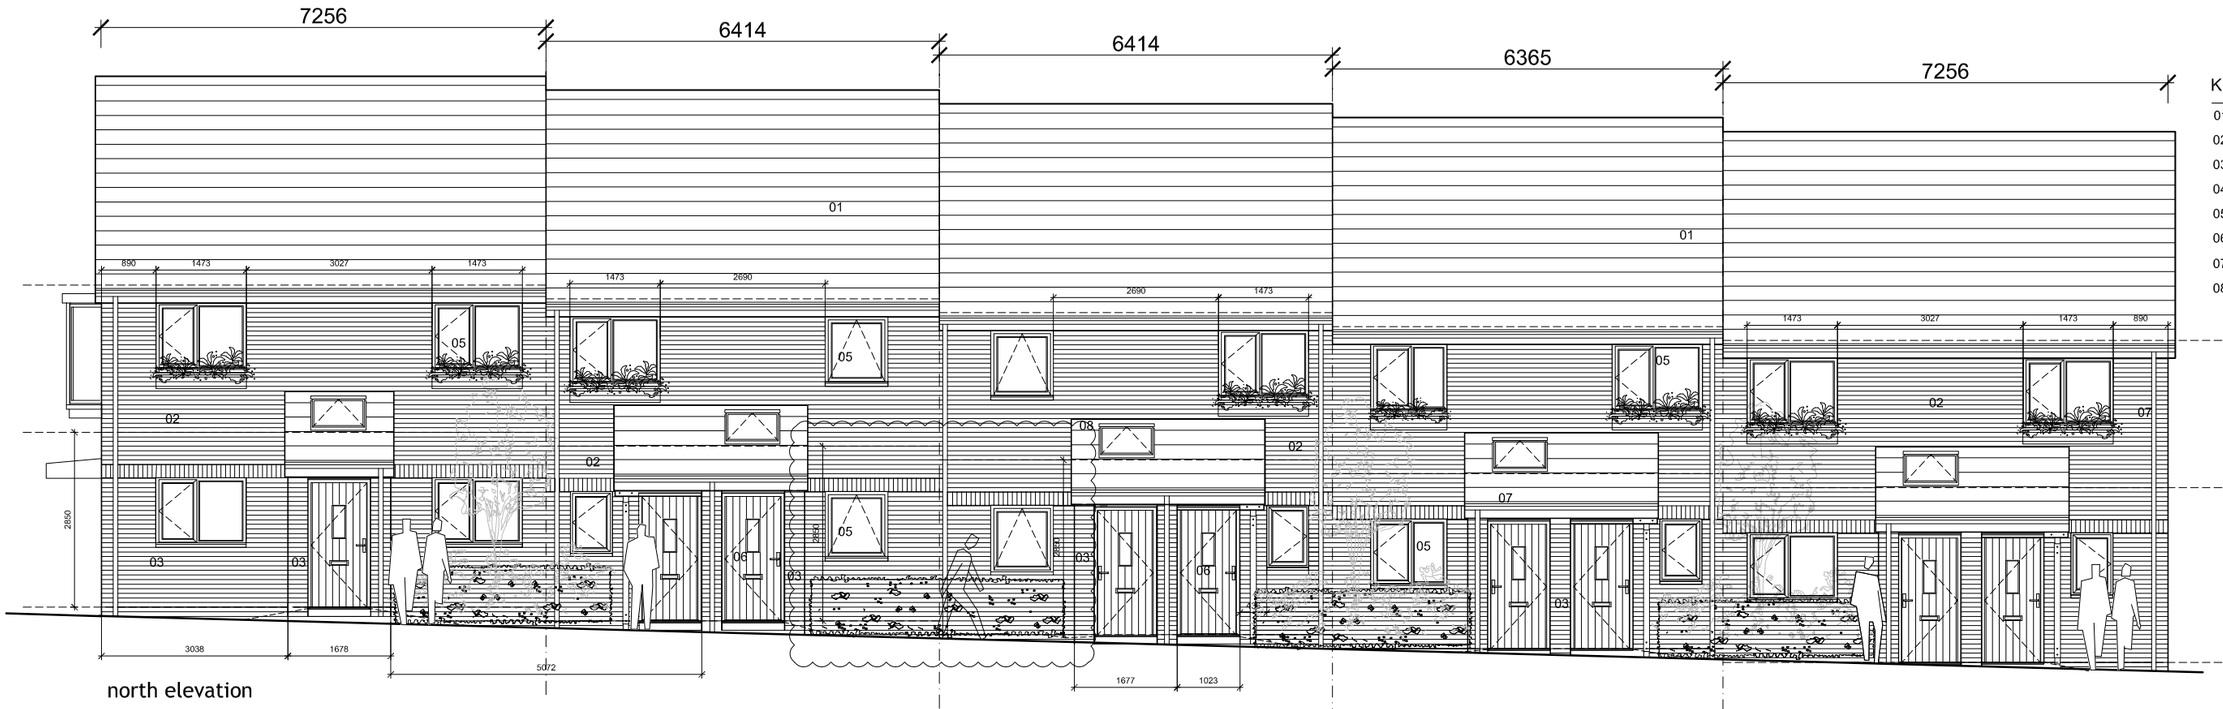

east elevation

Scale Bar
0m 2m 5m

KEY

01	Smooth plain concrete roof tile
02	Waveney red blend facing brick
03	Leicester grey stock facing brick
04	Louvred doors to bin store
05	Anthracite uPVC windows RAL 7016
06	Black composite Doorset
07	Black uPVC rainwater goods
08	Standard velux rooflights

A3

Level 2 architects

Project	Greene's Road, Whiston			
Title	Block A Proposed Elevations			
Scale	1:100	Drawing	417-1-PLN-006	Rev B
PLANNING				

©Level 2 Architects. This design and drawing is the copyright of Level 2 Architects and may not be reproduced in any form whatsoever without prior written consent. Issue of the drawing does not impart any real or implied copyright licence.
This drawing must be read in conjunction with all consultants, subcontractors and specialists drawings. All dimensions must be checked on site.