



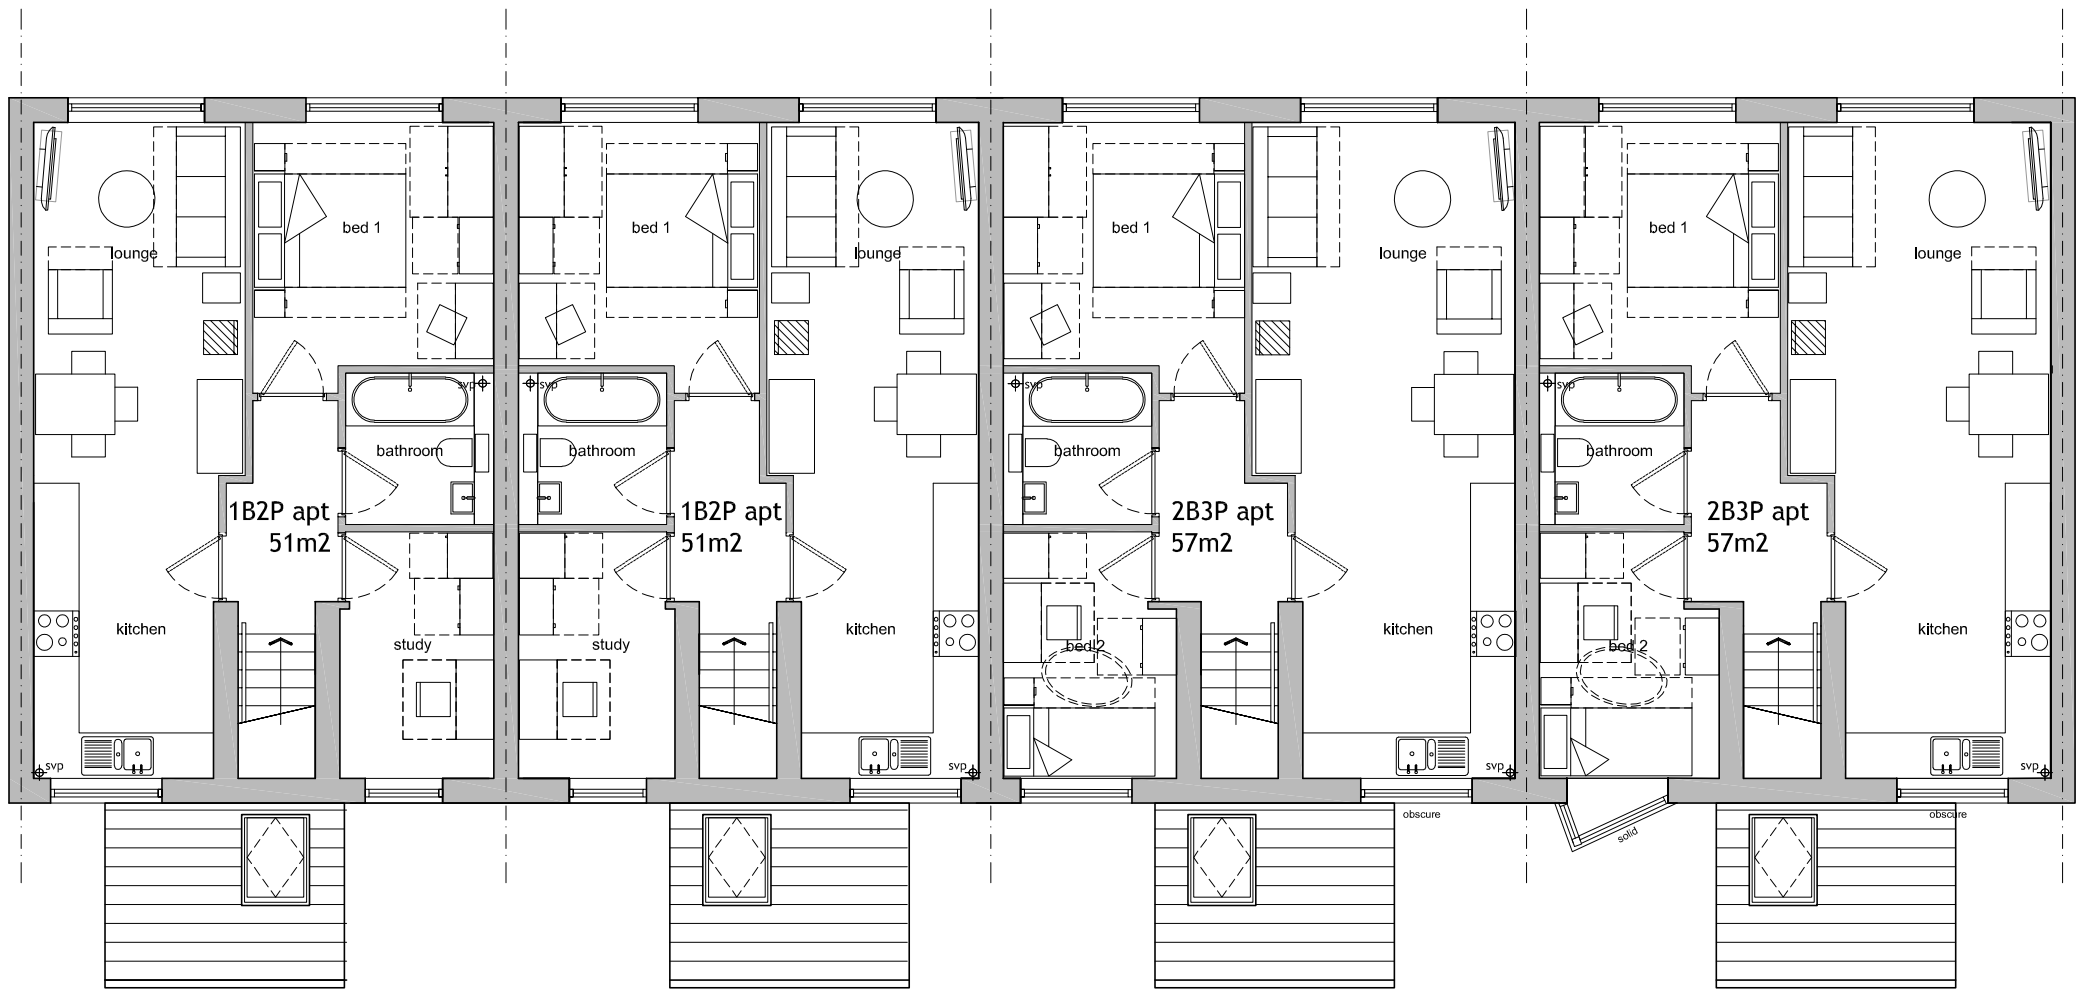

first floor plan

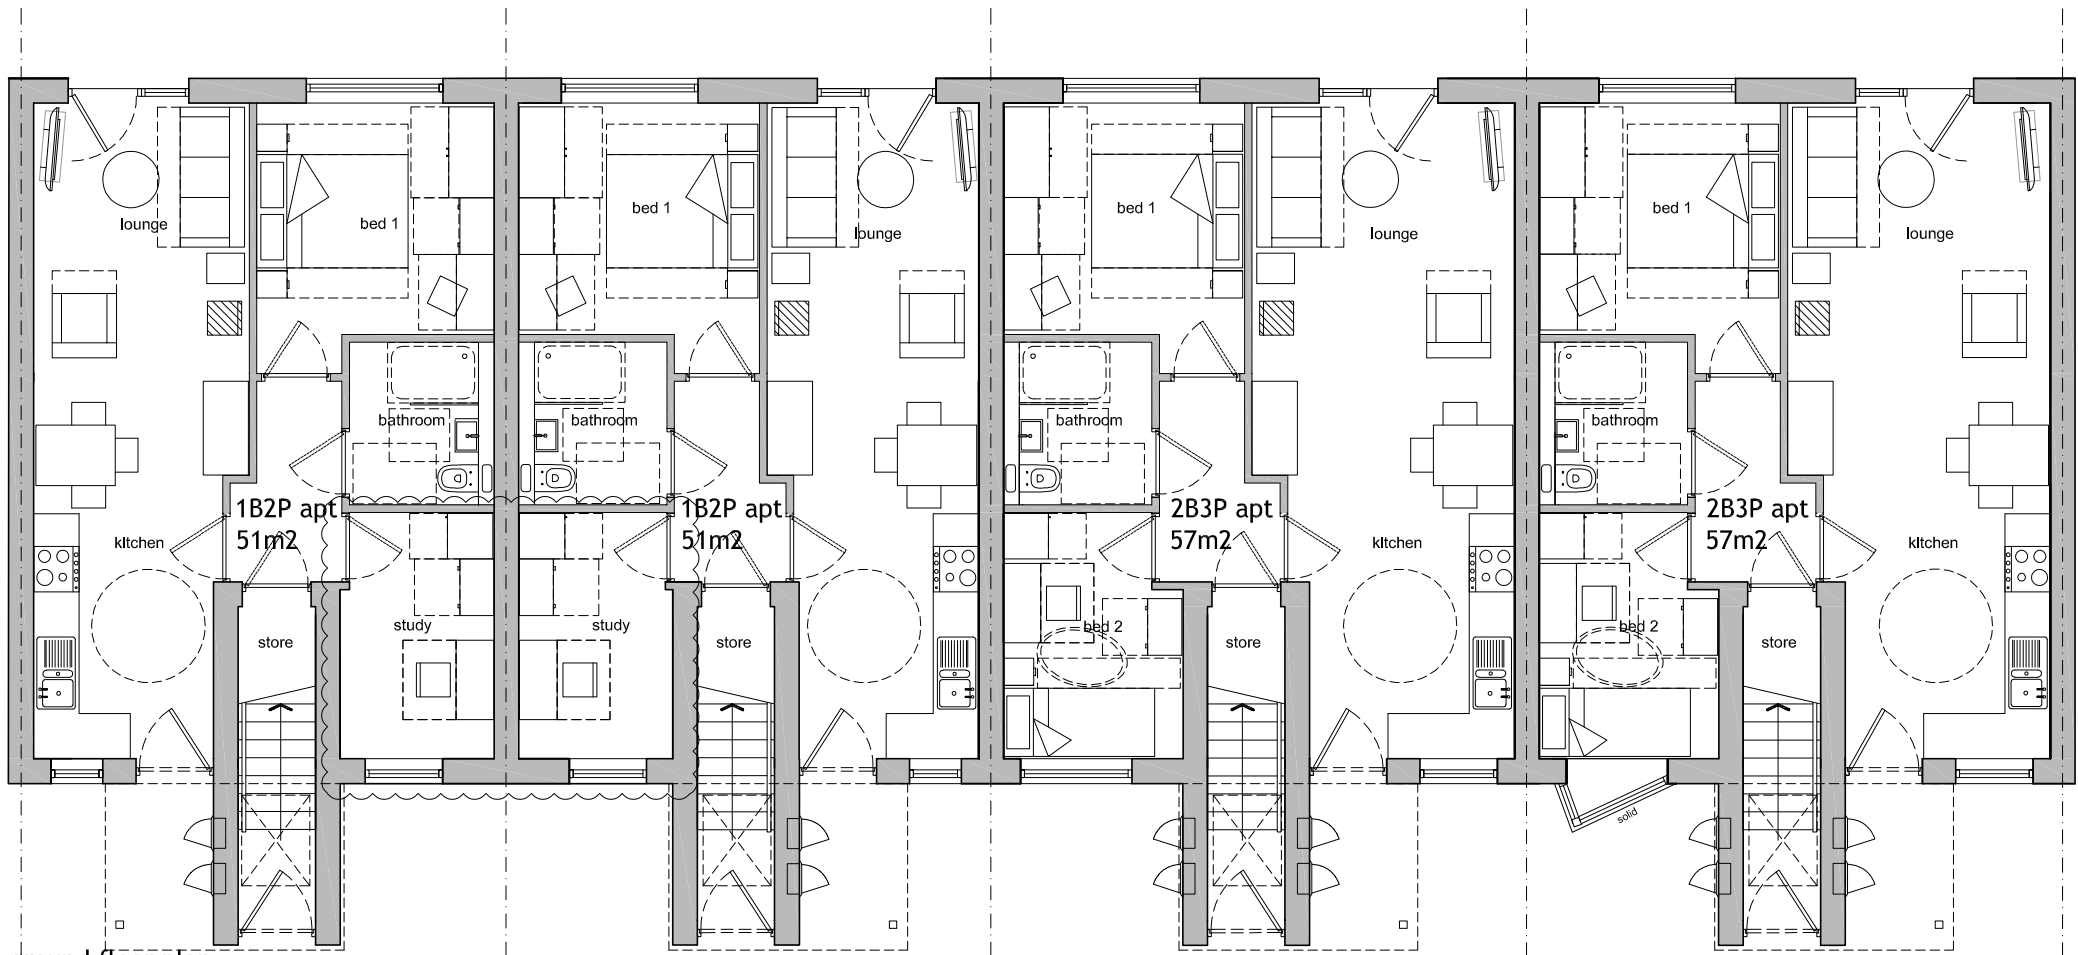

ground floor plan



A3

Level 2
architects

Project	Greene's Road, Whiston		
Title	Block B Proposed Floor Plans		
Scale	1:100	Drawing	417-1-PLN-008
Rev	C		
PLANNING			