



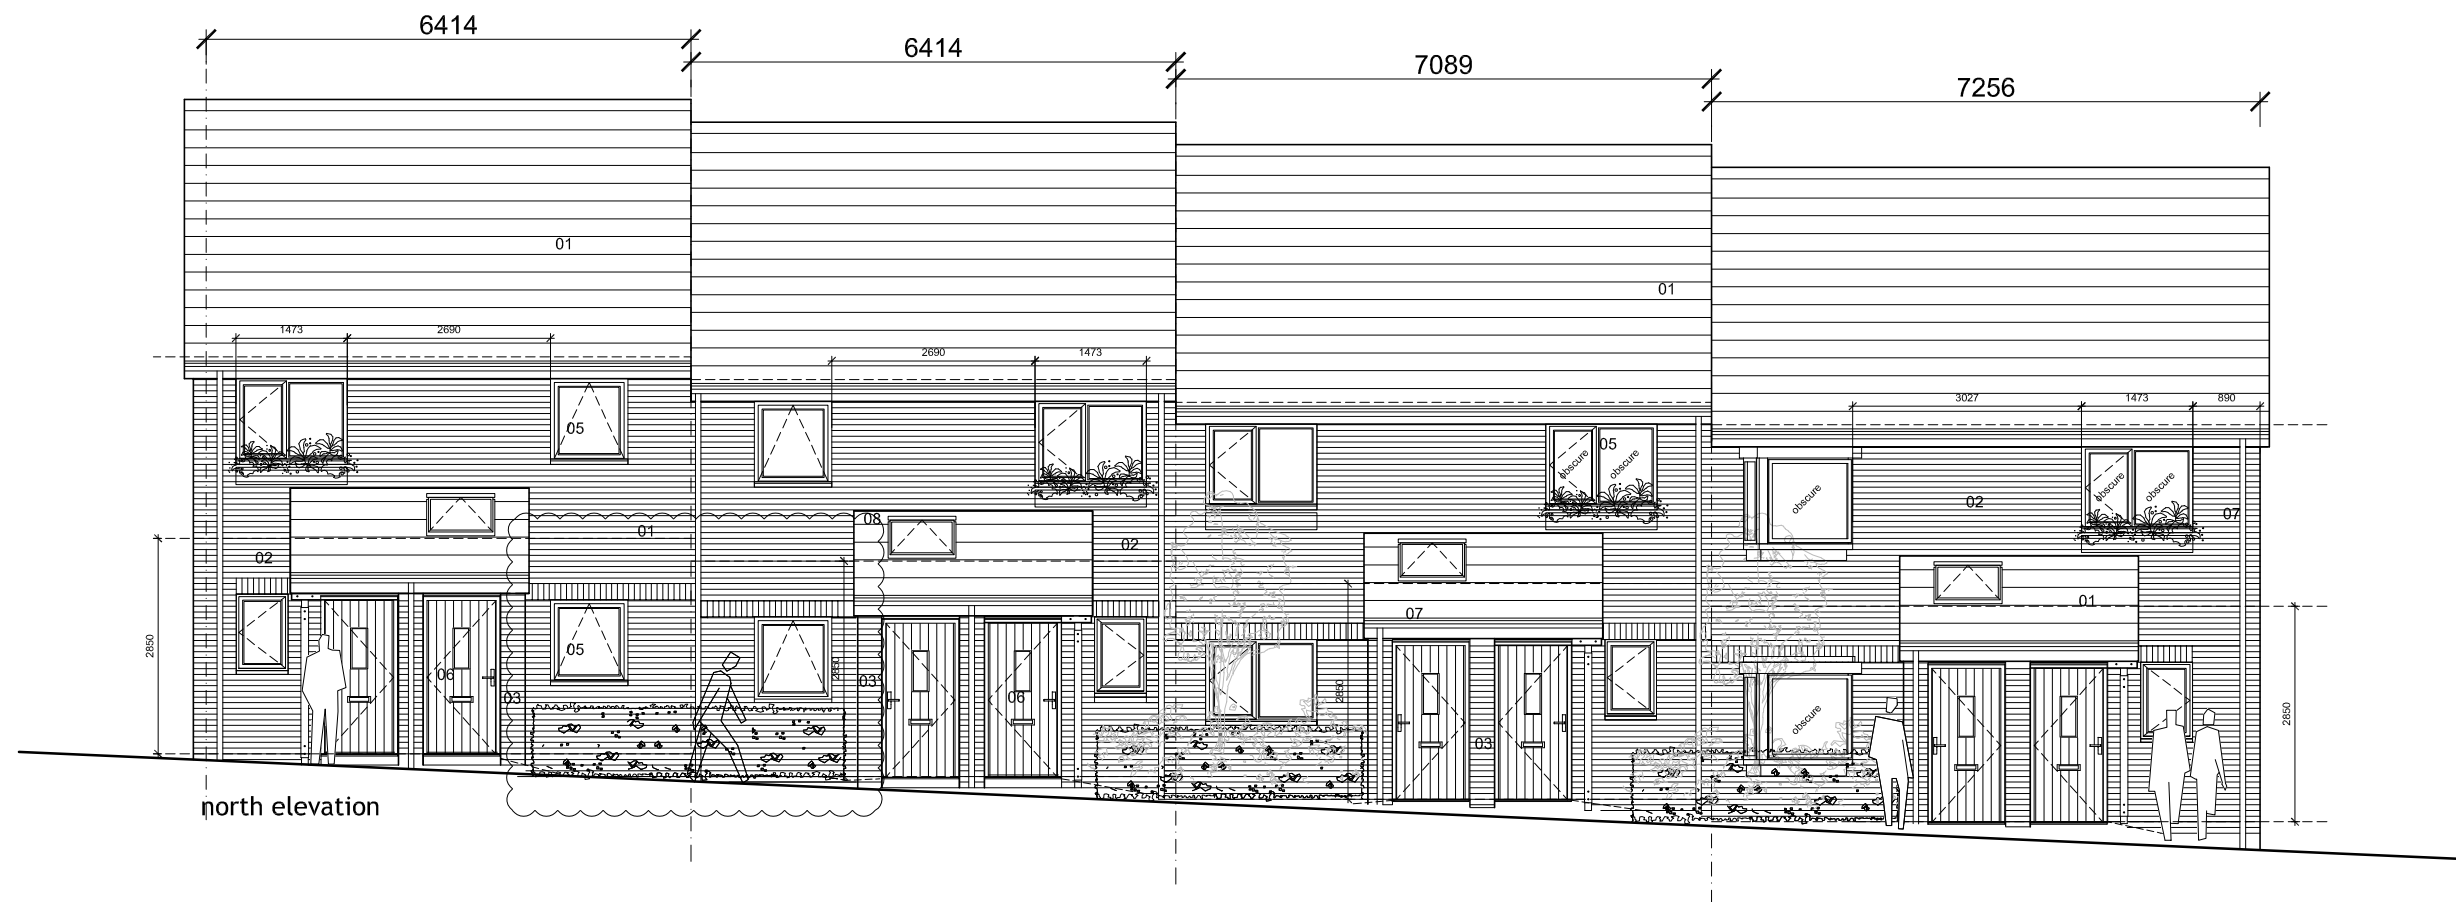

- KEY**
- 01 Smooth plain concrete roof tile
  - 02 Waveney red blend facing brick
  - 03 Leicester grey stock facing brick
  - 04 Louvred doors to bin store
  - 05 Anthracite uPVC windows RAL 7016
  - 06 Black composite Doorset
  - 07 Black uPVC rainwater goods
  - 08 Standard velux rooflights

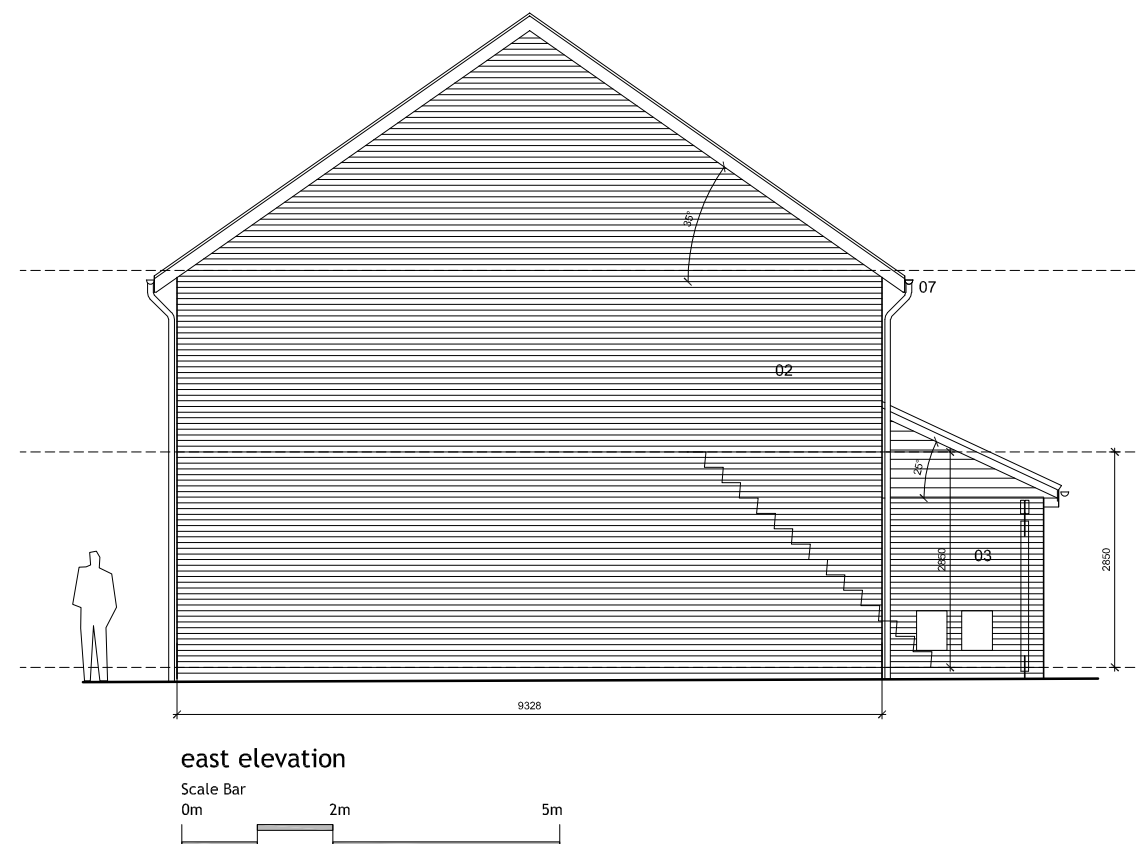

|                                      |                       |       |
|--------------------------------------|-----------------------|-------|
| Project Greene's Road, Whiston       |                       |       |
| Title Block B<br>Proposed Elevations |                       |       |
| Scale 1:100                          | Drawing 417-1-PLN-010 | Rev B |
| PLANNING                             |                       |       |