



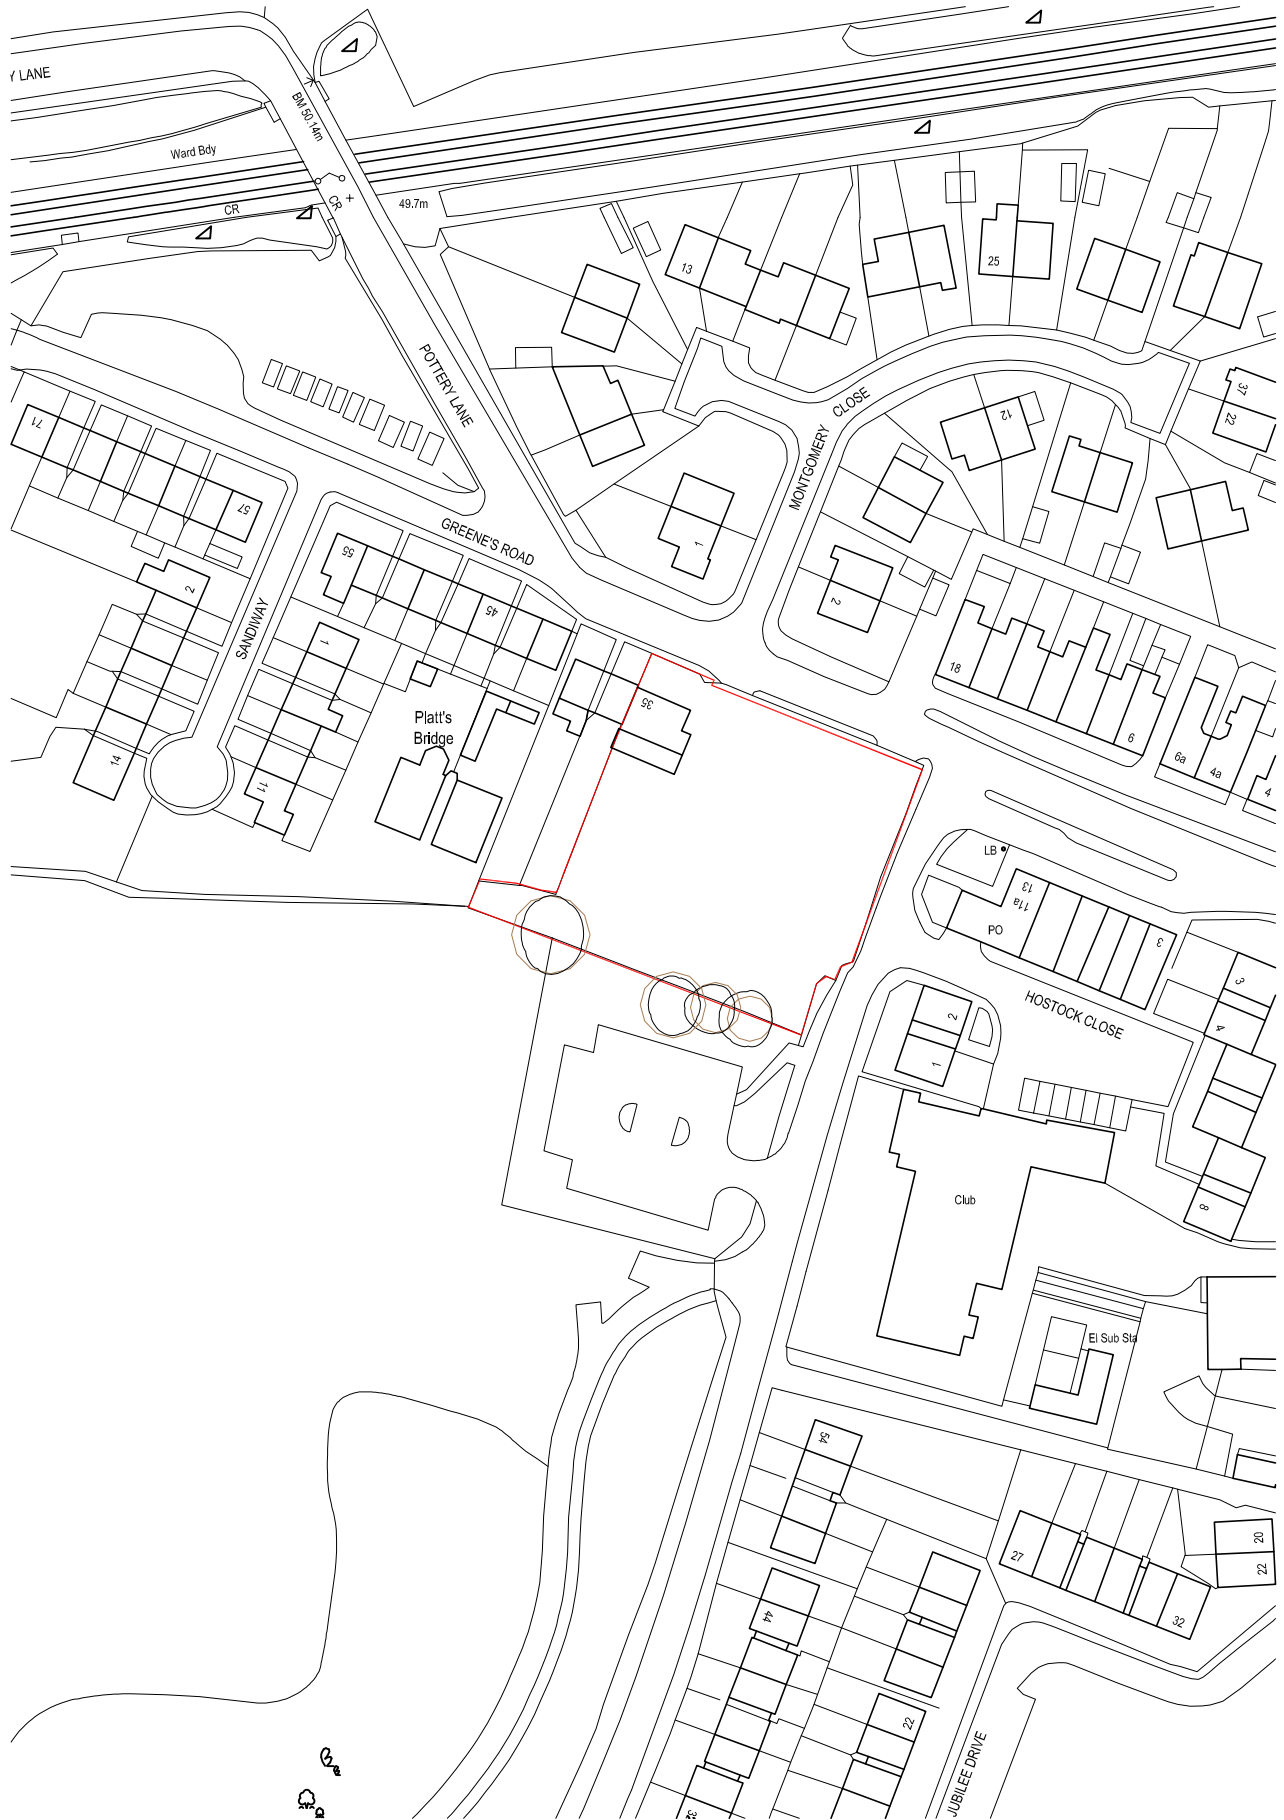

SITE LOCATION PLAN - SCALE 1:1250

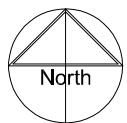

SITE LOCATION PLAN - SCALE 1:500



KEY
 APPLICATION SITE

A3

Level 2
 architects

Project Greene's Road, Whiston		
Title Location Plan		
Scale 1:1250	Drawing 417-1-PLN-001	Rev #
PLANNING		