



FRONT

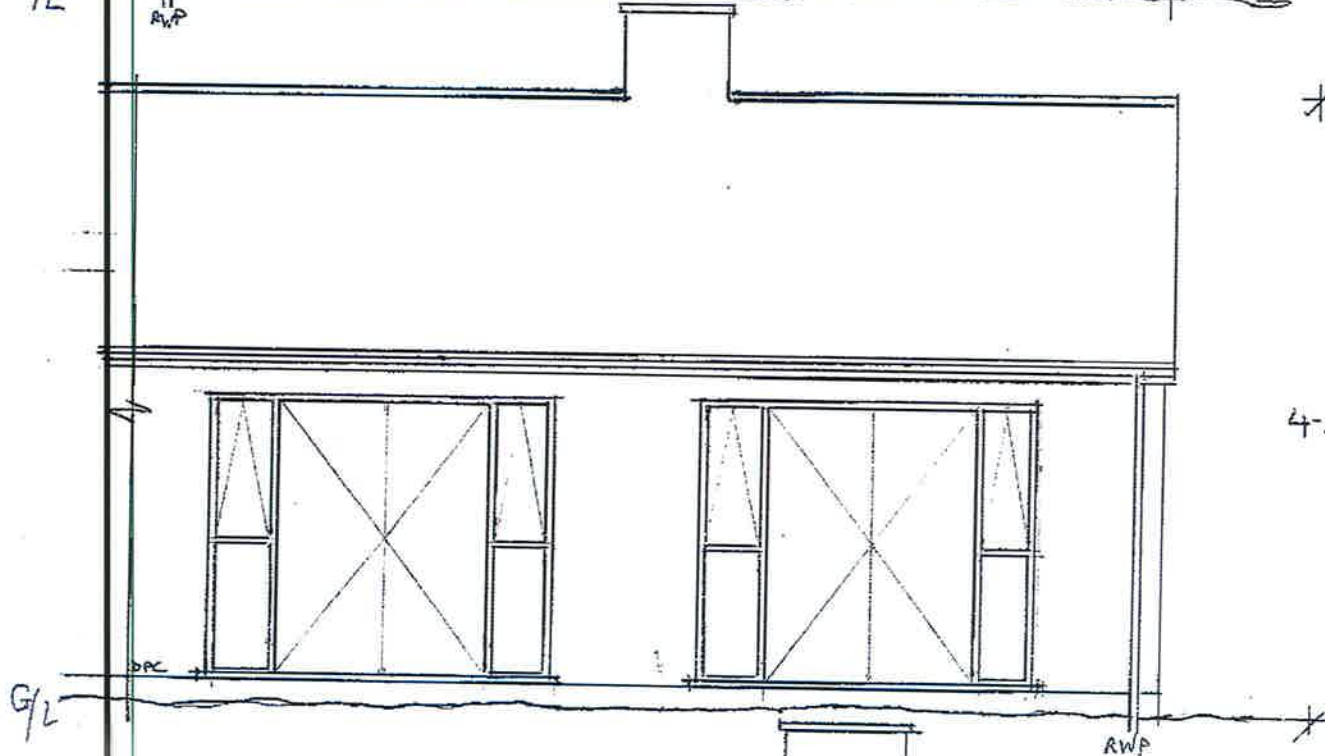


REAR



LEFT HAND GABLE

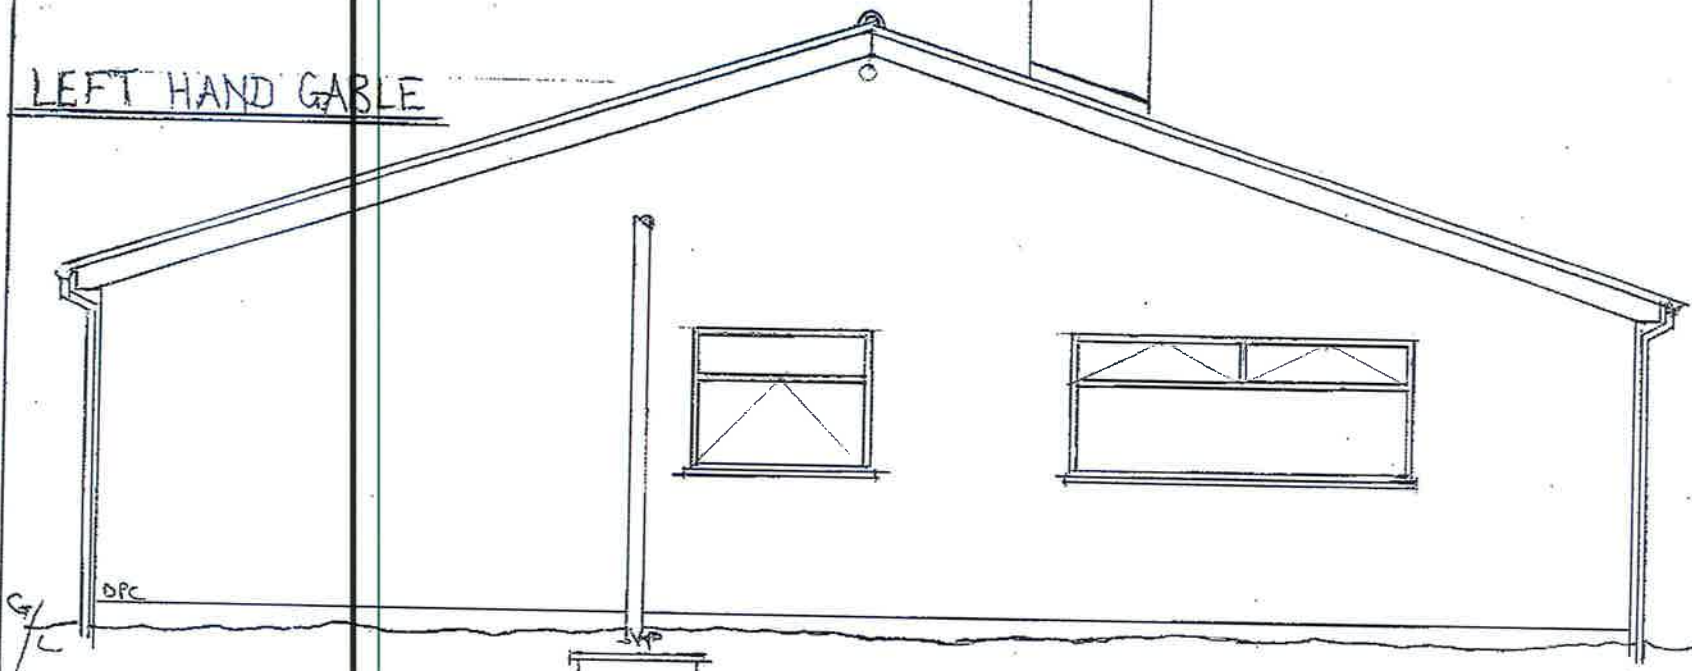

RIGHT HAND GABLE

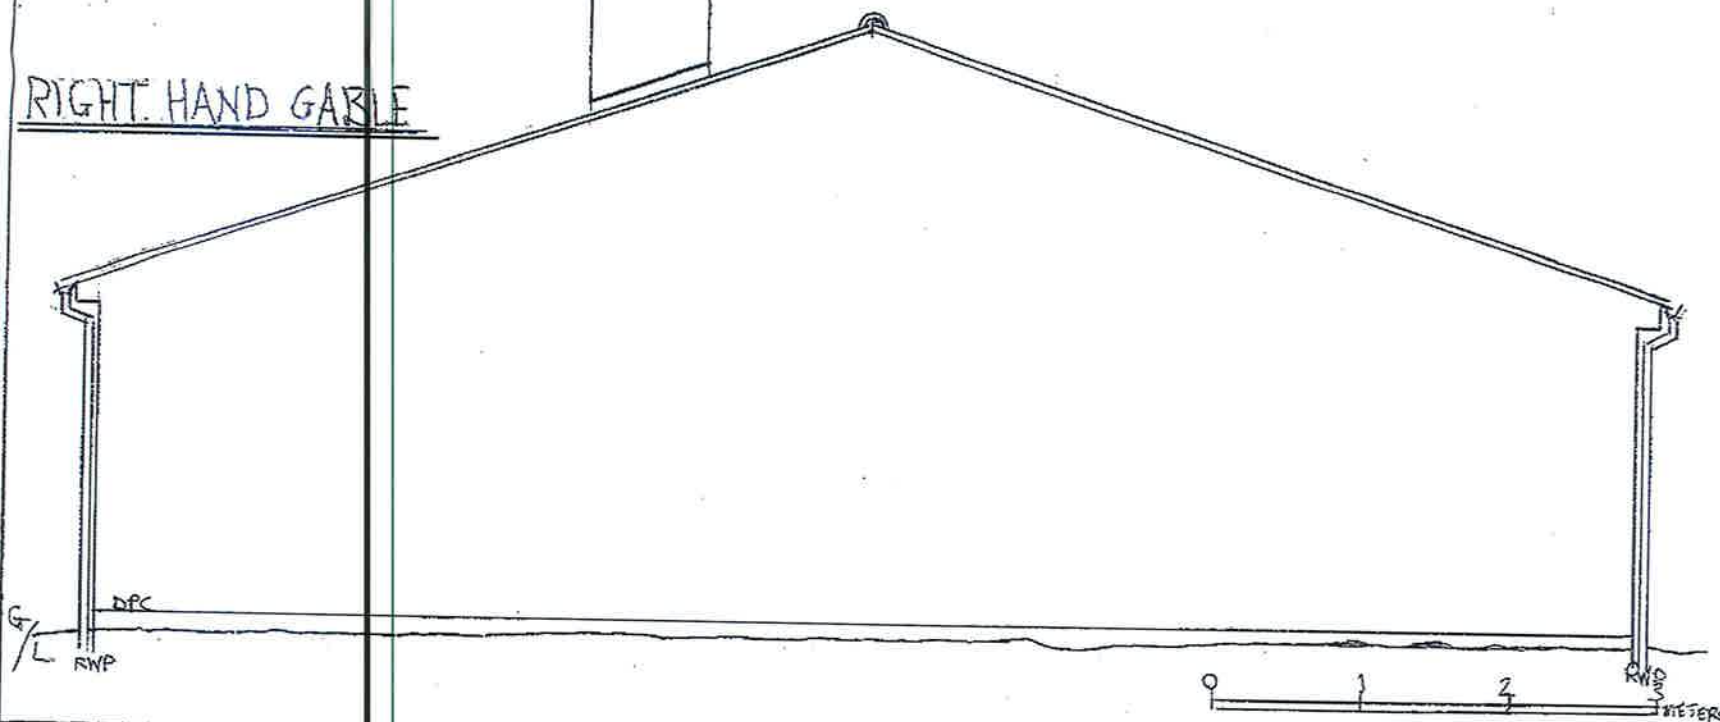

CLIENT:
MR BRIAN HUGHES
MRS MARIA BENNETT

ADDRESS:
59 MELLING WAY
KIRKBY
L32 1TN

SCHEME:
SINGLE STOREY WRAP
AROUND EXTENSION TO
REAR AND GABLE
ELEVATIONS WITH
PORCH TO FRONT
ELEVATION

DRAWING TITLE:
EXISTING ELEVATIONS

SCALE:
1:50

DATE:
29 MARCH 2023

DRAWING NO:
5 OF 7

0 1 2 METERS