


Site Location plan @ Scale 1:1250

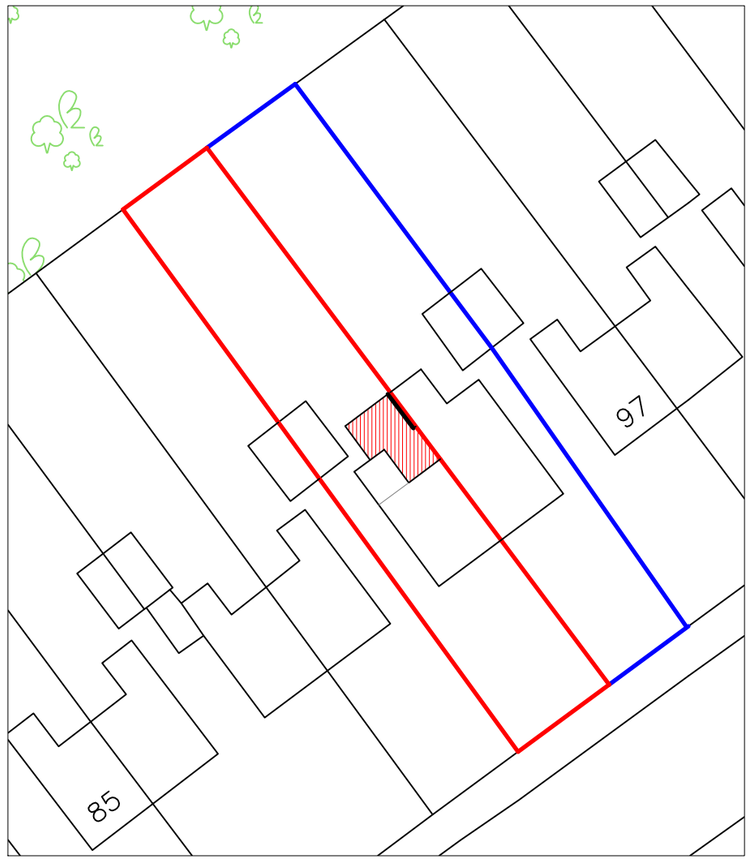

Site Block plan @ Scale 1:500

Applicant owns no. 93 & 95 St Helens Road, therefore party wall to be constructed at rear for single storey extension & Certificate A completed.

REV:	DESCRIPTION:	BY:	DATE:

STATUS: Planning & building regs

CLIENT: Mr G Ames

ARCHITECT:

SITE: 93 St Helens Road, Prescot

TITLE: Construct new 1st floor part rear extension & single storey rear infill extension

SCALE AT A3:	DATE:	DRAWN:	CHECKED:
1:1250 & 1:500	October 22		
PROJECT NO:	DRAWING NO: 06/10/93		REVISION: