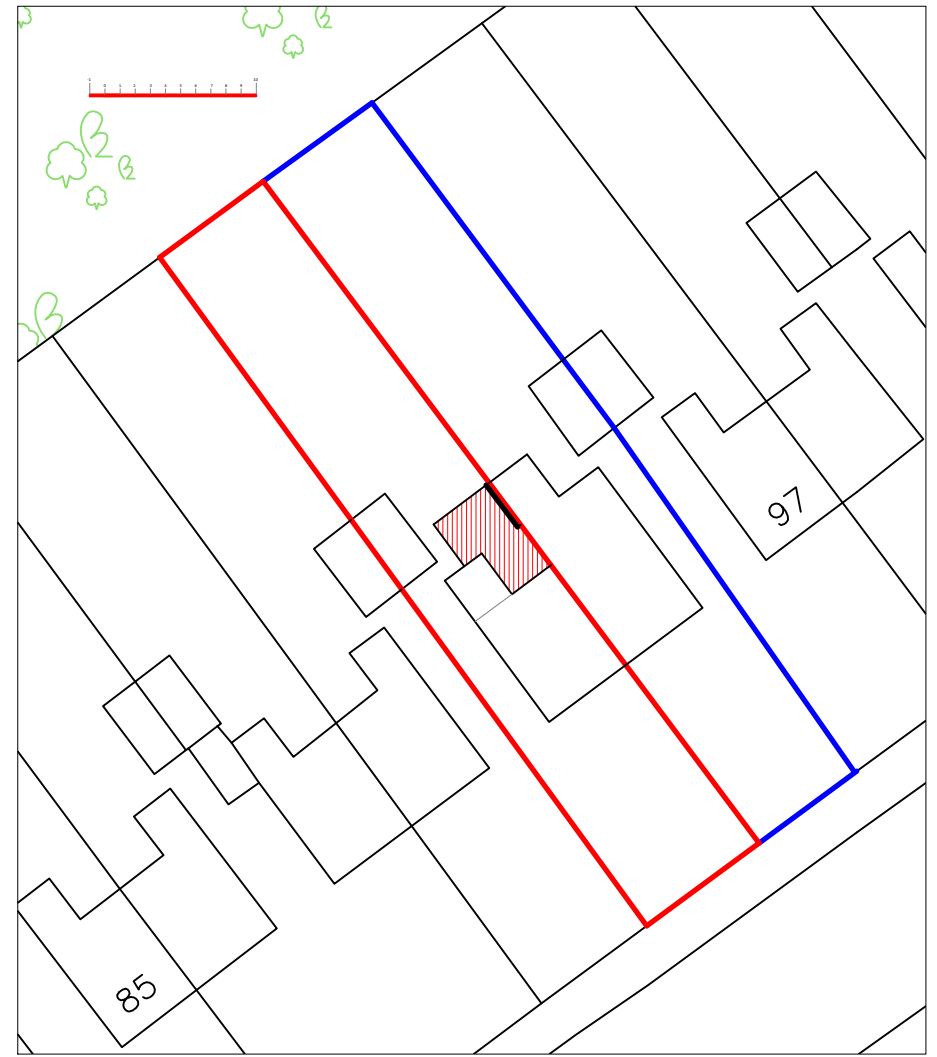
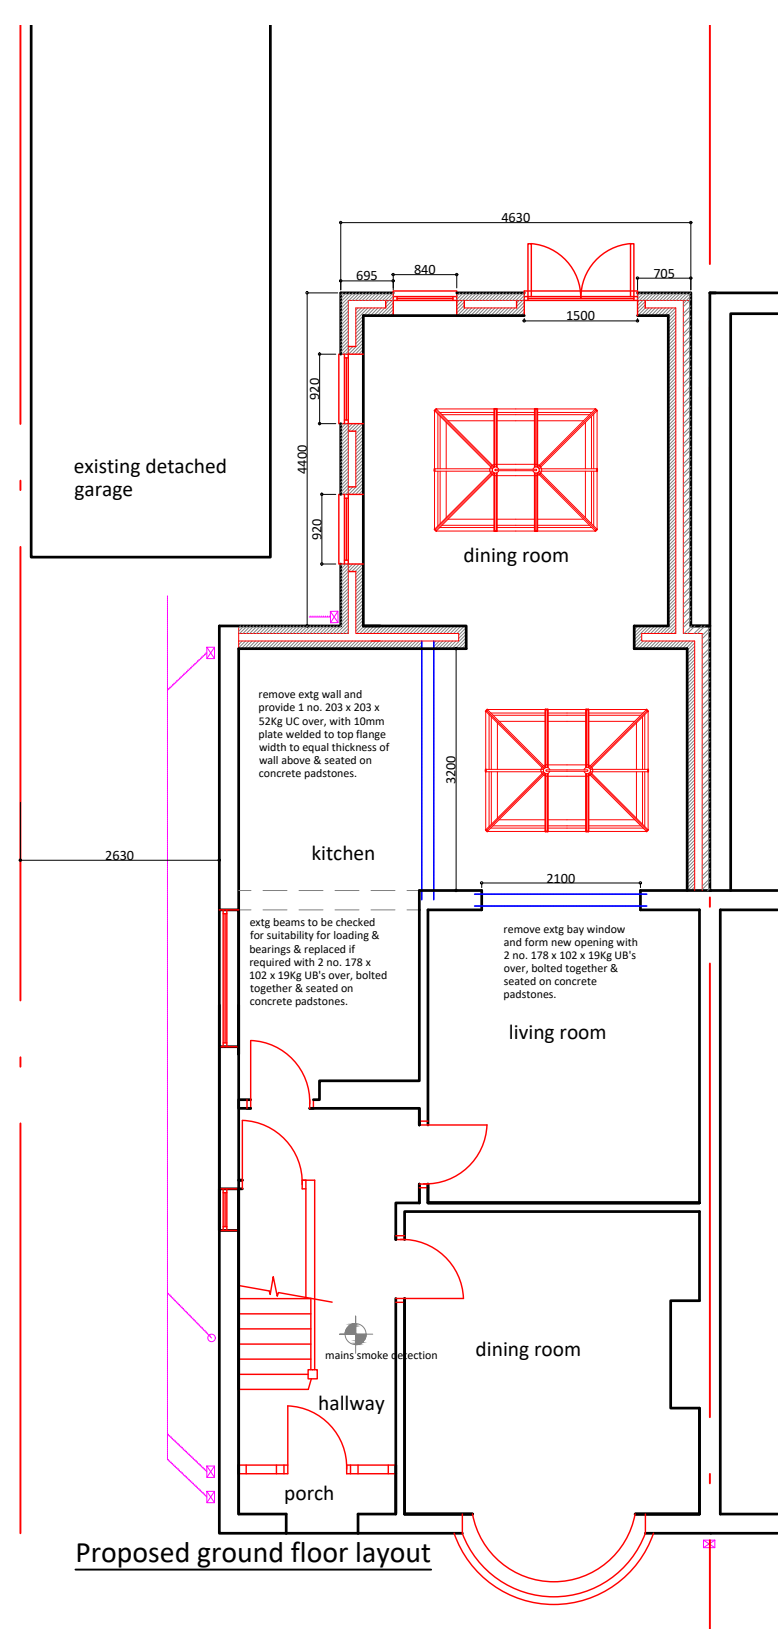
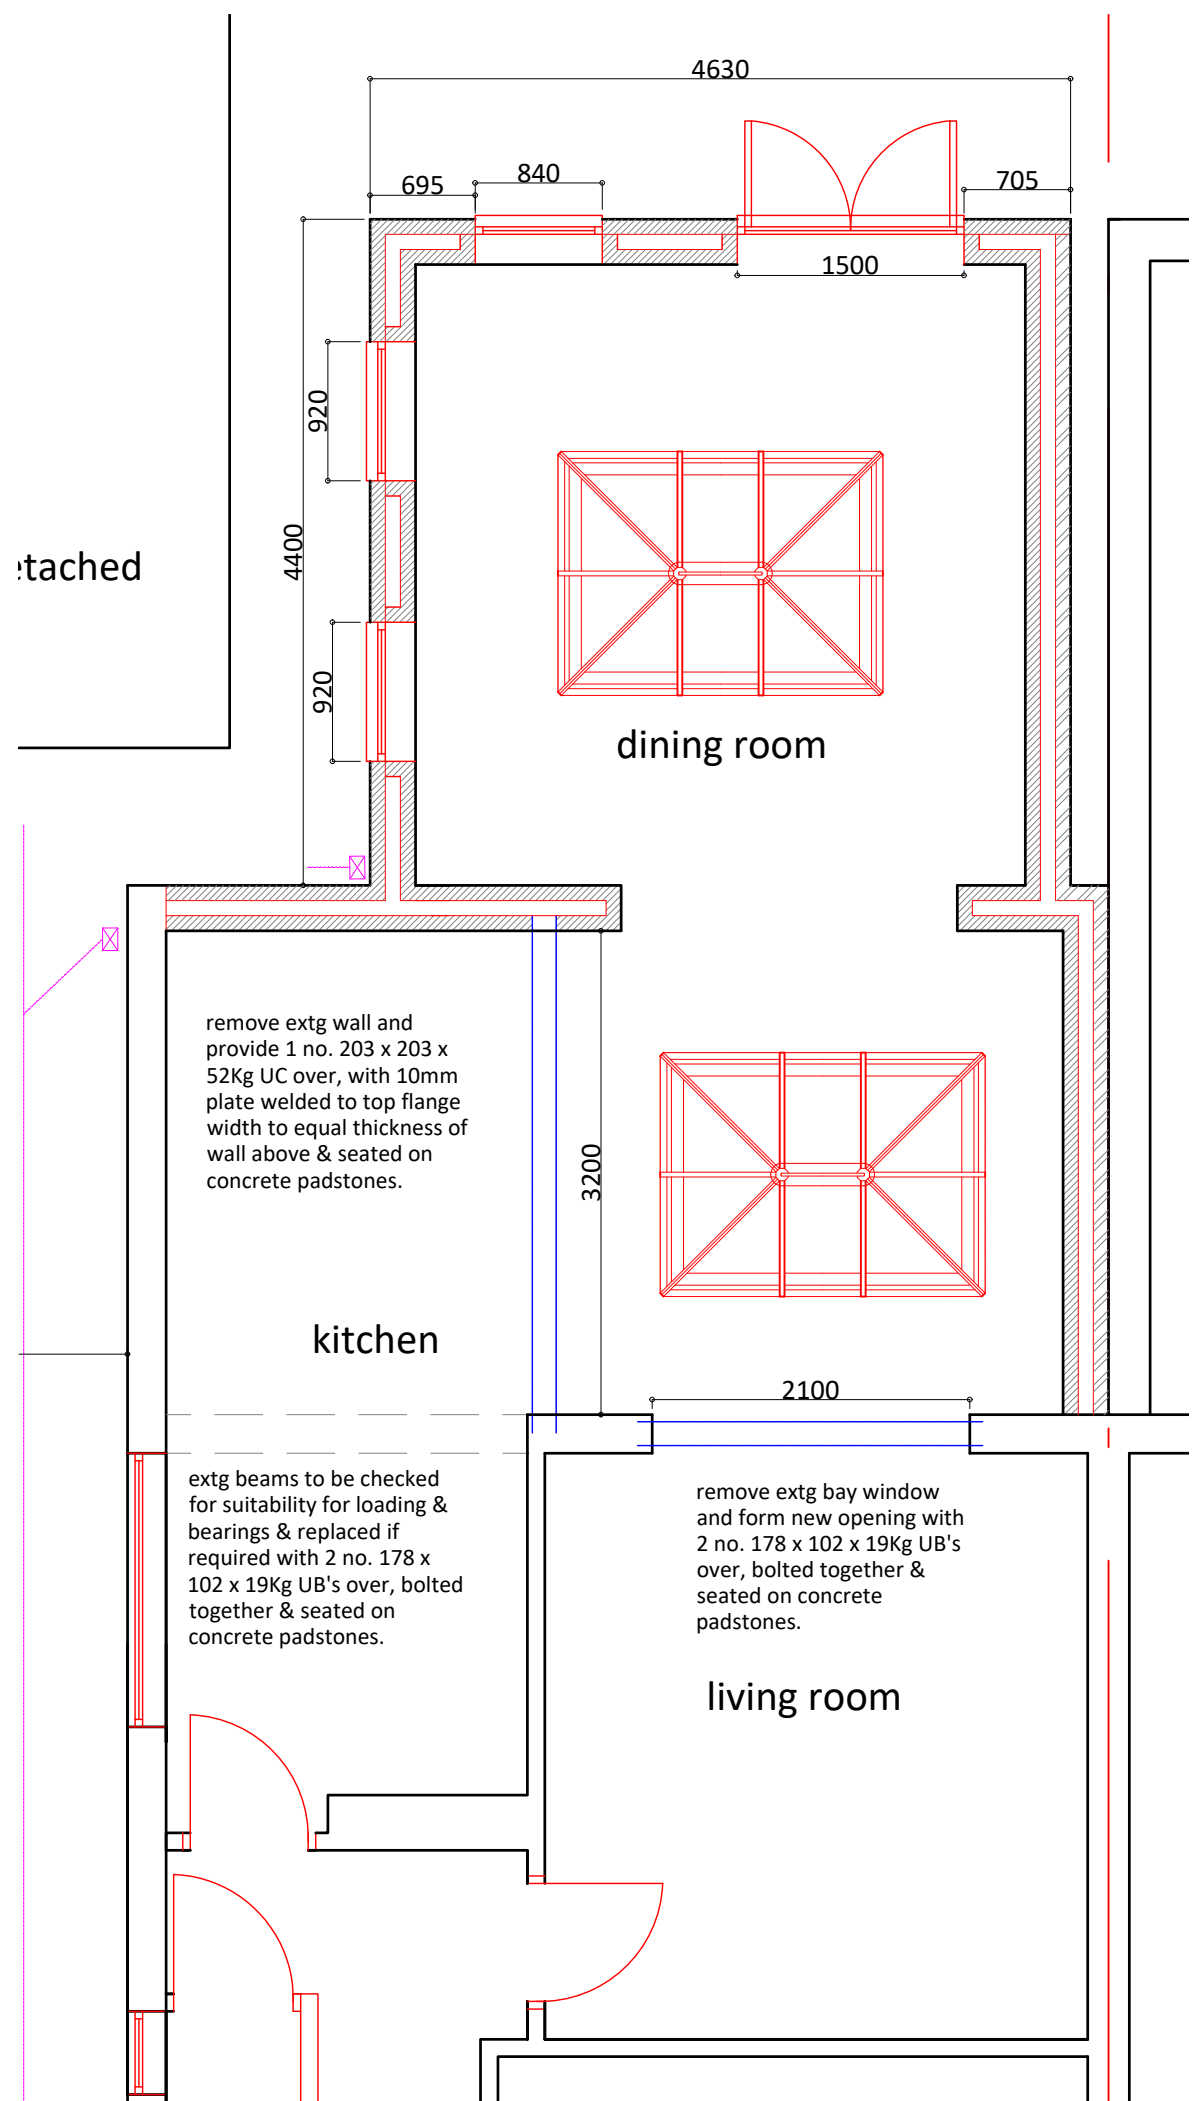


Rev A - March 2023 - windows to 1st floor amended & single storey extension increased in depth.

REV:	DESCRIPTION:	BY:	DATE:
	STATUS:		
	Planning & building regs		

CLIENT:
Mr G Ames
ARCHITECT:

SITE:
93 St Helens Road, Prescott

TITLE:
Construct new 1st floor part rear extension & single storey rear infill extension

SCALE AT A3: 1:50 & 1:500	DATE: October 22	DRAWN:	CHECKED:
PROJECT NO:	DRAWING NO: 02/10/93	REVISION:	A