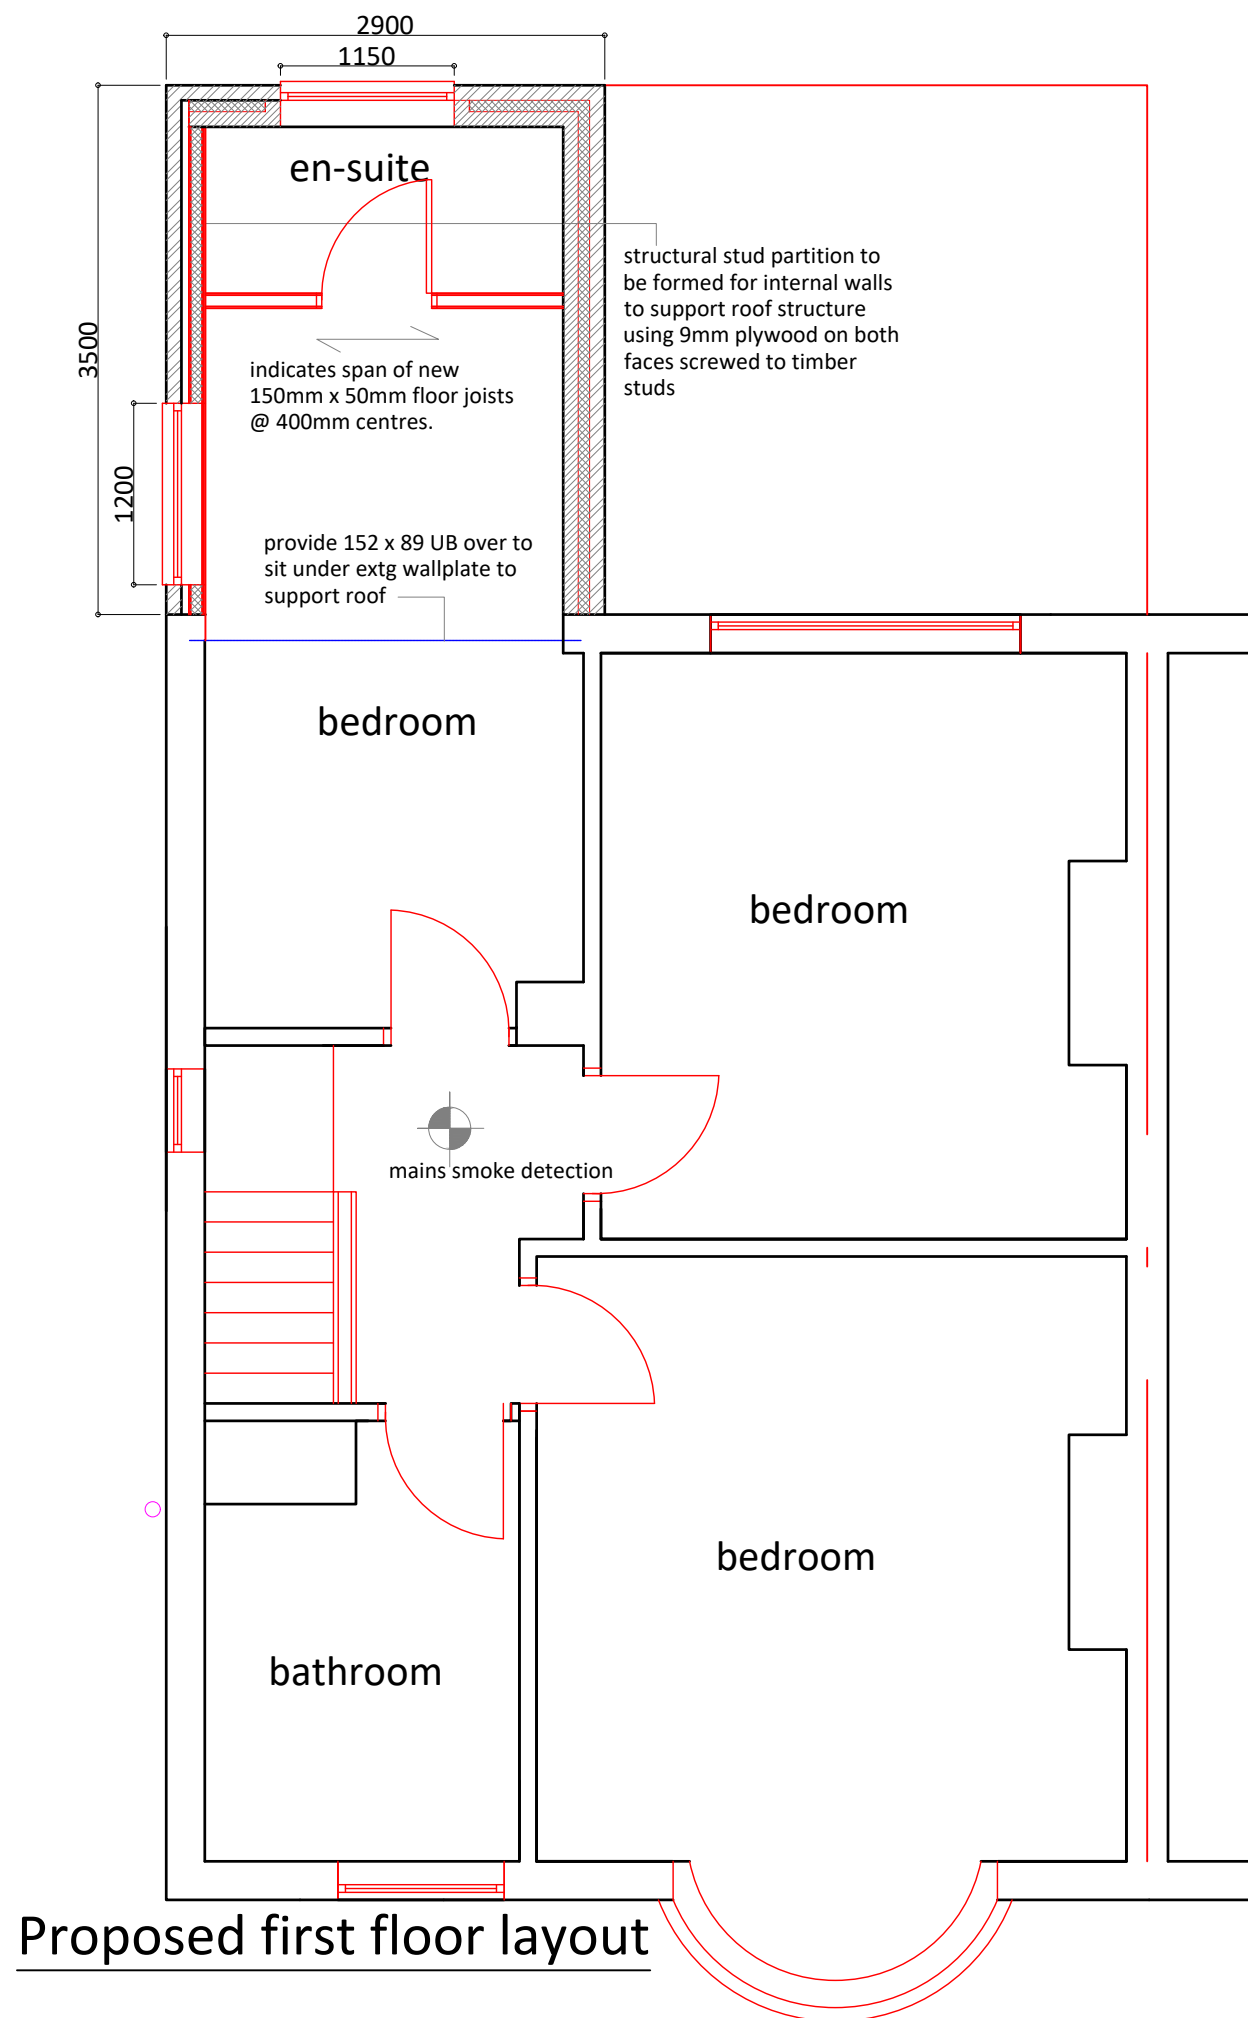


Rev A - March 2023 - windows to 1st floor amended & single storey extension increased in depth.

REV:	DESCRIPTION:	BY:	DATE:
STATUS: Planning & building regs			

CLIENT:
Mr G Ames
ARCHITECT:

SITE: 93 St Helens Road, Prescot			
TITLE: Construct new 1st floor part rear extension & single storey rear infill extension			
SCALE AT A3: 1:50	DATE: October 22	DRAWN:	CHECKED:
PROJECT NO:	DRAWING NO: 03/10/93	REVISION: A	