


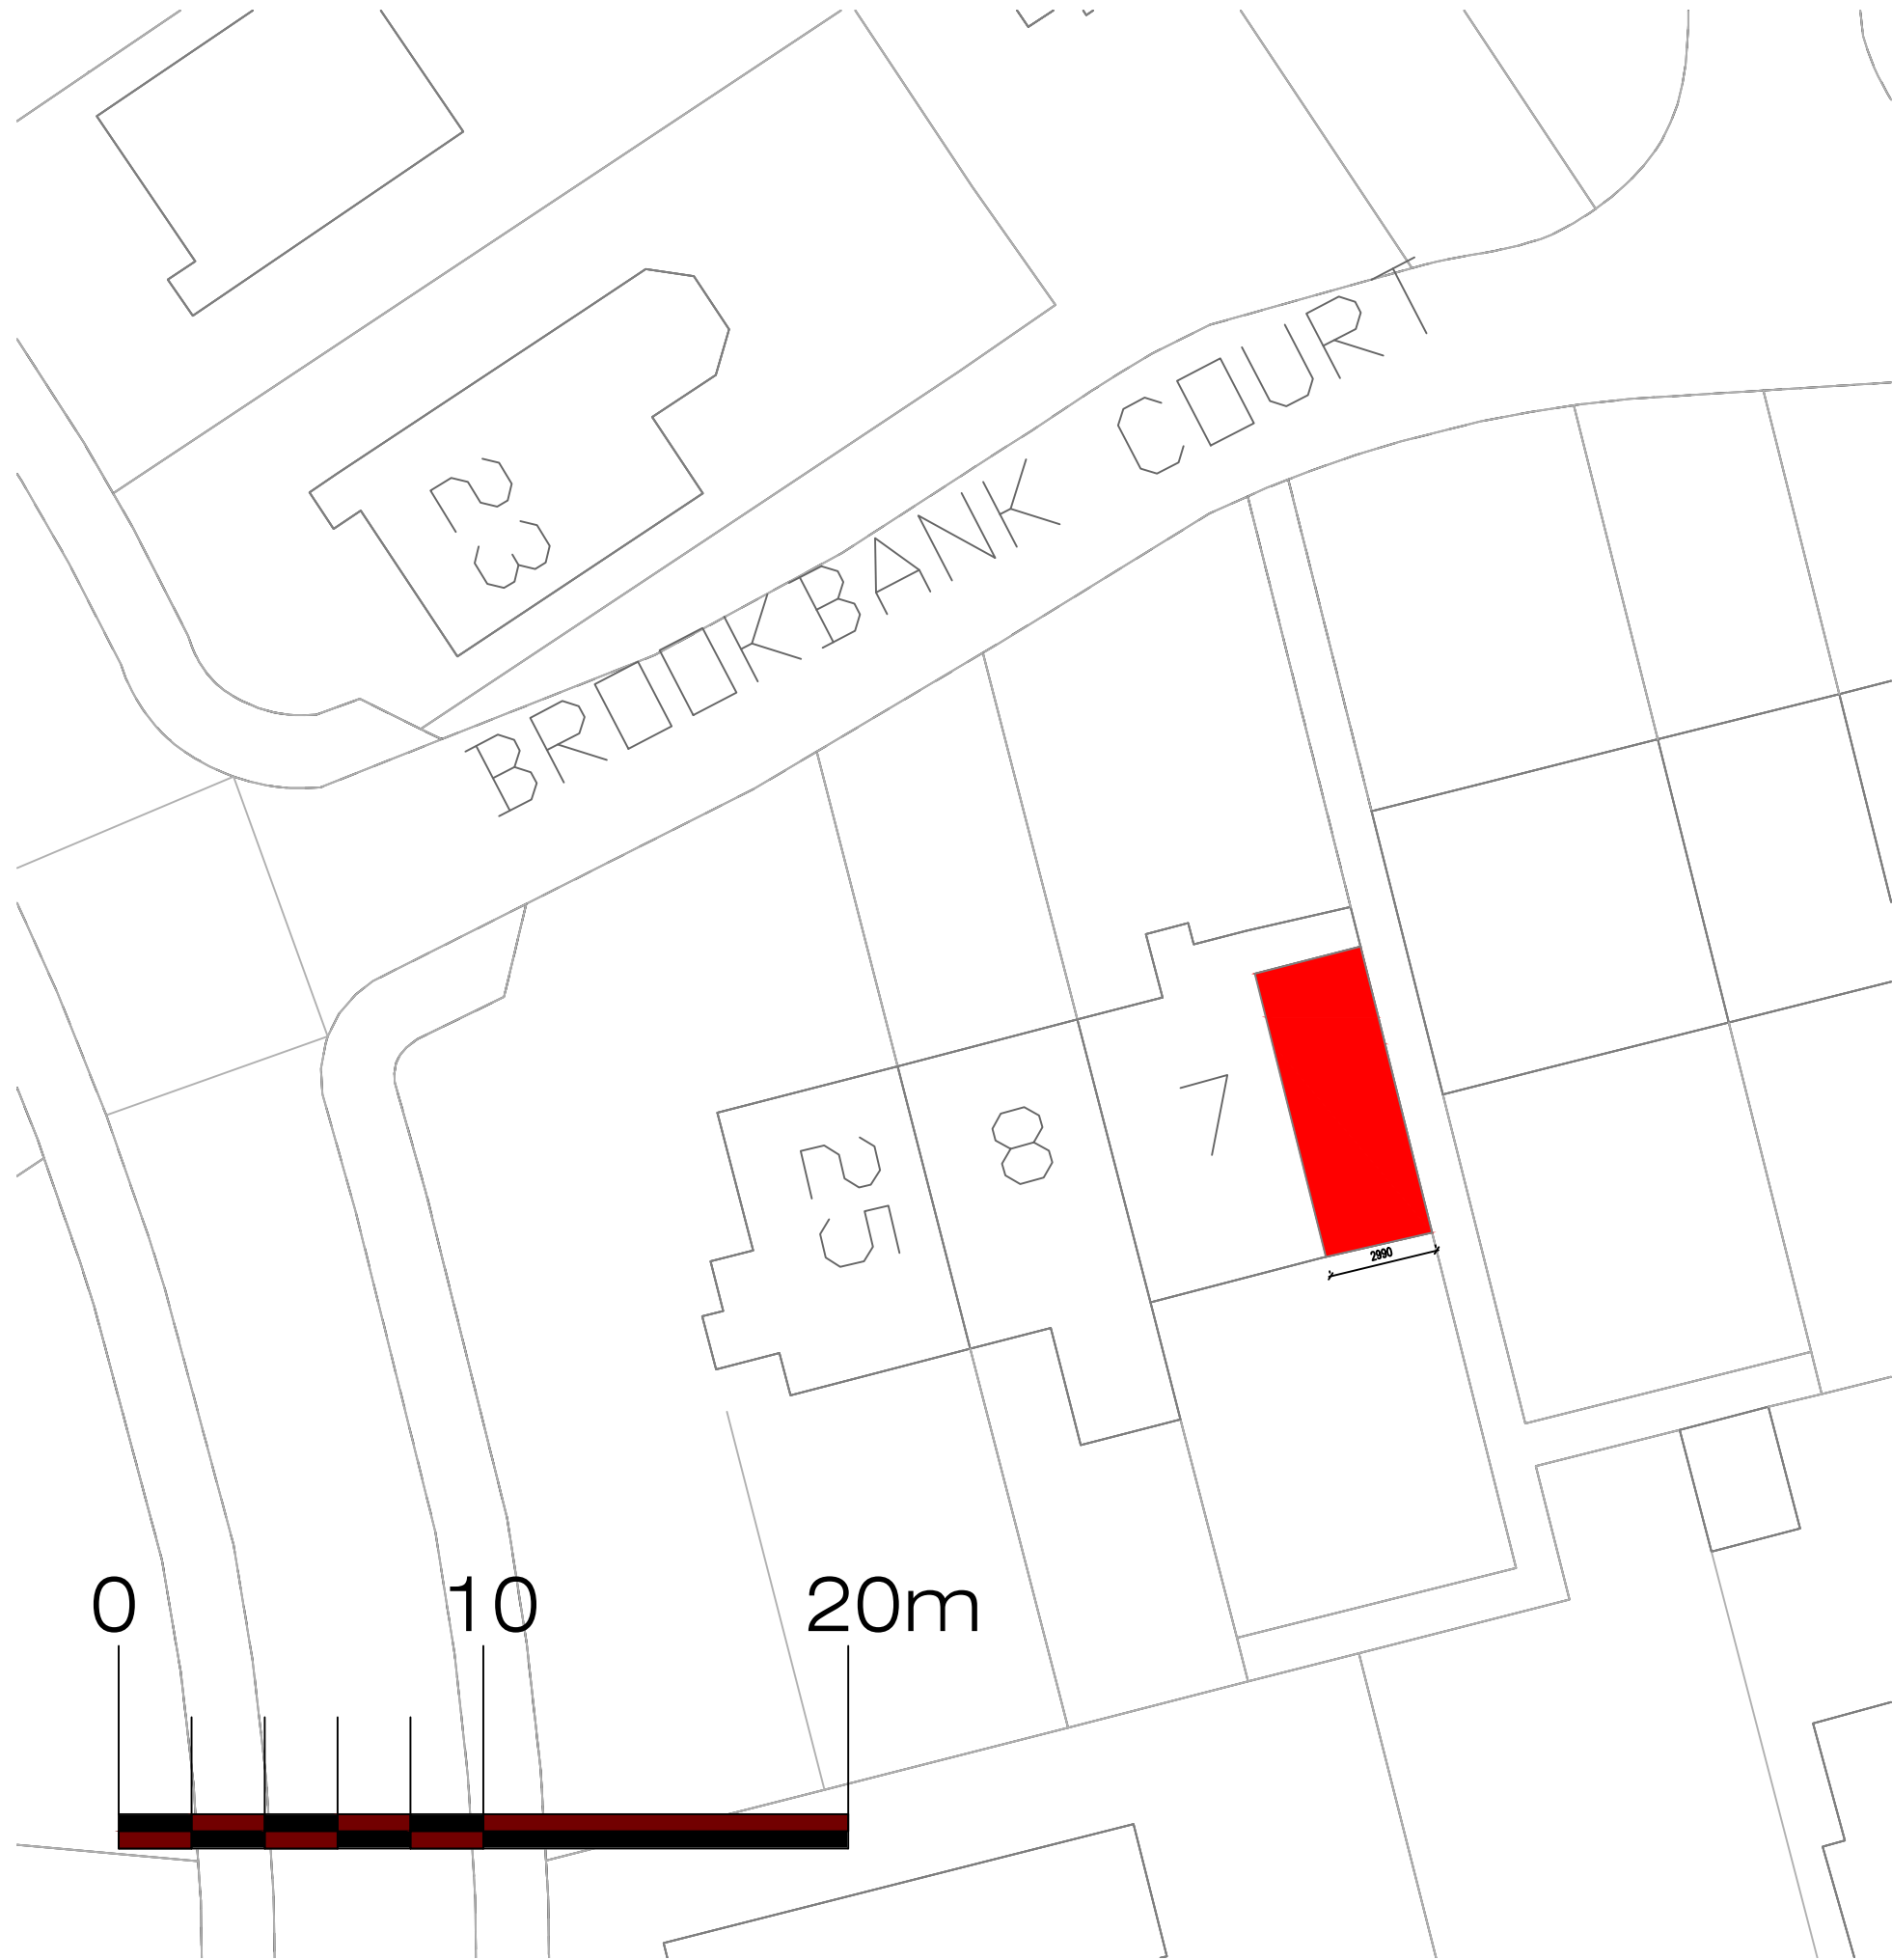

Proposed Block Plan Scale 1:200



Scale 1:1250

© Crown Copyright and
database rights 2022 OS
100047474



Address
7 Brookbank Court, L10

Drawing title
Site Location Plans

Chkd	Appvd	date	scale 1:1250/1:200 © A3	drawn
------	-------	------	----------------------------	-------

DRAWING No. 003

rev