



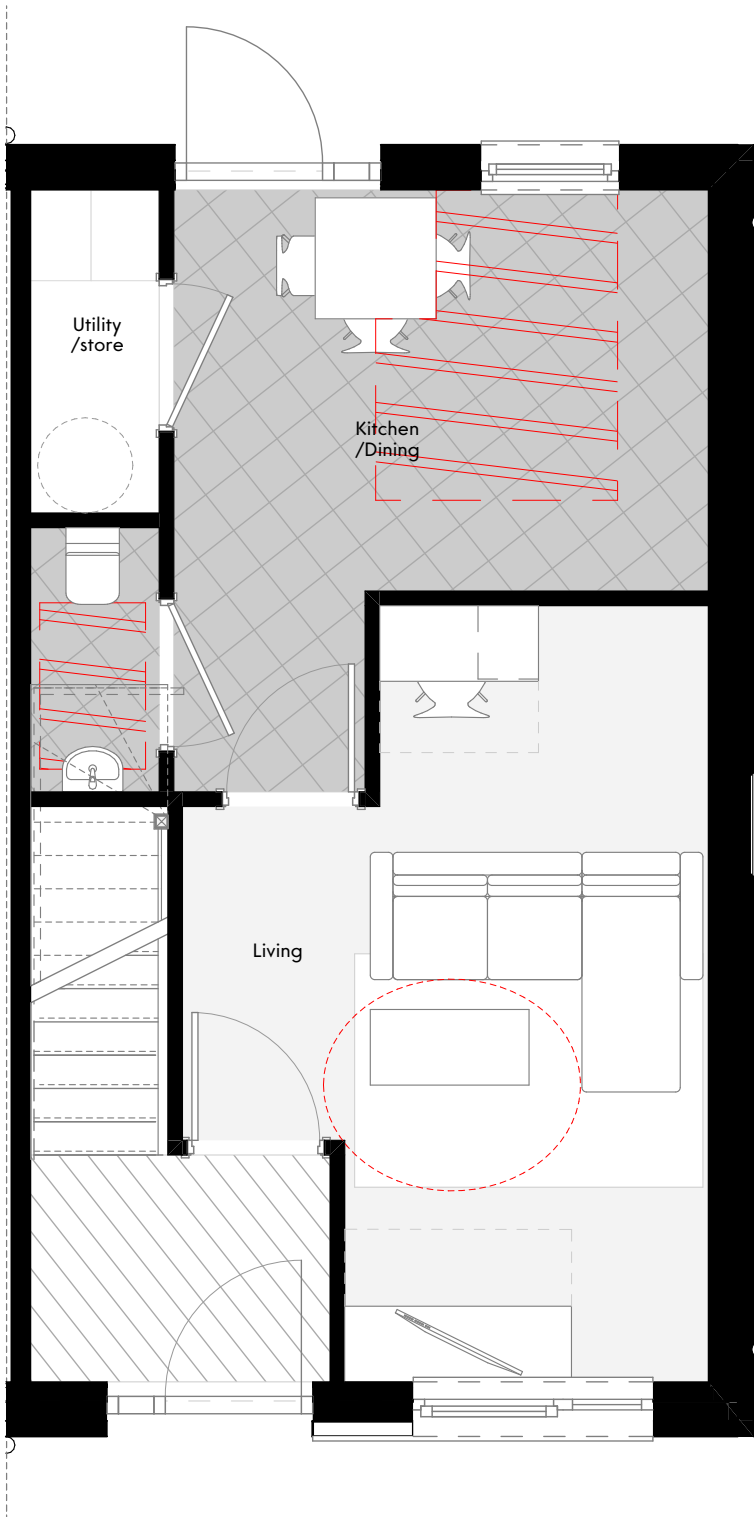

GROUND FLOOR

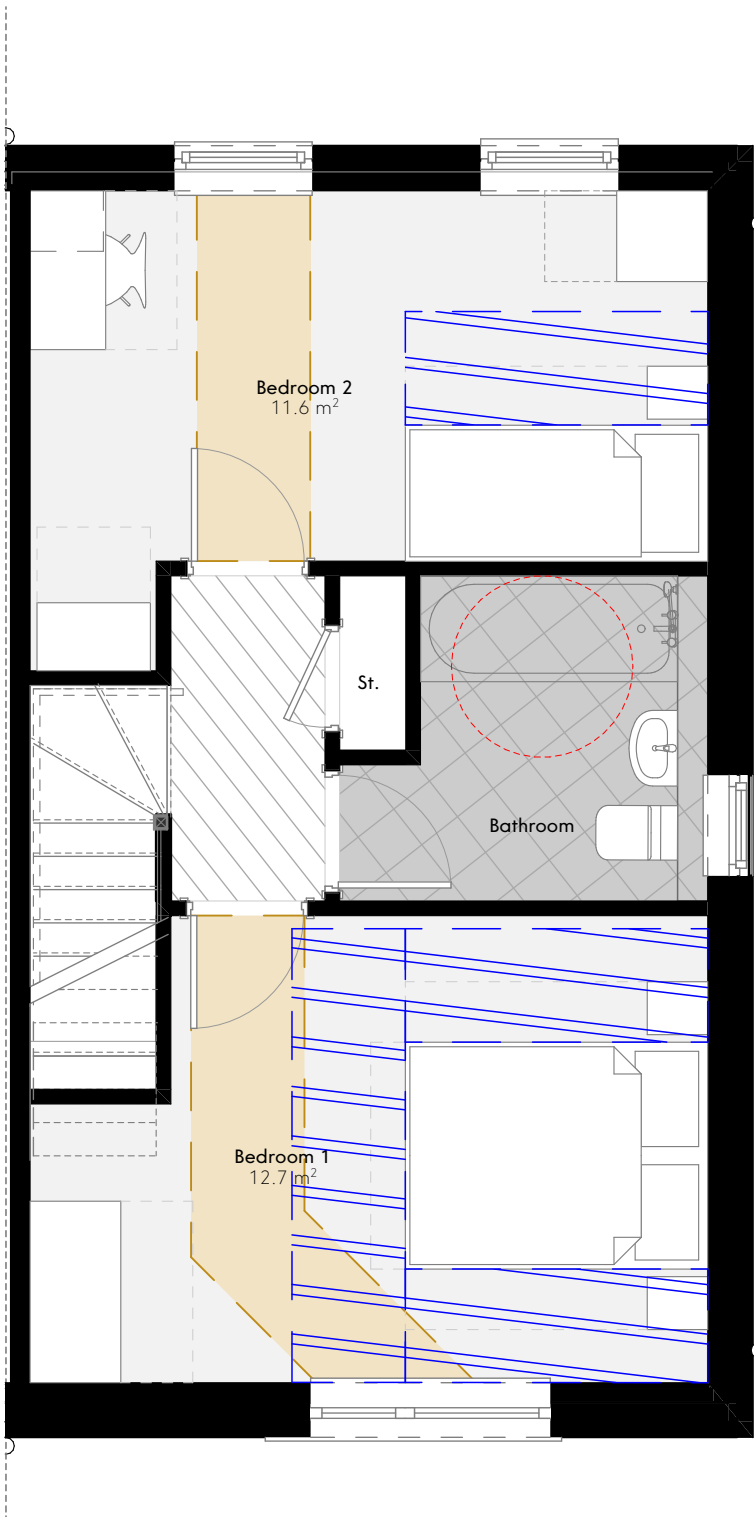

FIRST FLOOR

This drawing is the property of GWP Architecture. Copyright is reserved by them and the drawing is issued on the condition that it is not copied, reproduced, retained, or disclosed to any unauthorised person, either wholly or in part, without the consent in writing of GWP Architecture.

All drawings and specifications should be read in conjunction with the project health and safety plan, any possible conflicts should be presented to the Planning Coordinator.

All work to be carried out in accordance with current Building Regulations.

Contractors must verify all dimensions at the job before commencing any work or making shop drawings.

Written dimensions should be taken. Do not scale off drawing. Do not take digital dimensions from this drawing.

Any discrepancies to be reported to the Architect.

	Area (m2)	NDSS (m2)
GIA	70	70
Bed 1	12.6	11.5
Bed 2	12.5	7.5
Storage	2.37	2

0 1m 2m

Scale - 1:50 @A3

P08	08.04.26	Updated to comply with M4(2)	MK	CT
P07	13.01.26	Issued for Planning	MK	CT
P06	24.10.25	Planning Issue	MK	DT
P05	30.09.25	General Update	MK	DT
P04	27.08.25	General Updates	VT	DT
P03	22.08.25	General Updates	MK	DT
P02	17.05.24	Revised to client comments	EA	DT
P01	12.01.24	First Issue	CT	DT
Rev	Date	Comment	Dr	Ch

BIMcloud - BIMSERVER2026 - BIMcloud Basic for Archicad 29/Livv Gaywood Green - (529)2316-GWP-01-XX-WS-A-P14

GWP Job Reference (529)2316

Job Title Livv Housing Gaywood Green

Client Livv Housing Group

Typical 2b3p Dwelling			
Name	(529)2316-GWP-01-XX-D-A-(PA)-0015		
Scale	A3@1:50	Revision	P08
Drawn/Checked	CT / DT	First Issue	12.01.24
Drawing Status	S2 - Planning		

GWP

CHARTERED ARCHITECTS
INTERIOR DESIGNERS
SPACE PLANNERS
PROJECT MANAGERS
LANDSCAPE ARCHITECTS

03.01 Tower Works, 2 Globe Road, Leeds LS11 5QG
+44(0)113 266 6044 (t) | +44(0)113 268 1859 (f)
architecture@gwp-arch.com | www.gwp-arch.com