


PLOT 9


PLOT 10

PLOT 9

PLOT 10

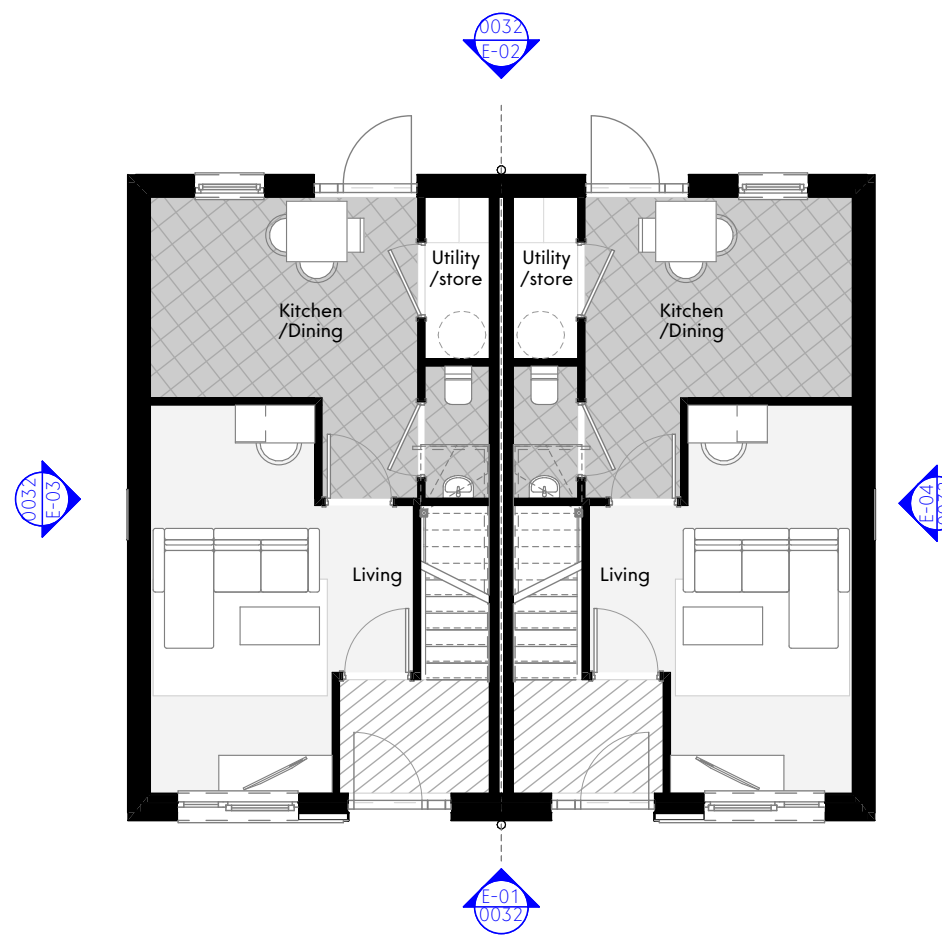

Ground Floor Plan

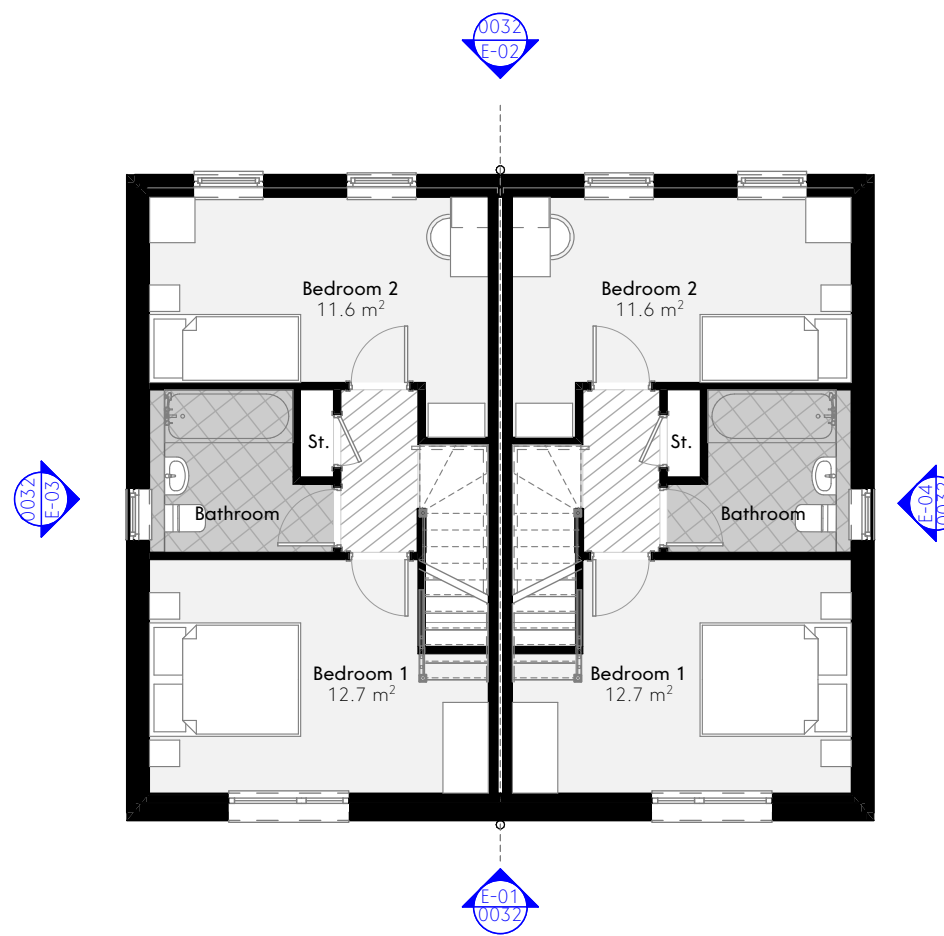


First Floor Plan




E-01 Elevation



E-02 Elevation

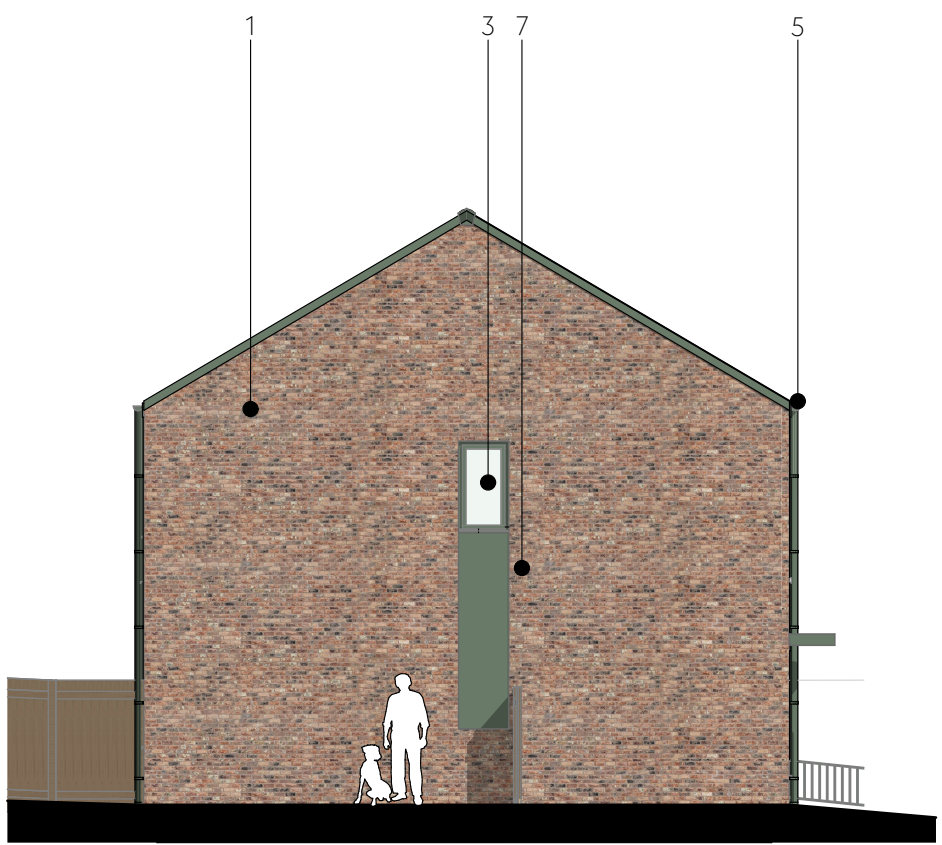


E-03 Elevation

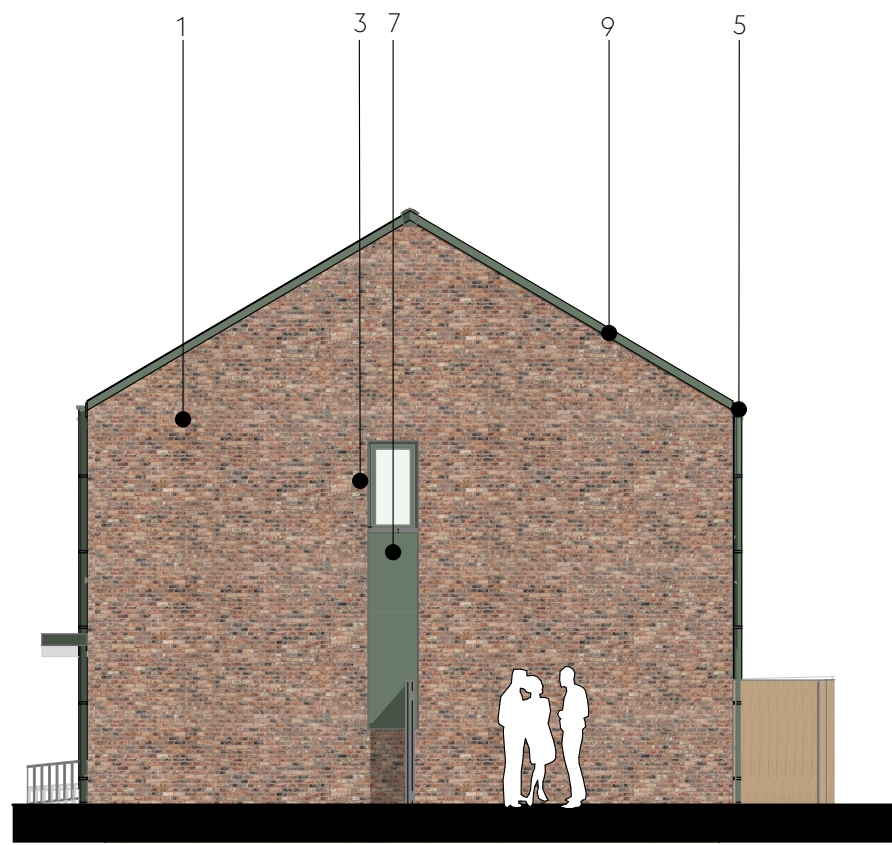

E-04 Elevation

Key

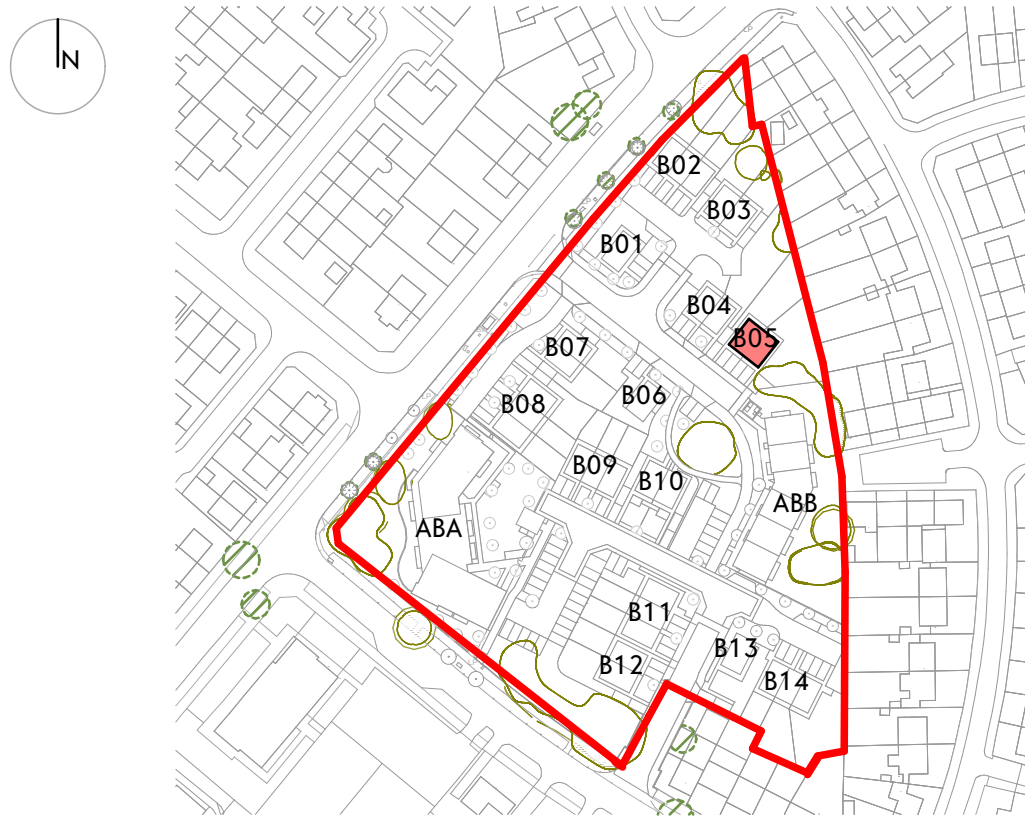


Front View



Back View

Material Key

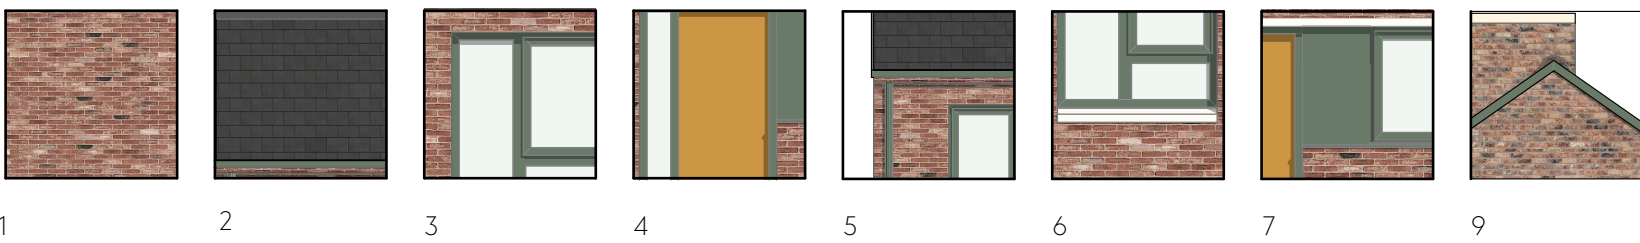

1. Brick, colour varies, sand coloured natural mortar.
2. Dark grey concrete slate roof tiles.
3. Windows and back door uPVC in olive green colour.
4. Composite door, oak colour.
5. UPVC downpipes and gutters, with matching fascia dark green colour.
6. Wetcast cill, head, coping and window surrounds, off white colour.
7. Fibre cement green infill panel.
9. UPVC linear verge flashing.

This drawing is the property of GWP Architects. Copyright is reserved by them and the drawing is issued on the condition that it is not copied, reproduced, altered, or designed by any other person, in whole or in part, without the consent in writing of GWP Architects.

All drawings and specifications should be read in conjunction with the project health and safety plan and any other documents that may be issued by the Planning Department.

All work to be carried out in accordance with current Building Regulations.

Contractors must verify all dimensions at the job before commencing any work or making shop drawings.

Written dimensions should be taken. Do not scale off drawing. Do not take digital dimensions from this drawing.

Any discrepancies to be reported to the Architect.

0 1m 5m

Scale = 1:100 @A1

</