




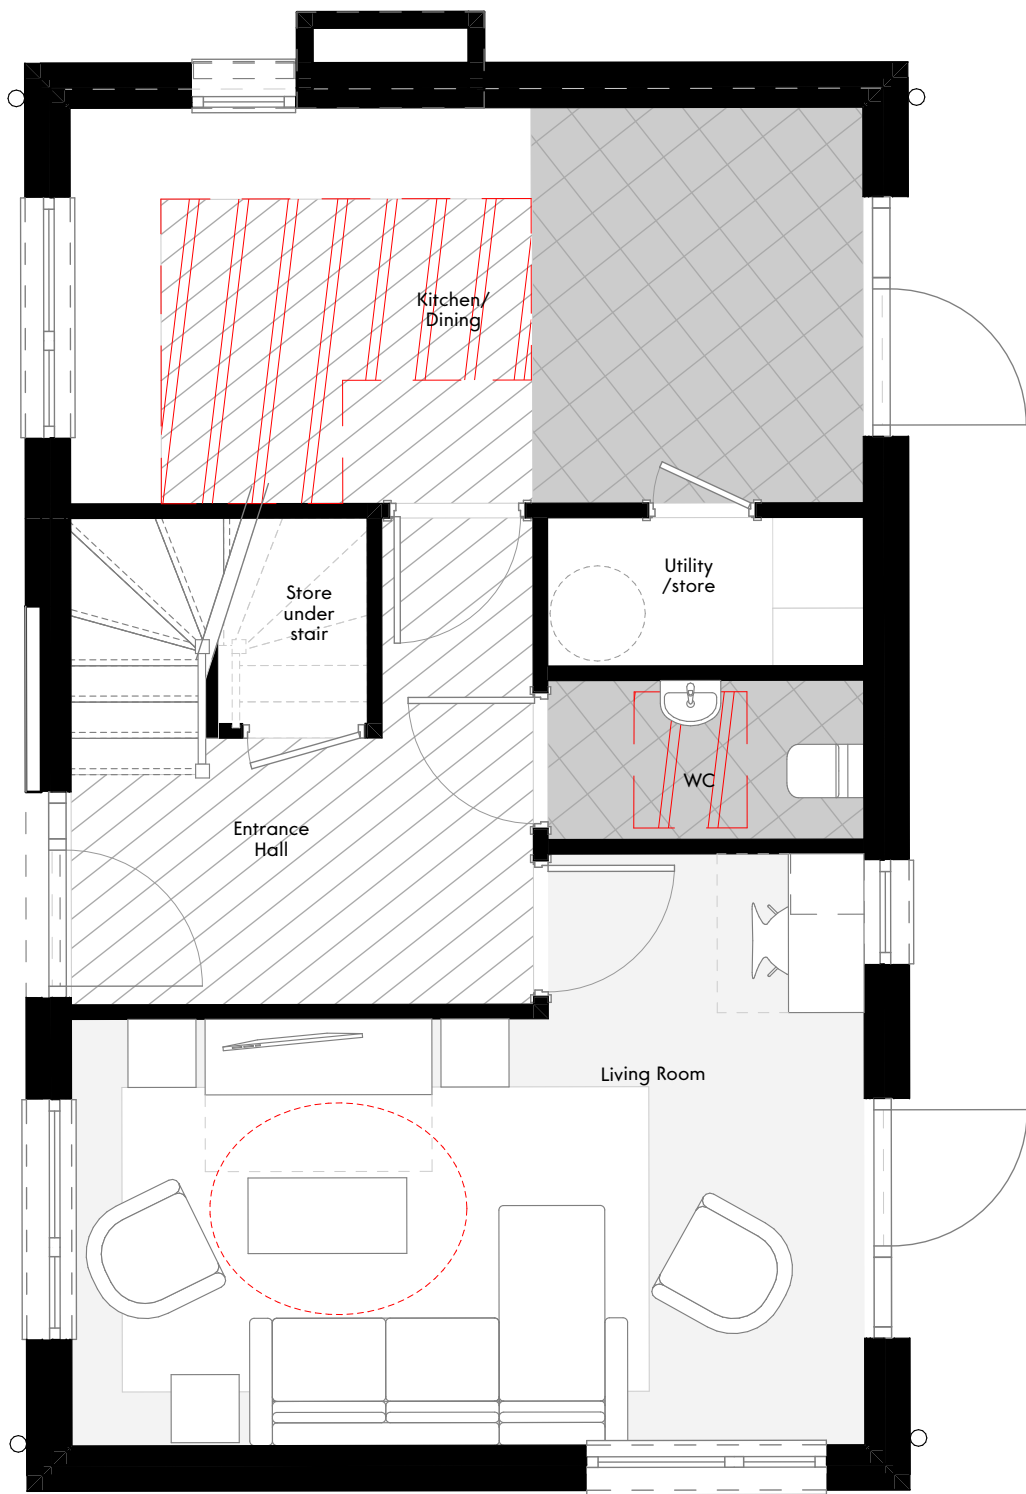

GROUND FLOOR

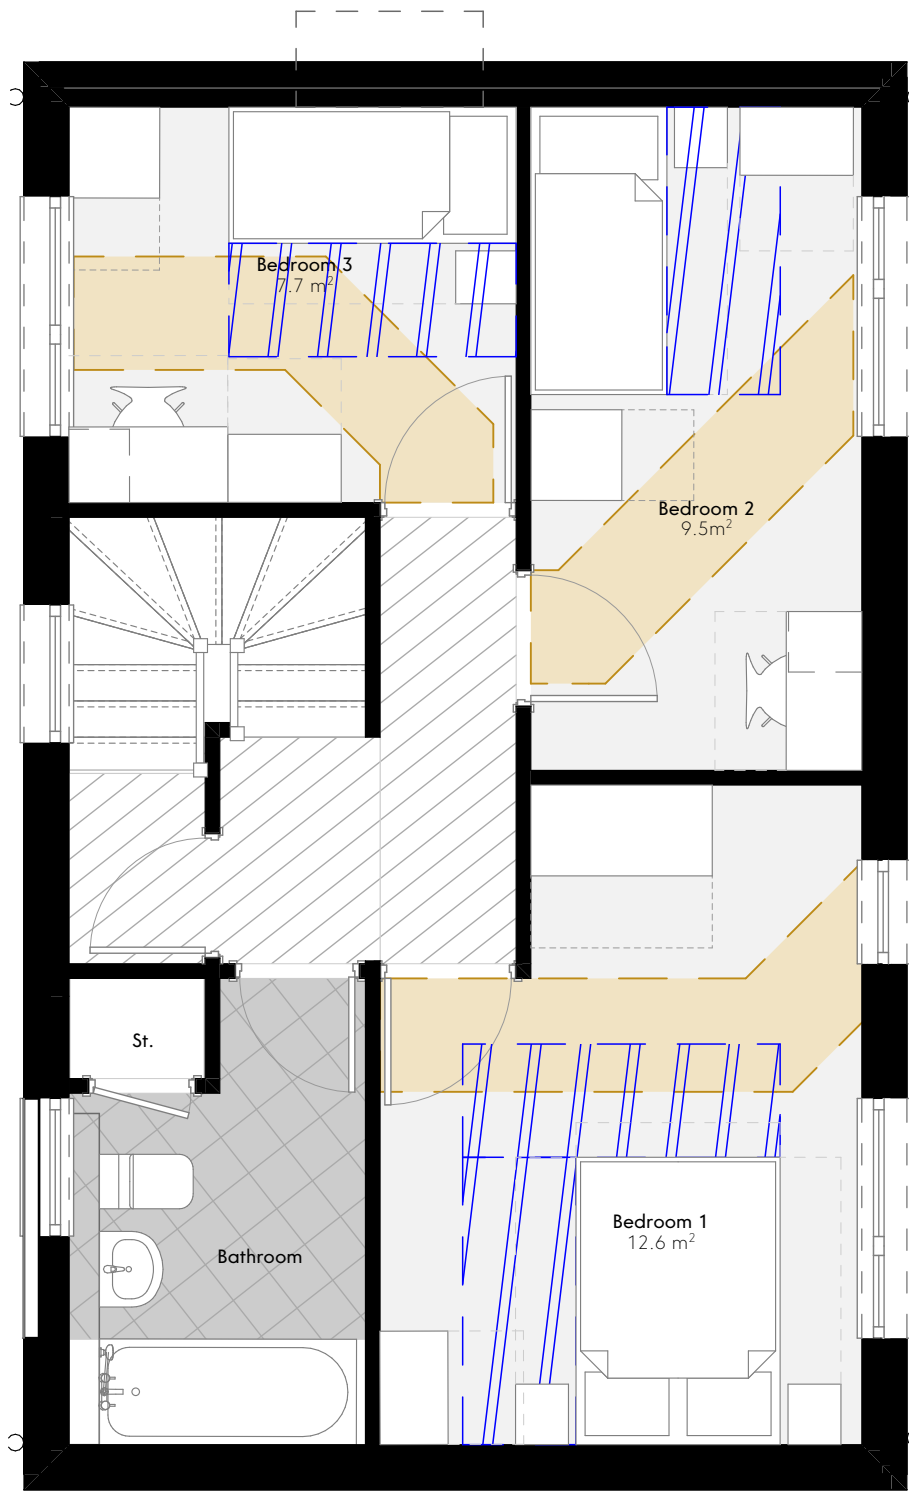

FIRST FLOOR

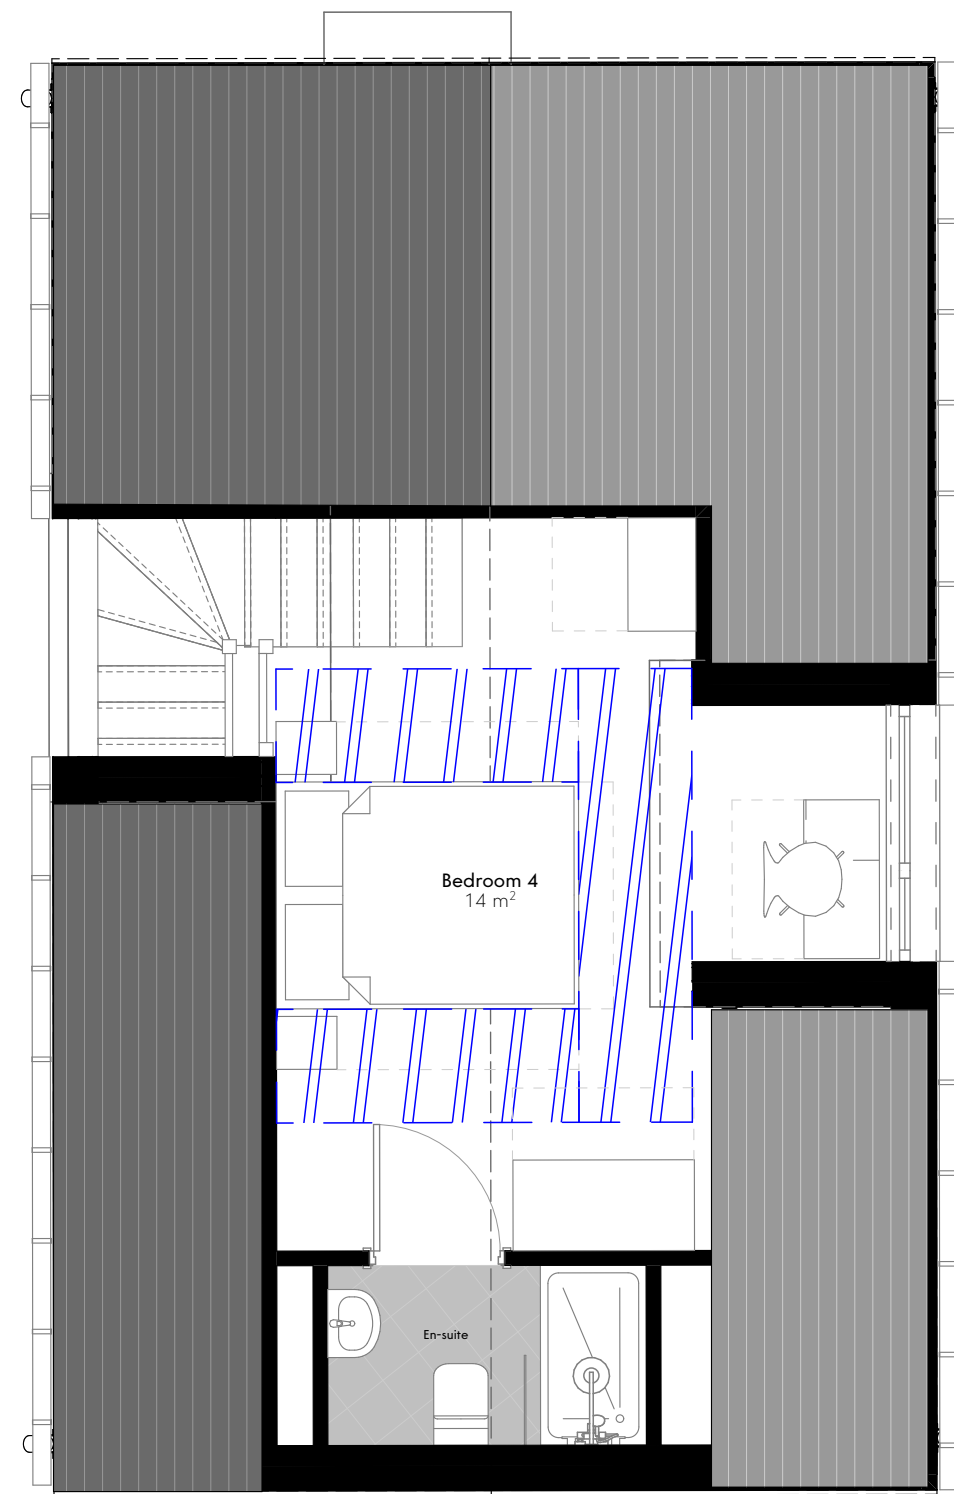

SECOND FLOOR

	Area (m2)	NDSS (m2)
GIA	113	112
Bed 1	12.2	11.5
Bed 2	9.3	7.5
Bed 3	7.7	7.5
Bed 4	14	11.5
Storage	3.5	3.0

P09	08.04.26	Updated to comply with M4(2)	MK	CT
P08	13.01.26	Issued for Planning	MK	CT
P07	24.10.25	Planning Issue	MK	DT
P06	30.09.25	General Update	MK	DT
P05	27.08.25	General Updates	VT	DT
P04	22.08.25	General Updates	MK	DT
P03	10.09.24	Pink rectangles removed on GF	JB	DT
P02	17.05.24	Revised to client comments	EA	DT
P01	12.01.24	First Issue	CT	DT
Rev	Date	Comment	Dr	Ch

BMcloud - BMSERVER2026 - BMcloud Basic for Archicad 29/Livv Gaywood Green - (529)2316-GWP-01-XX-NS-A-P14

GWP Job Reference	(529)2316
Job Title	Livv Housing Gaywood Green
Client	Livv Housing Group

Name	(529)2316-GWP-01-XX-D-A-(PA)-0018
Scale	A3@1:50
Revision	P09
Drawn/Checked	CT / DT
First Issue	12.01.24
Drawing Status	S2 - Planning



CHARTERED ARCHITECTS
INTERIOR DESIGNERS
SPACE PLANNERS
PROJECT MANAGERS
LANDSCAPE ARCHITECTS

03.01 Tower Works, 2 Globe Road, Leeds LS11 5QG
+44(0)113 266 6044 (t) | +44(0)113 268 1859 (f)
architecture@gwp-arch.com | www.gwp-arch.com