

PLOT 16

PLOT 15


PLOT 14

PLOT 16

PLOT 15

PLOT 14


Key

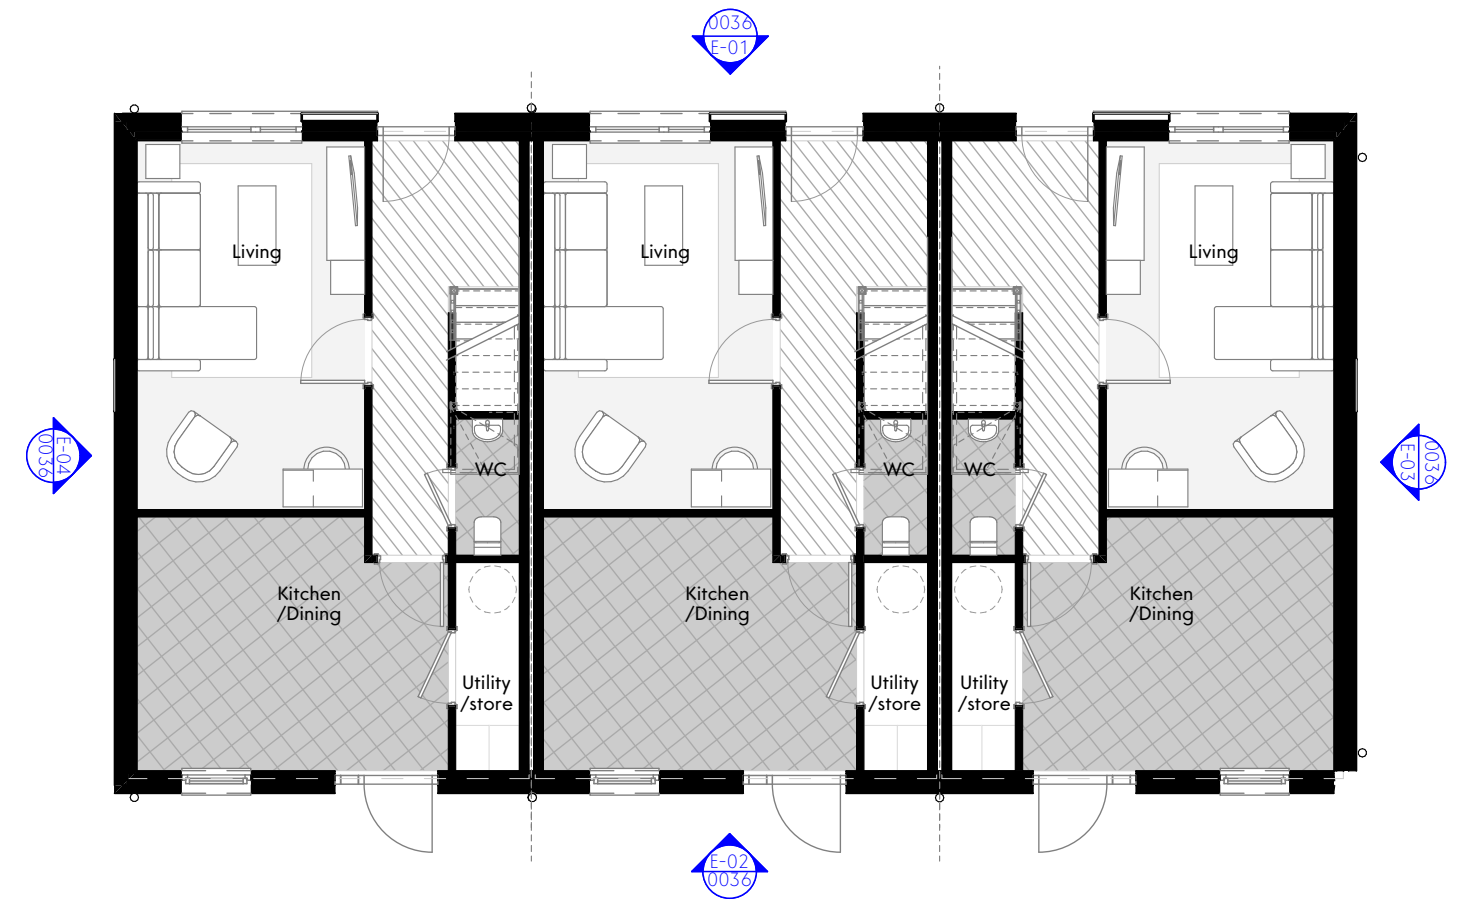

Ground Floor Plan



First Floor Plan

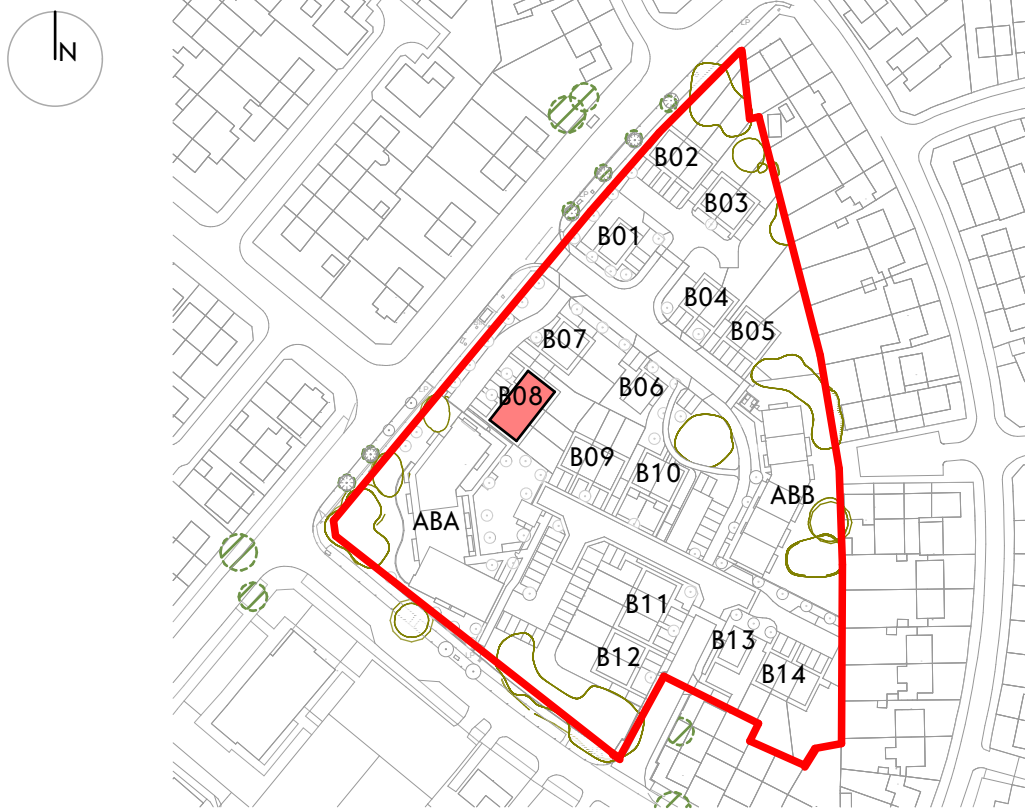


E-01 Elevation




E-02 Elevation



Front View

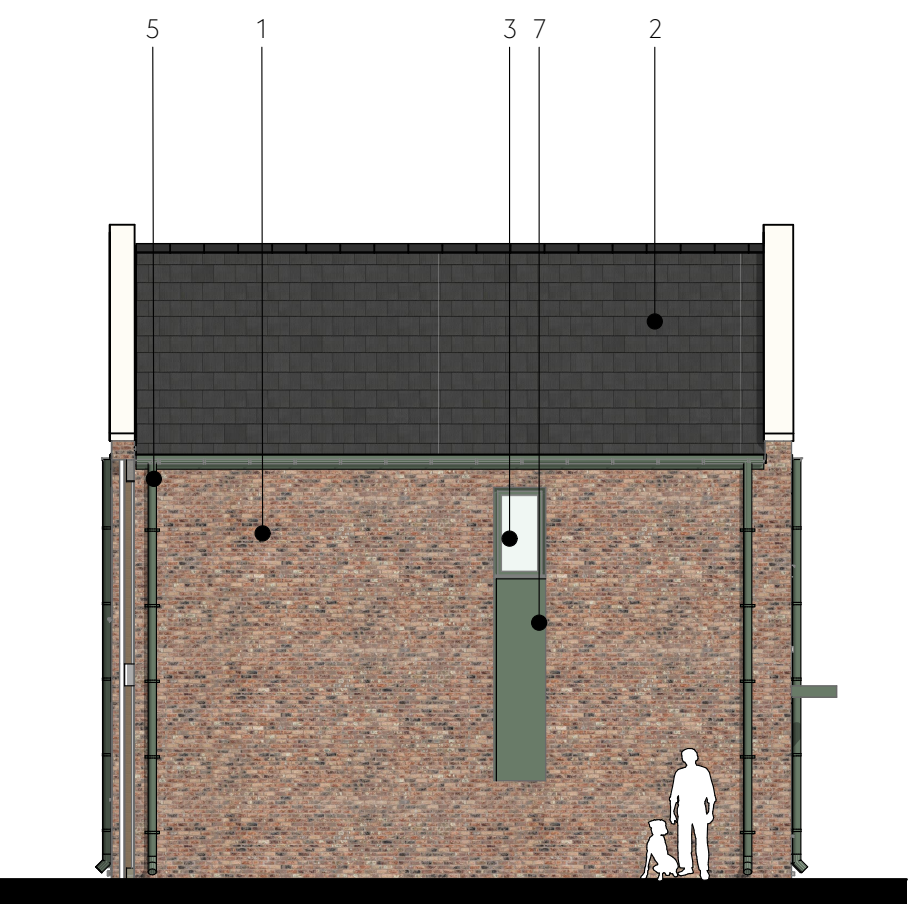

E-03 Elevation

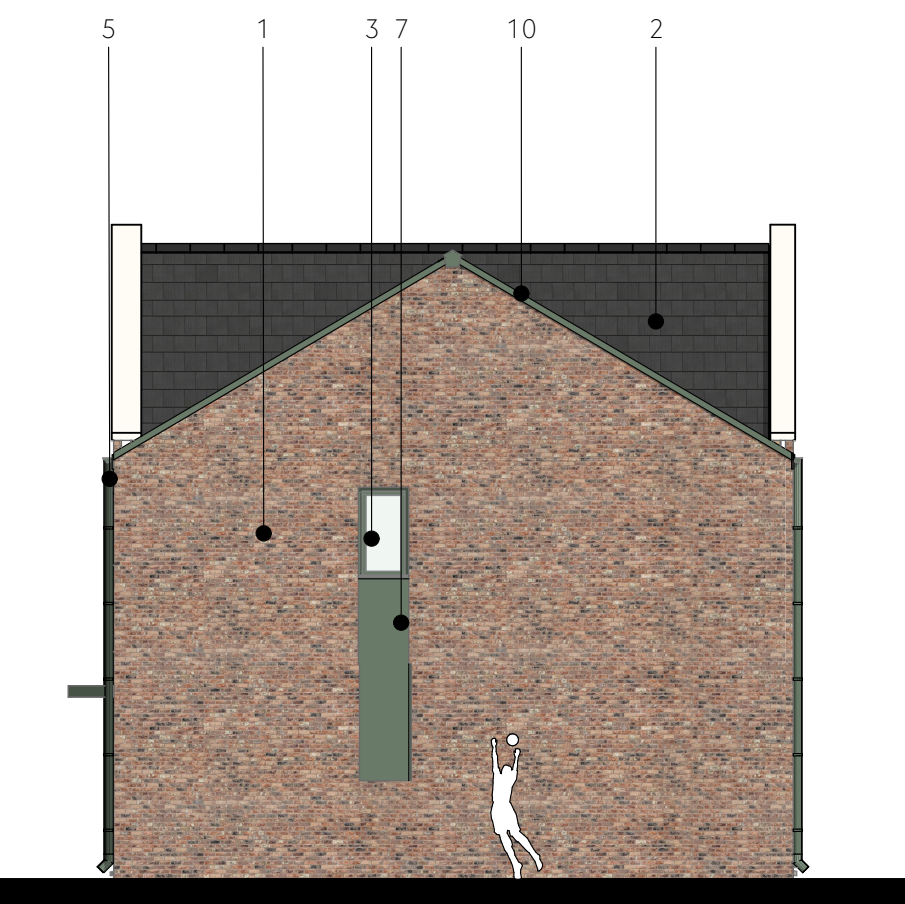

E-04 Elevation



Back View

Material Key



1. Brick, colour varies, sand coloured natural mortar.
2. Dark grey concrete slate roof tiles.
3. Windows and back door uPVC in olive green colour.
4. Composite door, oak colour.
5. UPVC downpipes and gutters, with matching fascia dark green colour.
6. Wetcast cill, head, coping and window surrounds, off white colour.
7. Fibre cement green infill panel.
9. UPVC linear verge flashing
10. Dark green flashing.