
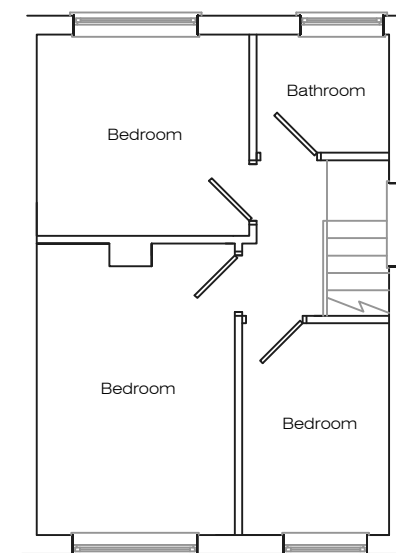
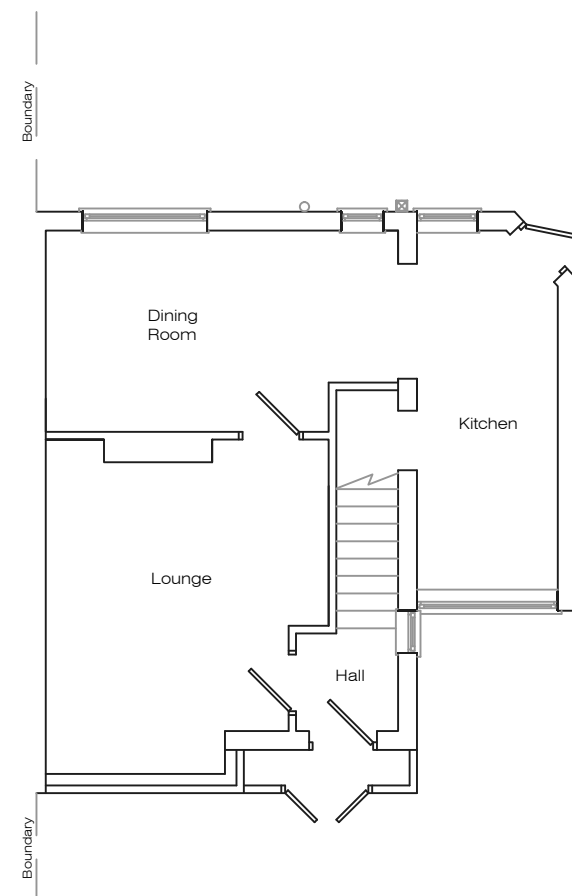


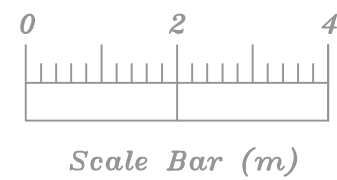

Address 42 Poplar Grove, L35			
Job Title First floor extension to side			
Drawing title Existing Plans			
Chkd	Appvd	date Oct '23	scale 1:100 @ A2
			Dwg No. 001