


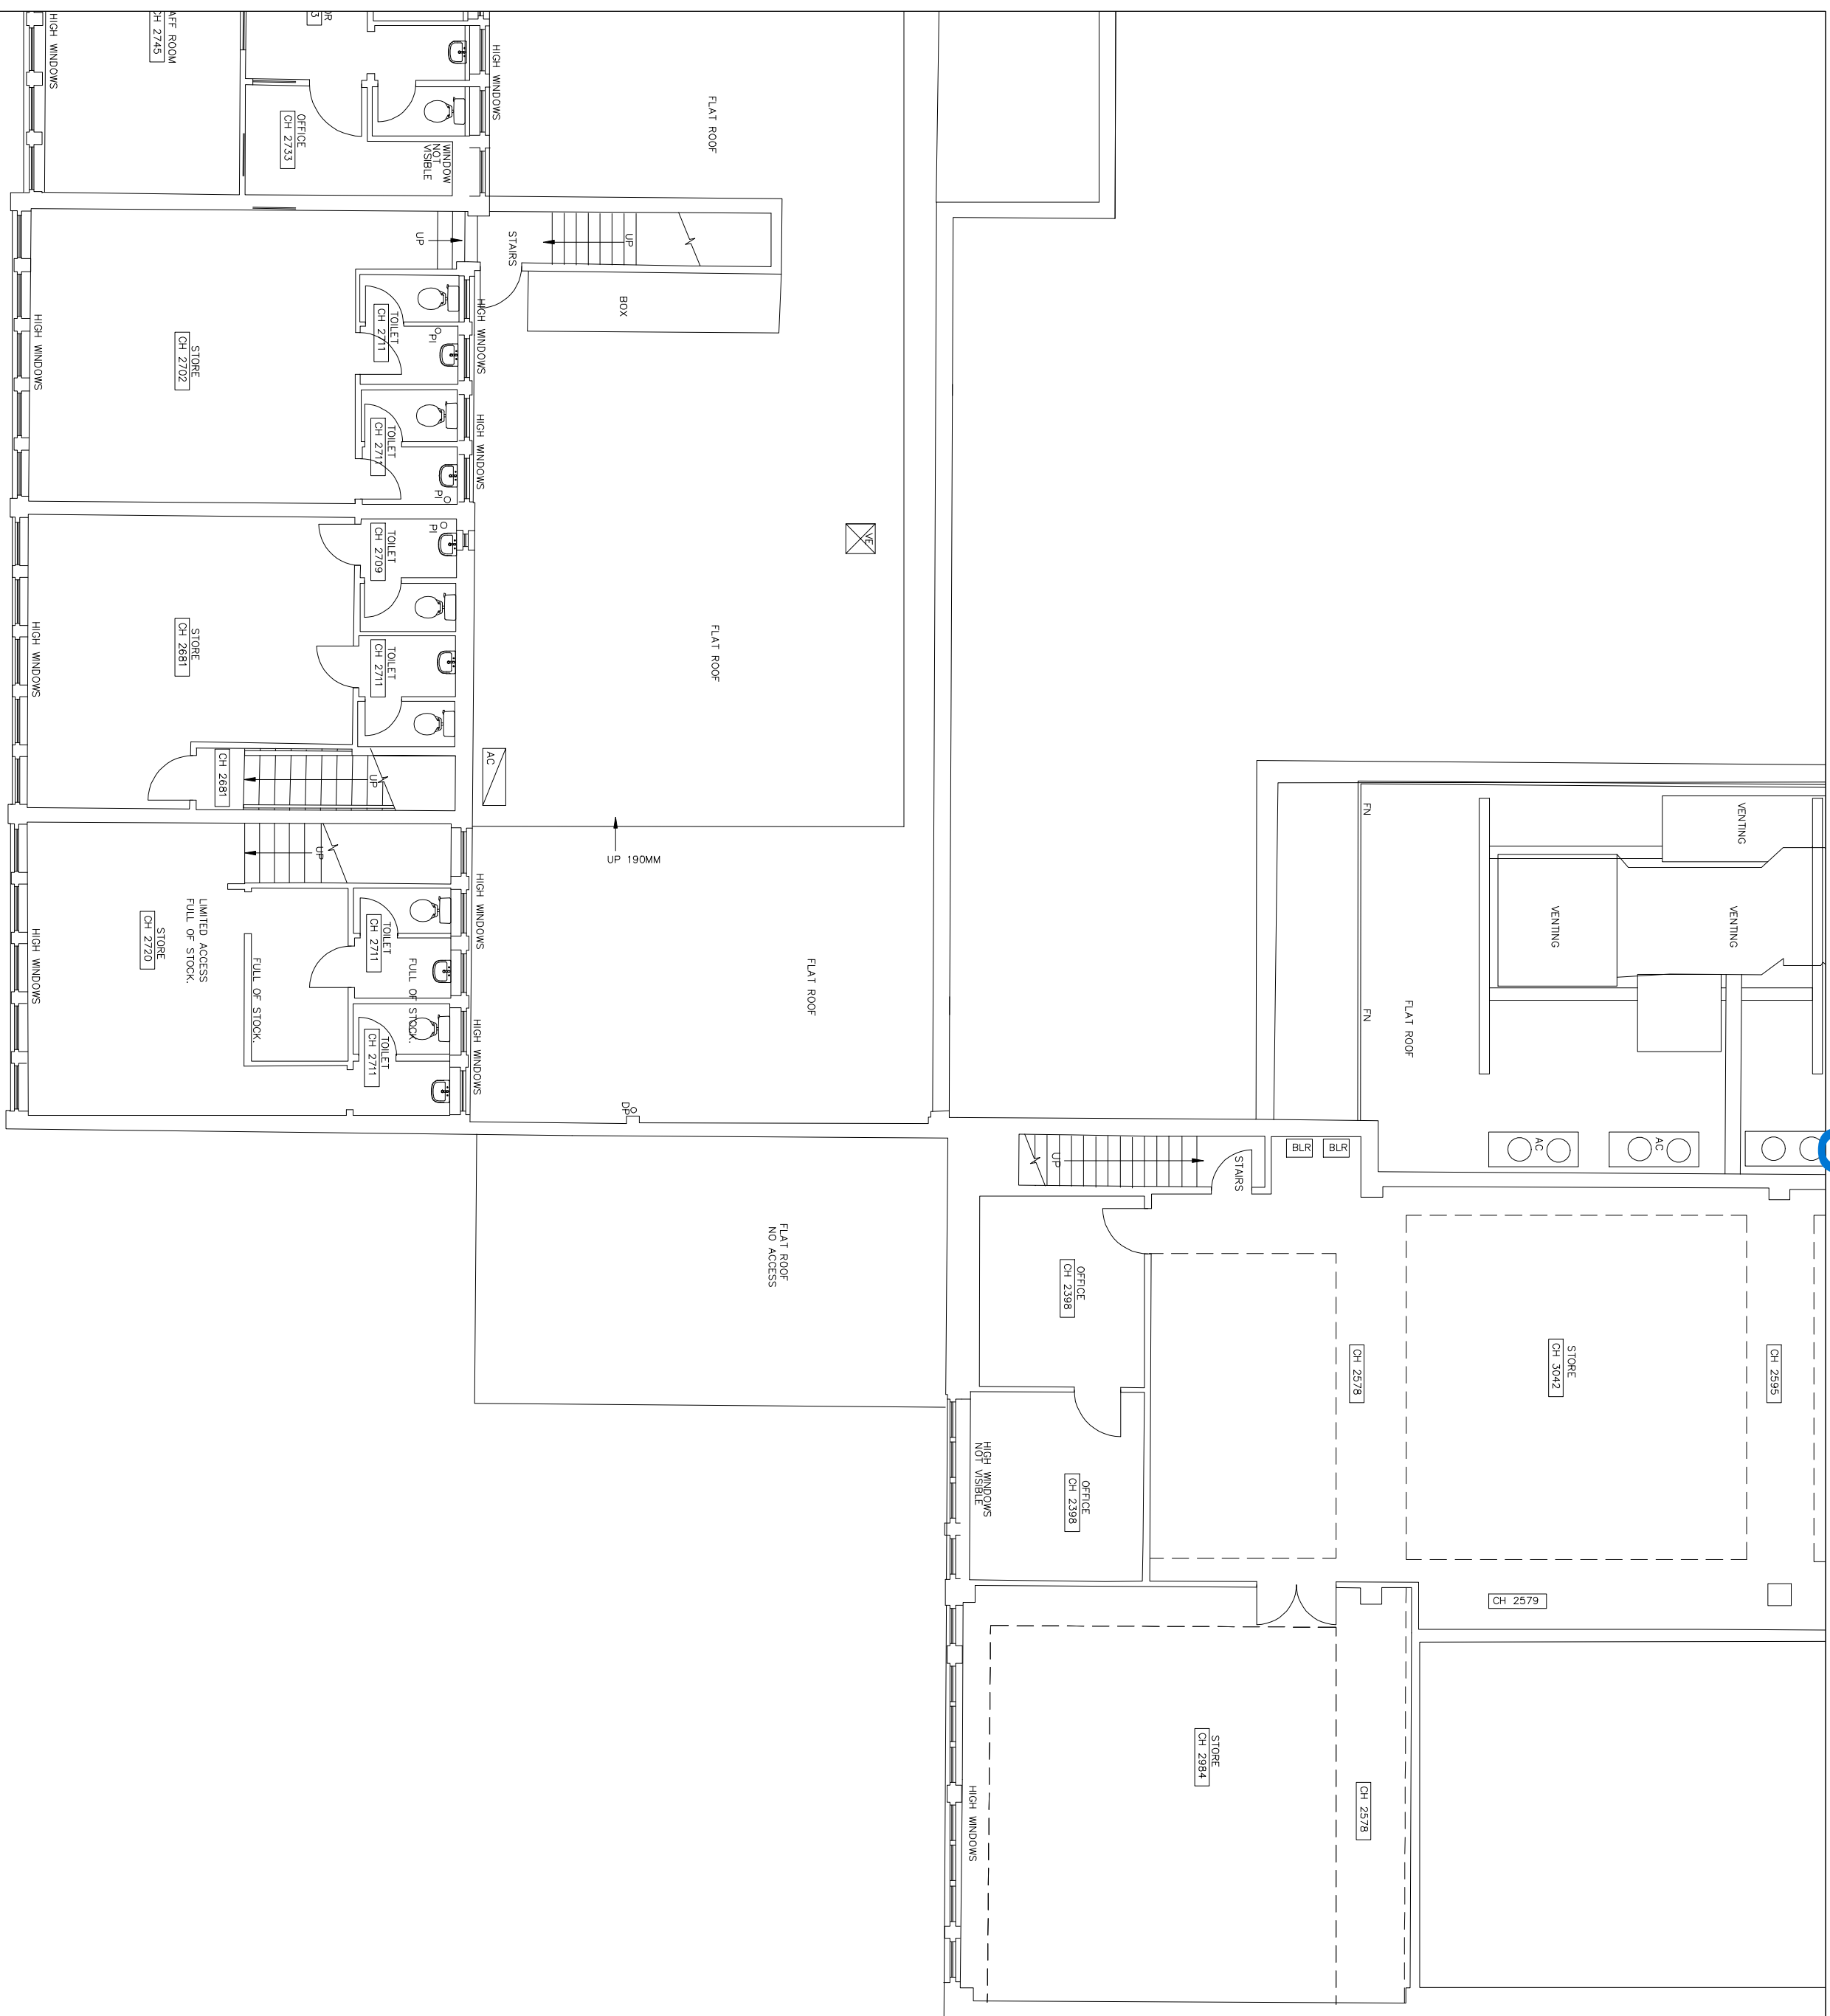


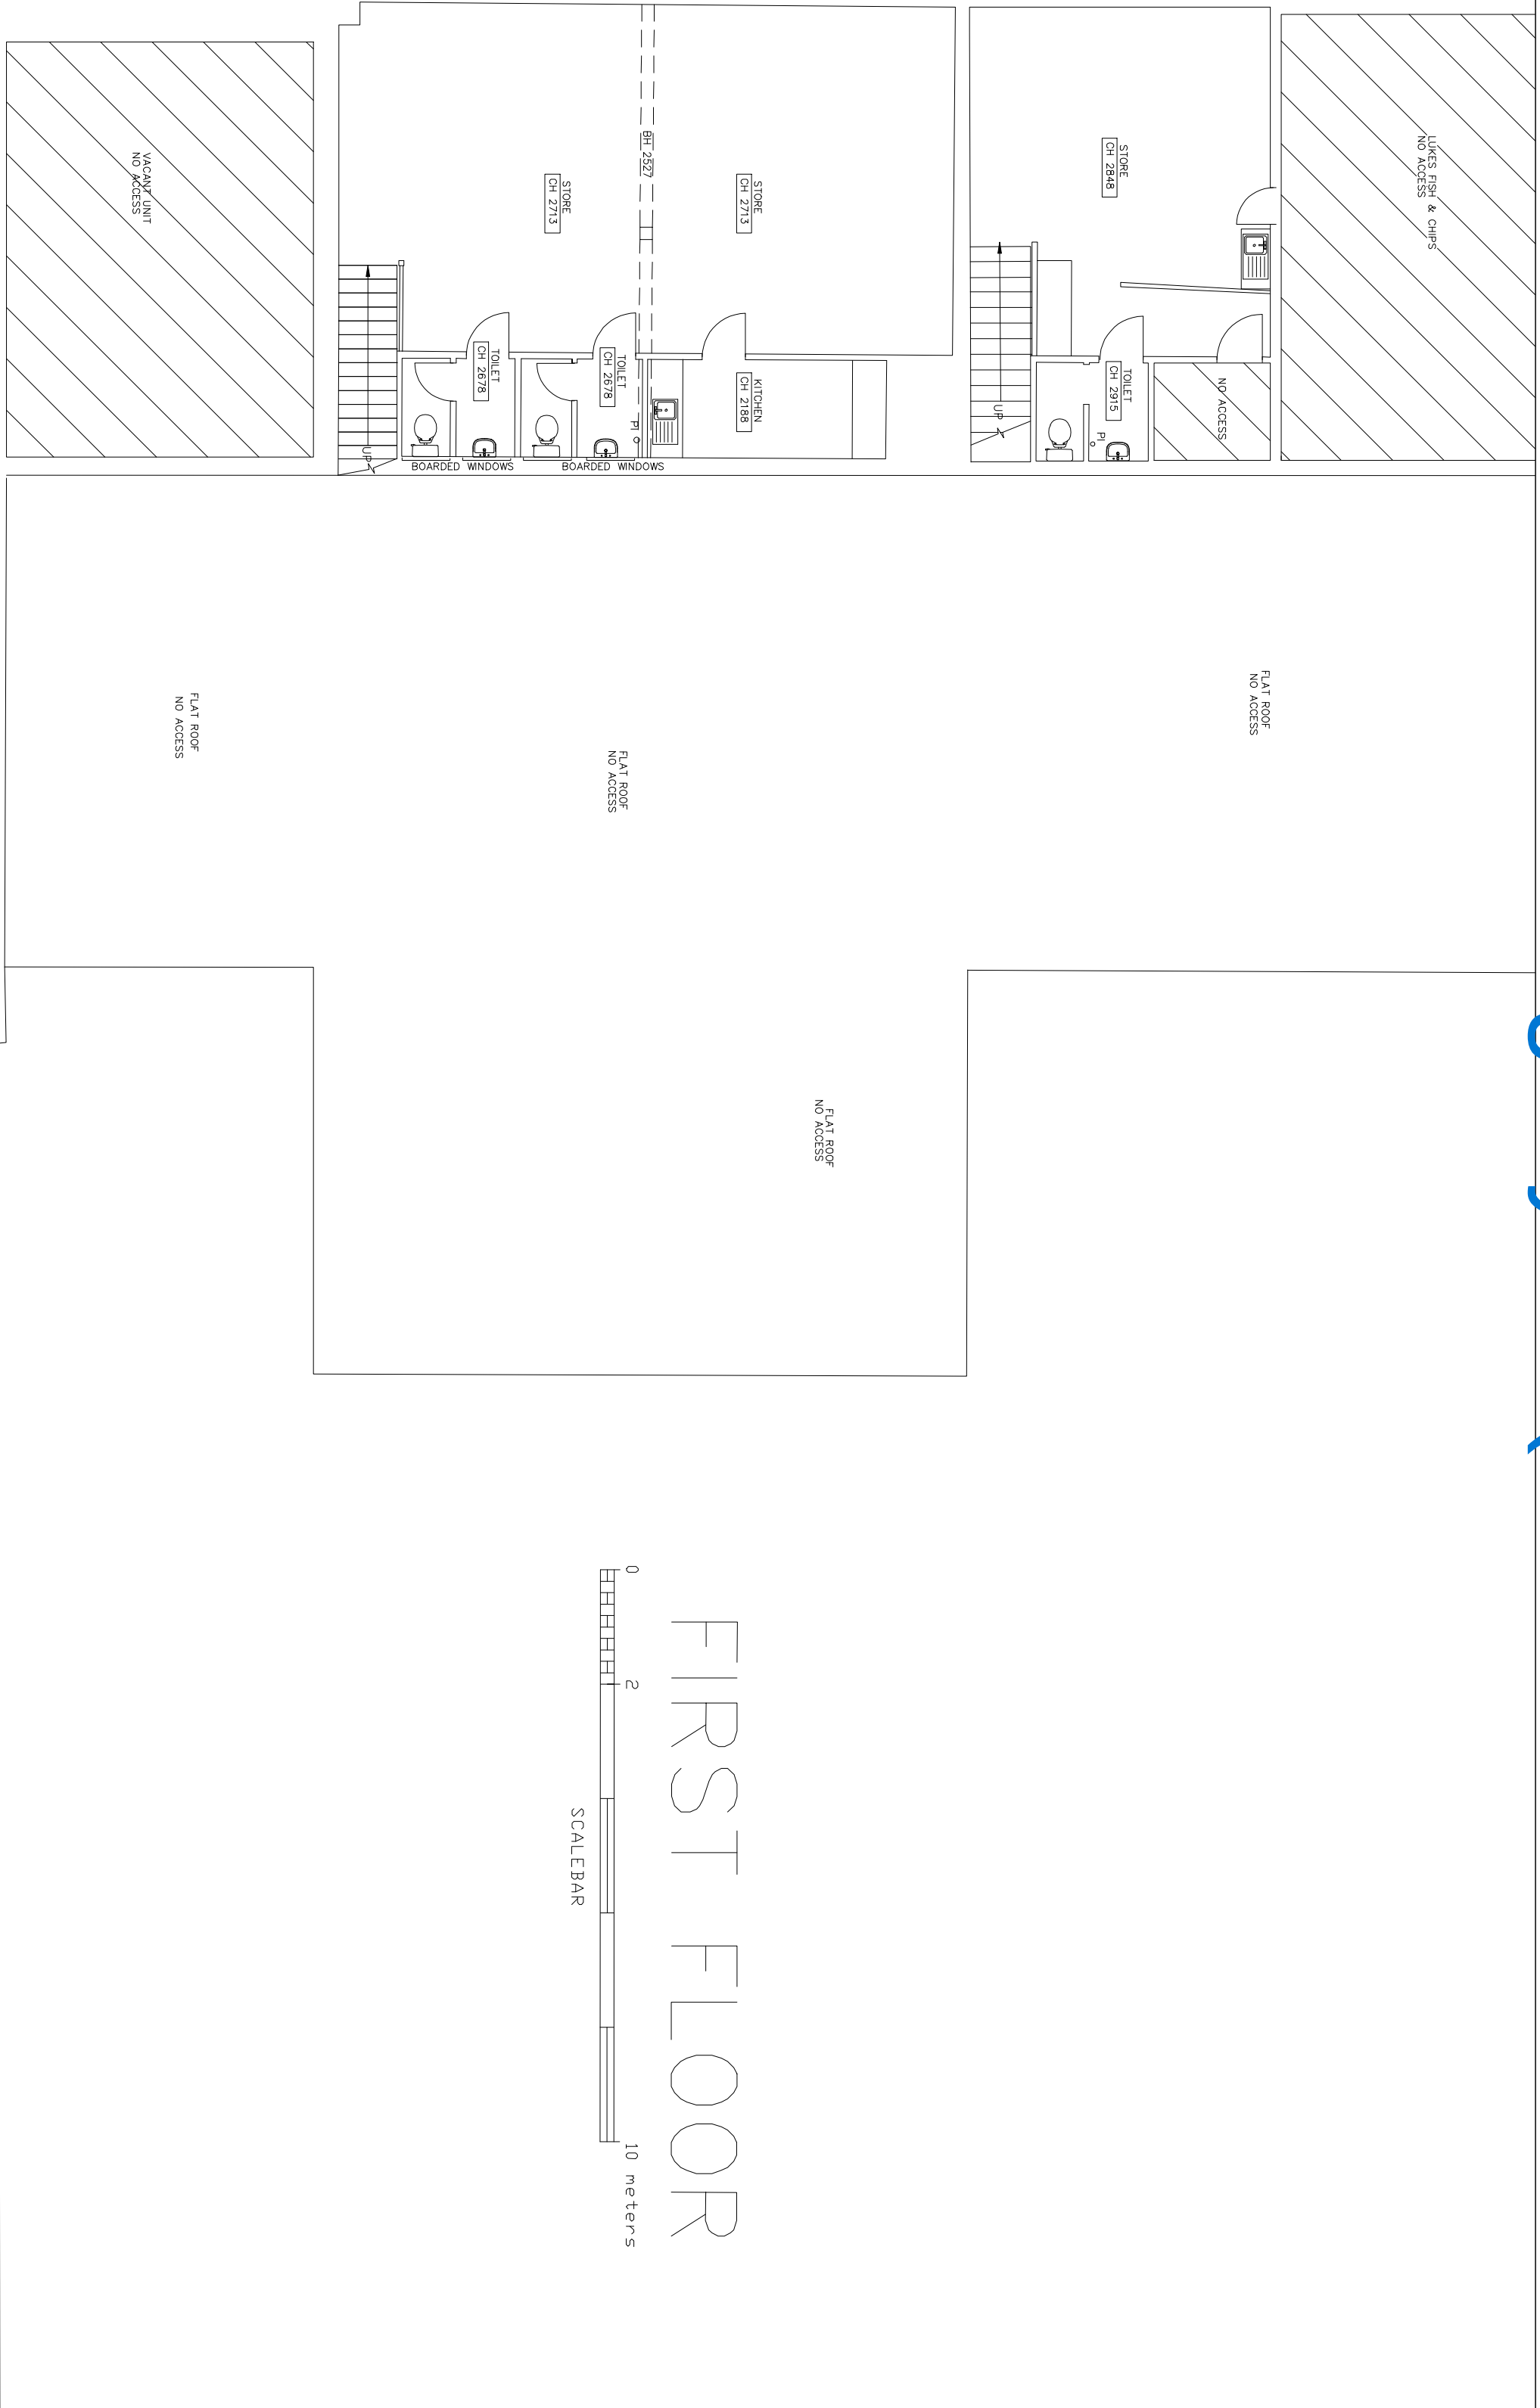

FIRST FLOOR

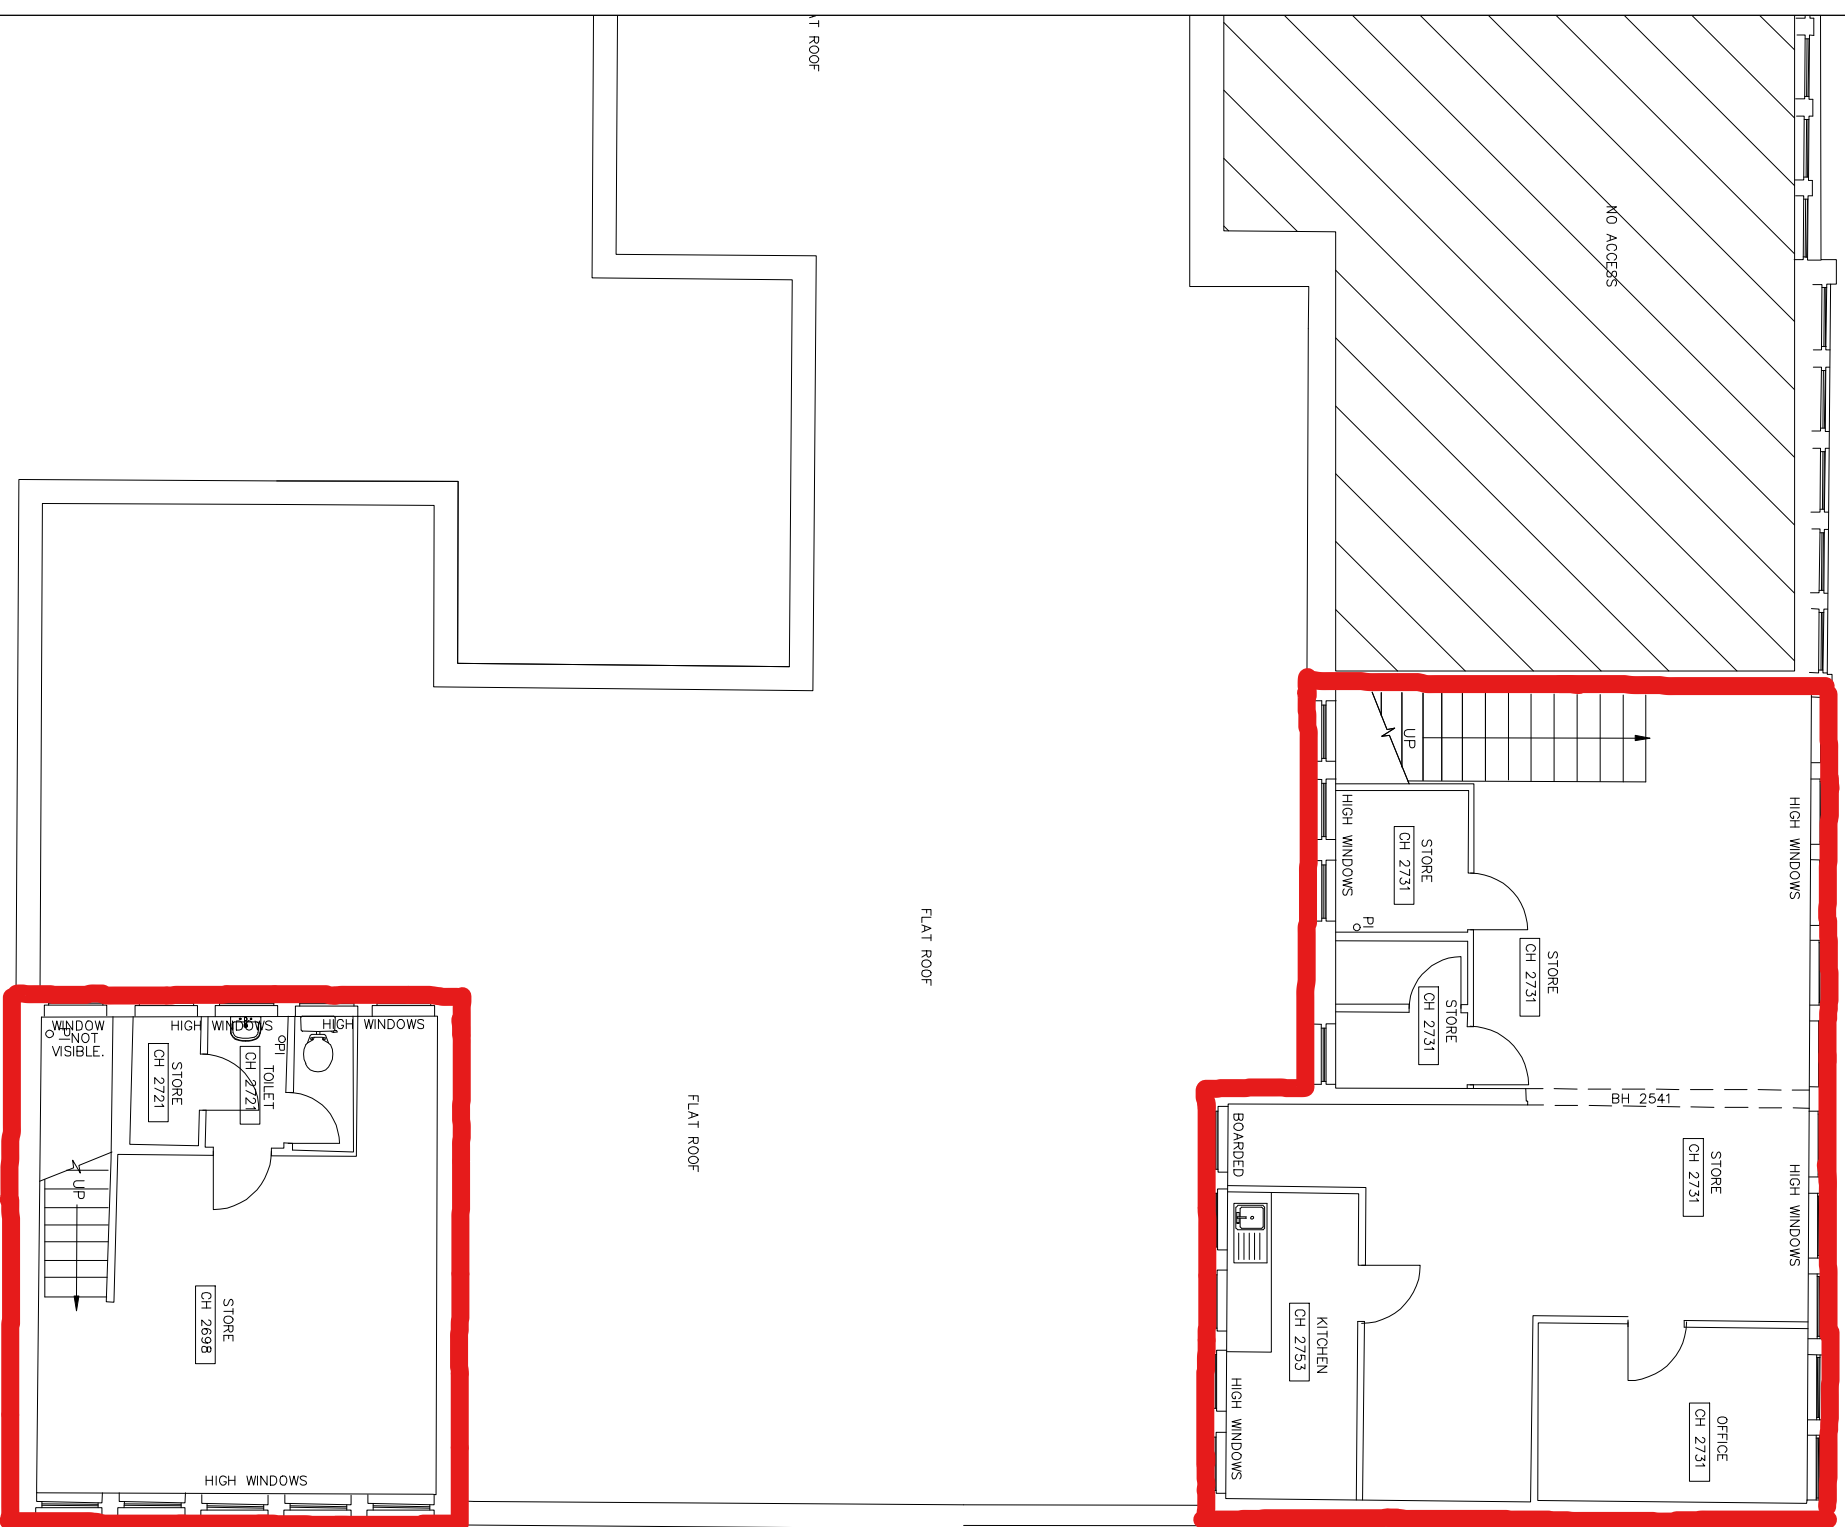

FIRST FLOOR

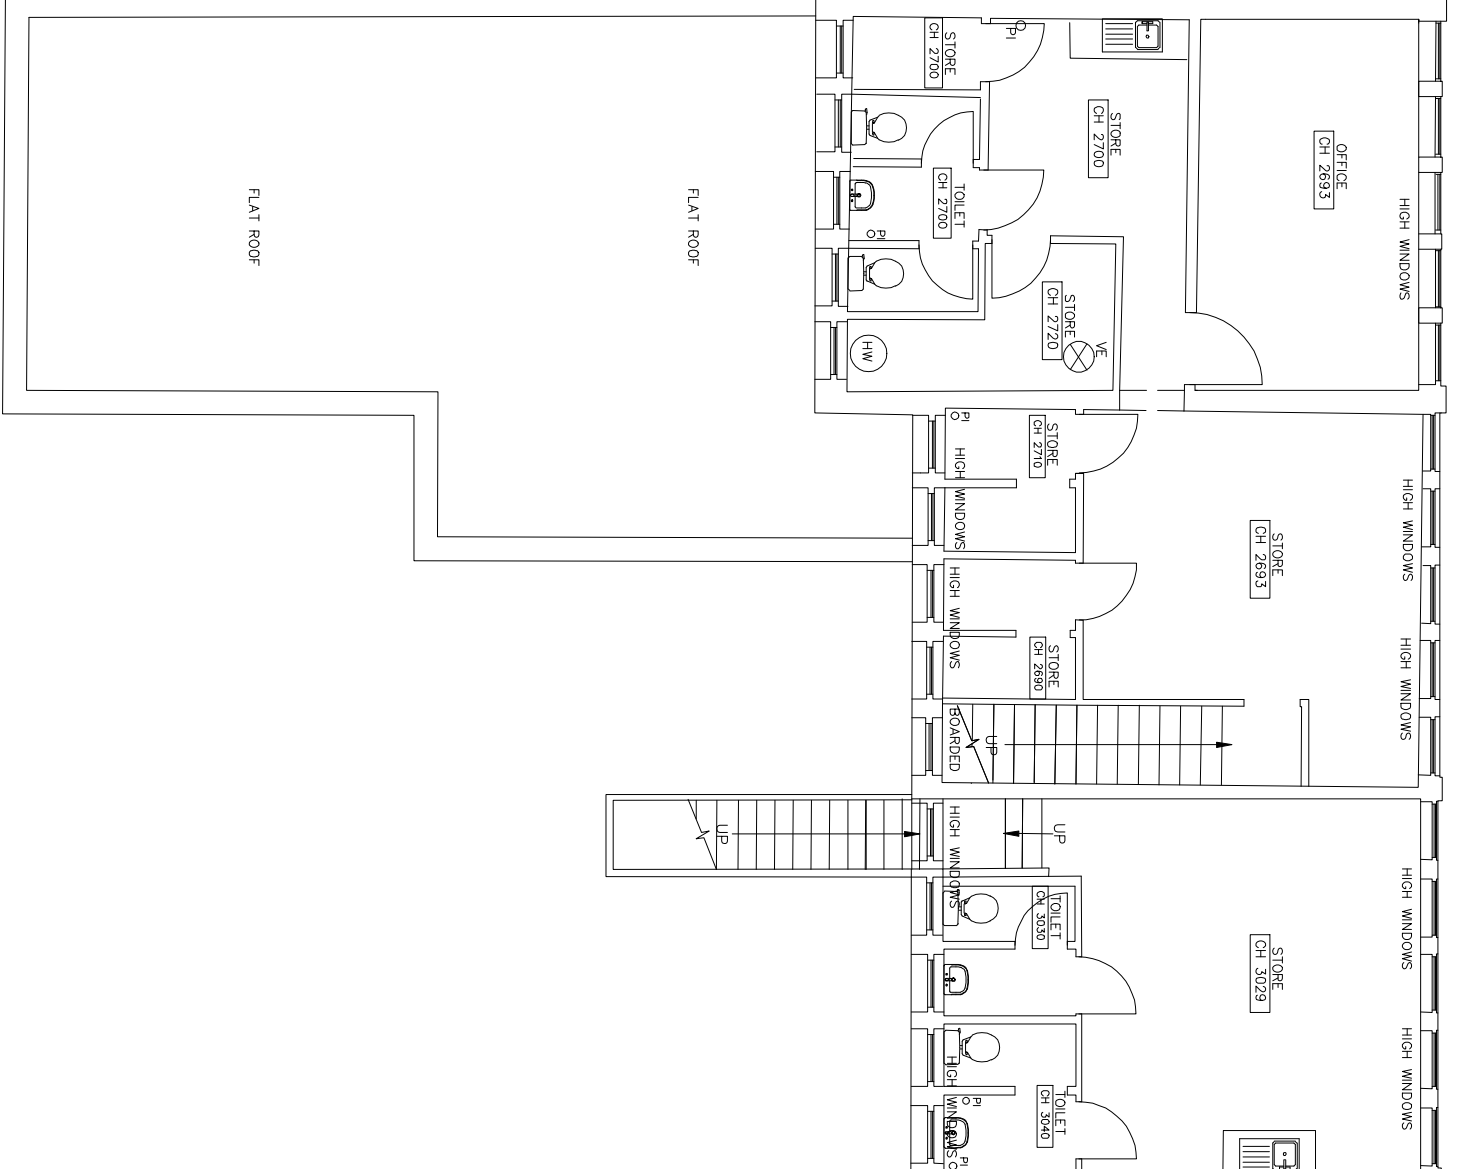

FIRST FLOOR

DRAWING NOTES

This drawing (and associated documentation) is the copyright of UKBS LTD. The drawing (or any part thereof) may not be copied, transmitted or disposed to, any third party without the prior written consent of the UKBS Building Surveys.

Under no circumstances should dimensions be scaled from this drawing, all dimensions are given in millimetres and should be used as the basis for any work. Any discrepancies to be reported to the UKBS Offices or representative thereof immediately. "IF IN DOUBT ASK".

LEGEND

- Windows
- Toilet
- Kitchen Sink
- Sluice
- Hand Basin
- Ceiling Height

Rev	Description	Drawn	Date	Chkd	Appd
1					
2					
3					
4					
5					
6					
7					
8					
9					
10					

UK Building Surveys
15 Broughton Close
Grappenhall
Warrington
Cheshire WA4 3DR
Telephone 01925 605546
Mobile 07731 333 637
E-mail: mark.sutch@ukbuildingsurveys.co.uk

Site
Title
Kirkby Shopping Centre
St Chads Way
Liverpool

Surveyed By	MAS	Checked By	HJH	Status	Original
Designed By		Approved By	MAS		
Scale	1:100	Sheet Size	A0	Date	25/08/2020
Drawing No	UKBS-8025			Rev	