


Drawing 103 – 54-56 St Chad's parade ground floor proposed layout (not to scale)

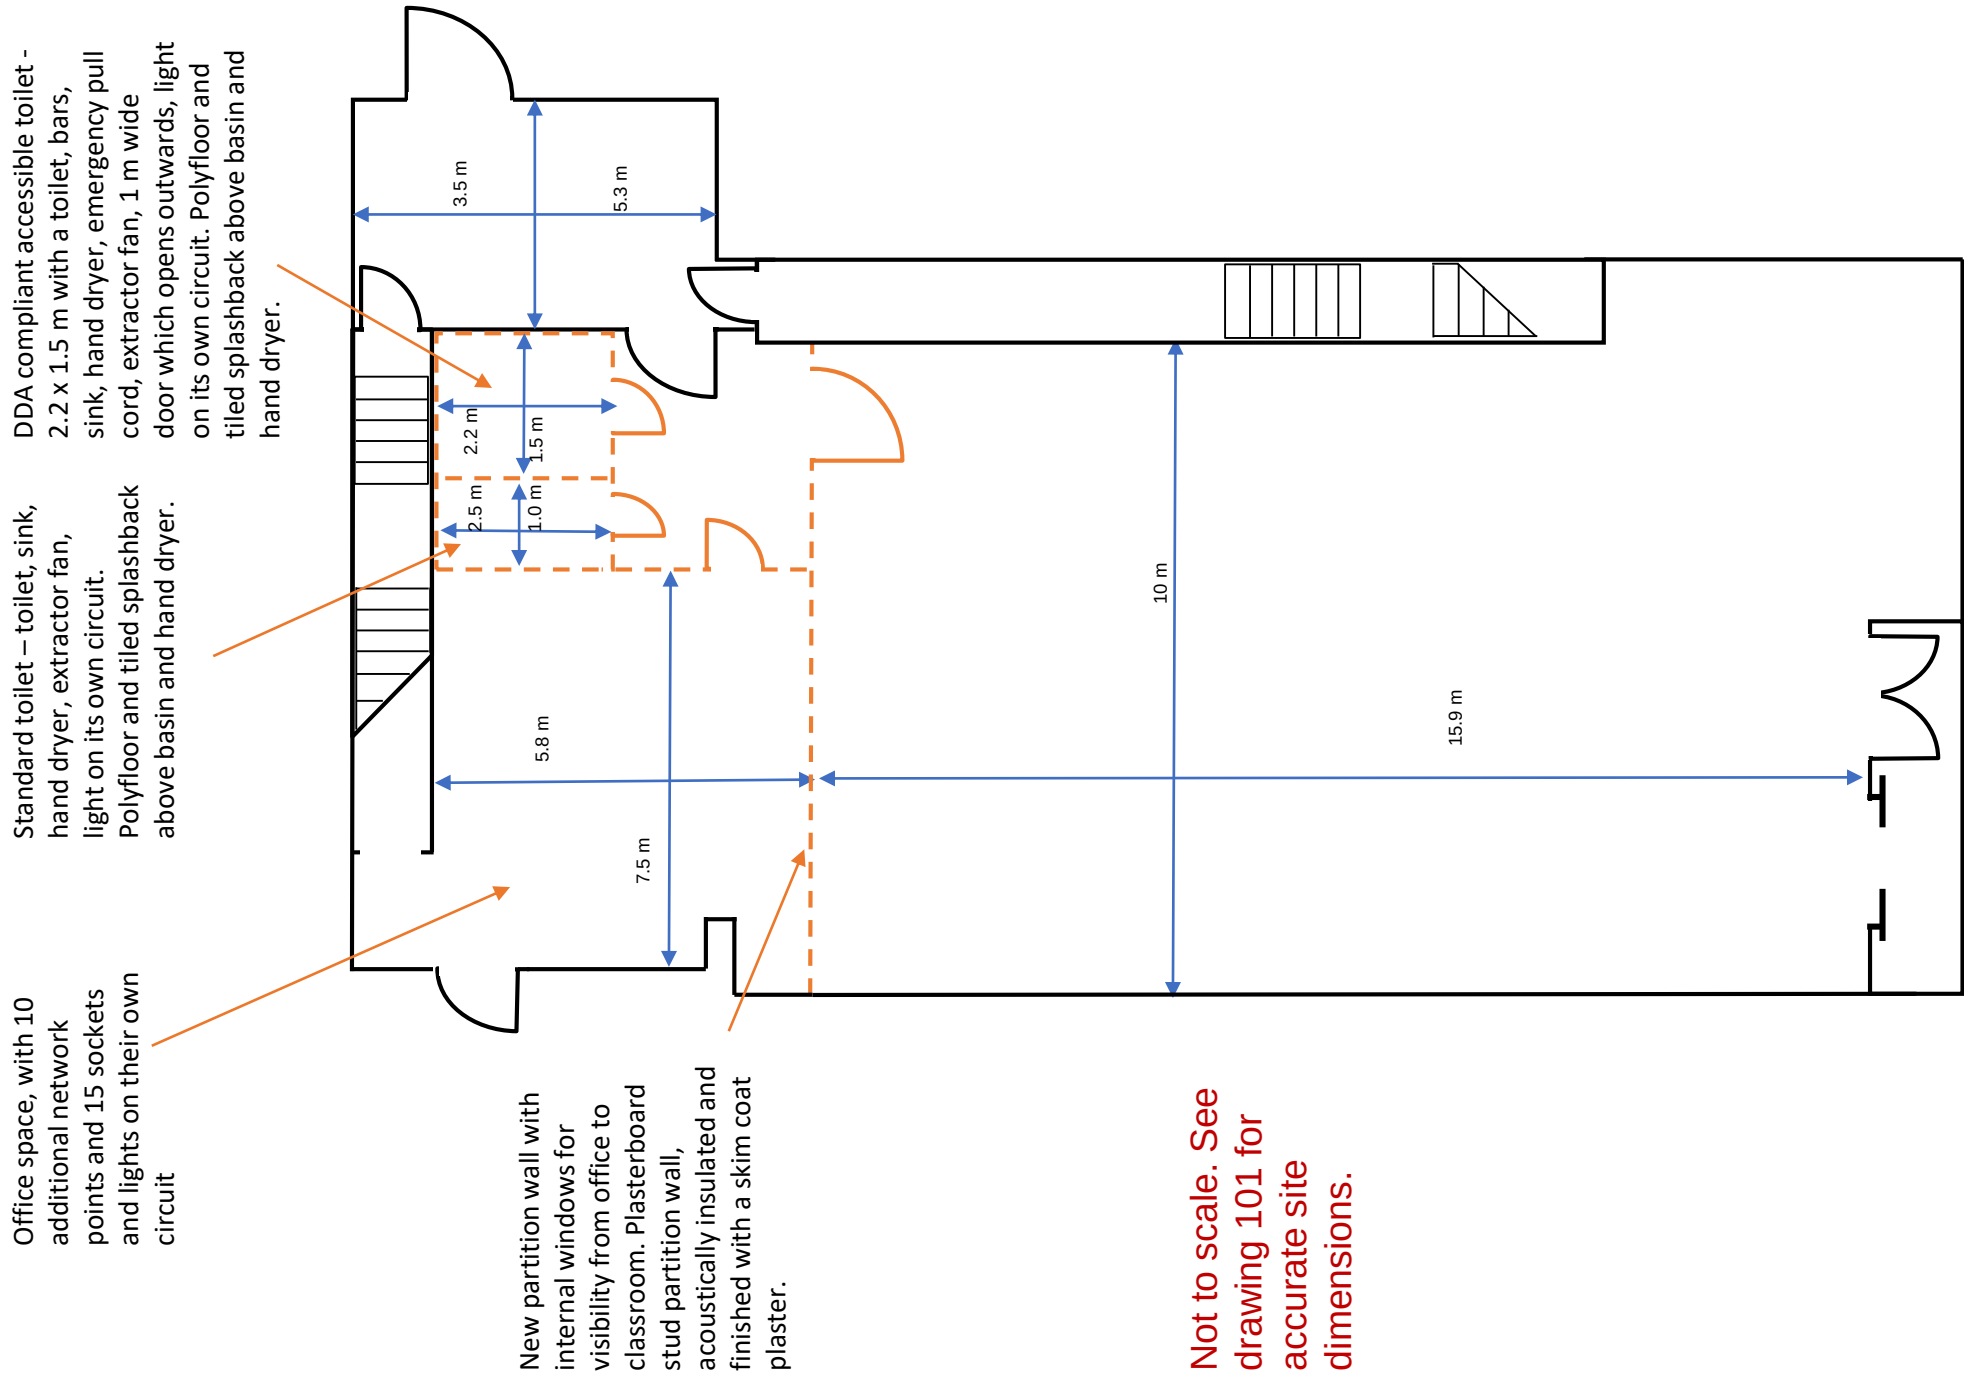

Not to scale. See drawing 101 for accurate site dimensions.