




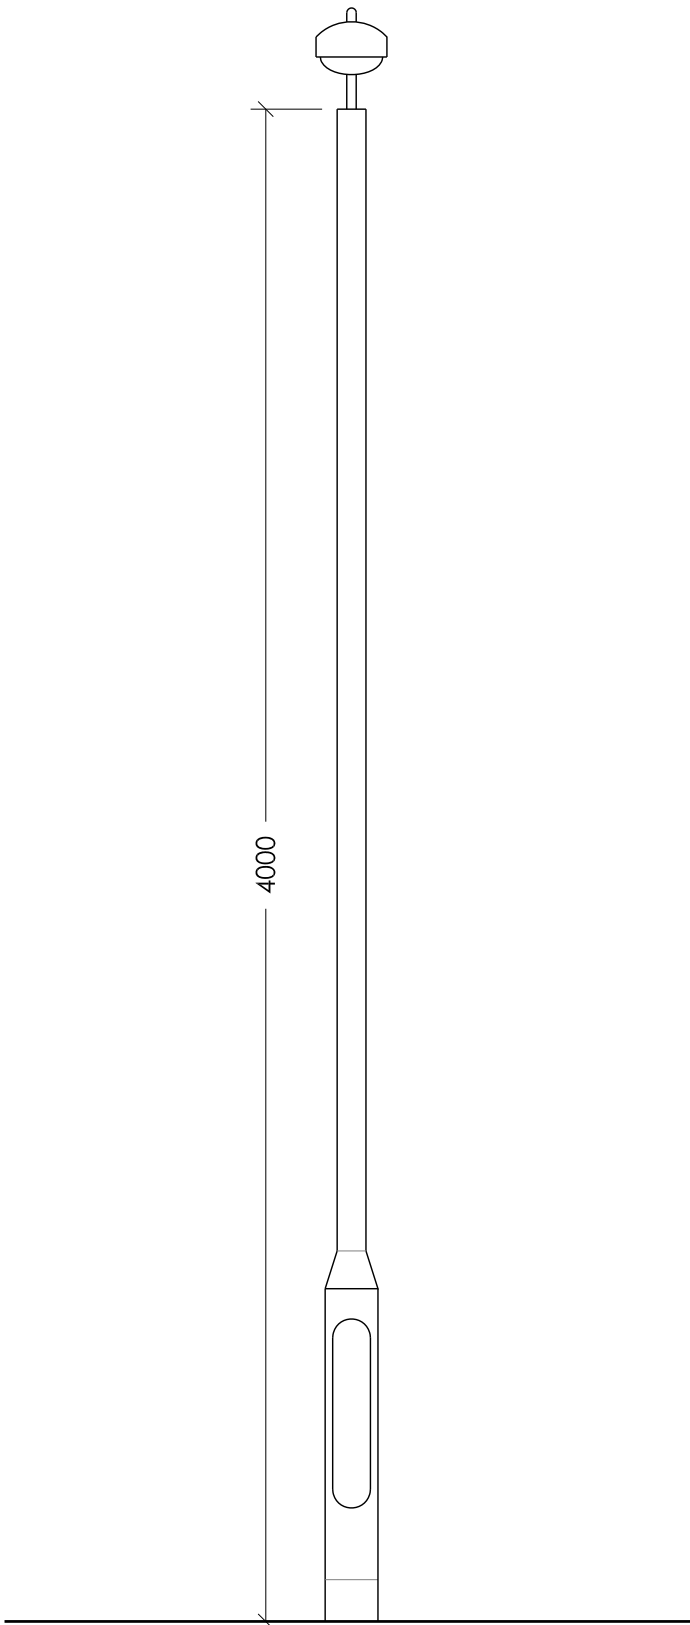

4M HIGH CCTV MAST ELEVATION
1:20

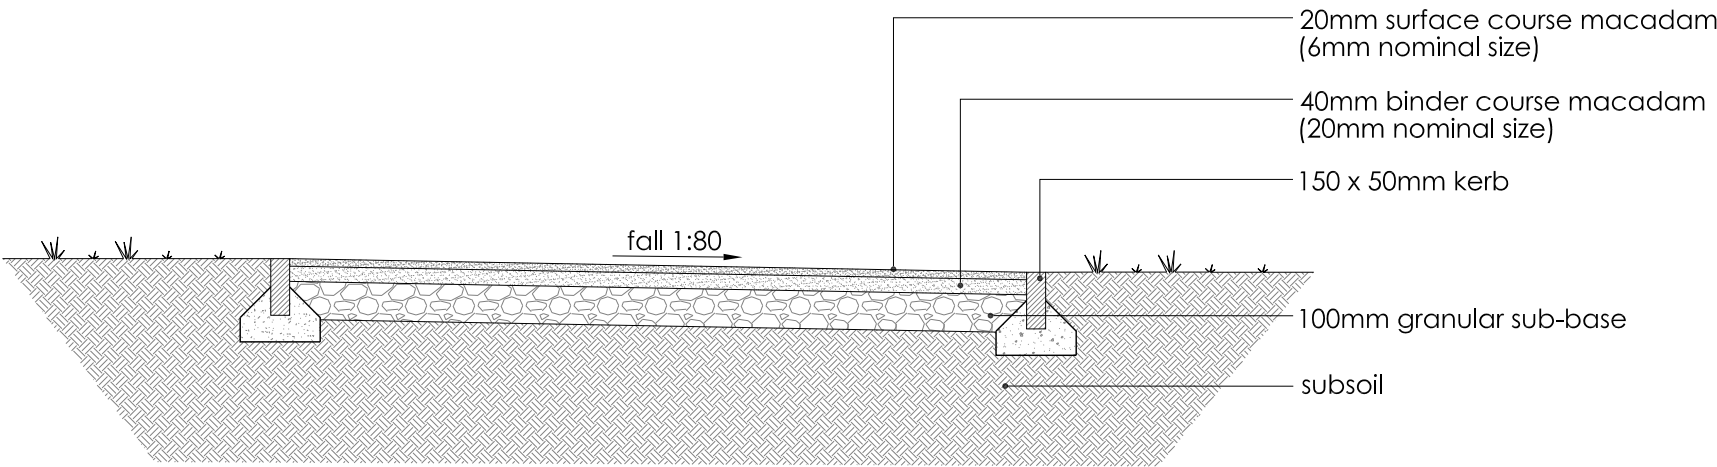

2M WIDE FOOTPATH SECTION
1:20

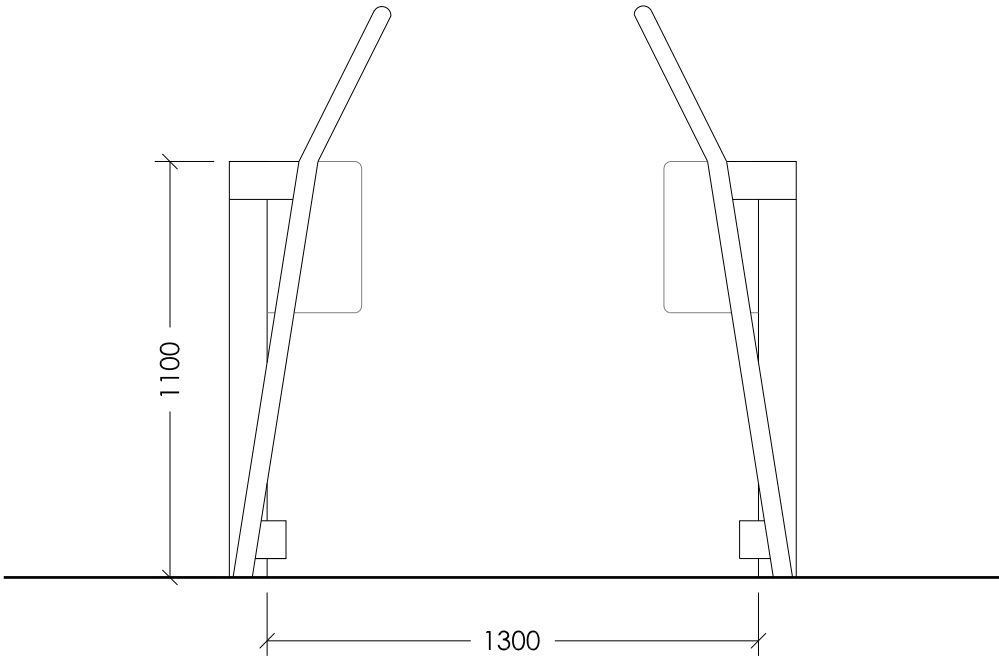

STANDARD K-BARRIER ELEVATION
1:20

Copyright Notice: This drawing is the copyright of Steve Wells Associates and shall not be reproduced without permission. © 2024 Dwg. Purpose Planning			Proposed New Pavilion at KGV Browns Field Carr Lane, South Avenue Prescot, L34 1LZ	Knowsley Council	STEVE WELLS ASSOCIATES <i>making sport happen</i> Churchill House, Mill Hill, Pontefract, West Yorkshire, WF8 4HY t : 01977 797258 e: mail@stevewells-associates.com	Dwg. No. 205-099-1012	Rev.
	No.	Revision / Issue		Date		Dwg. Title	Scale 1:20 @ A3