


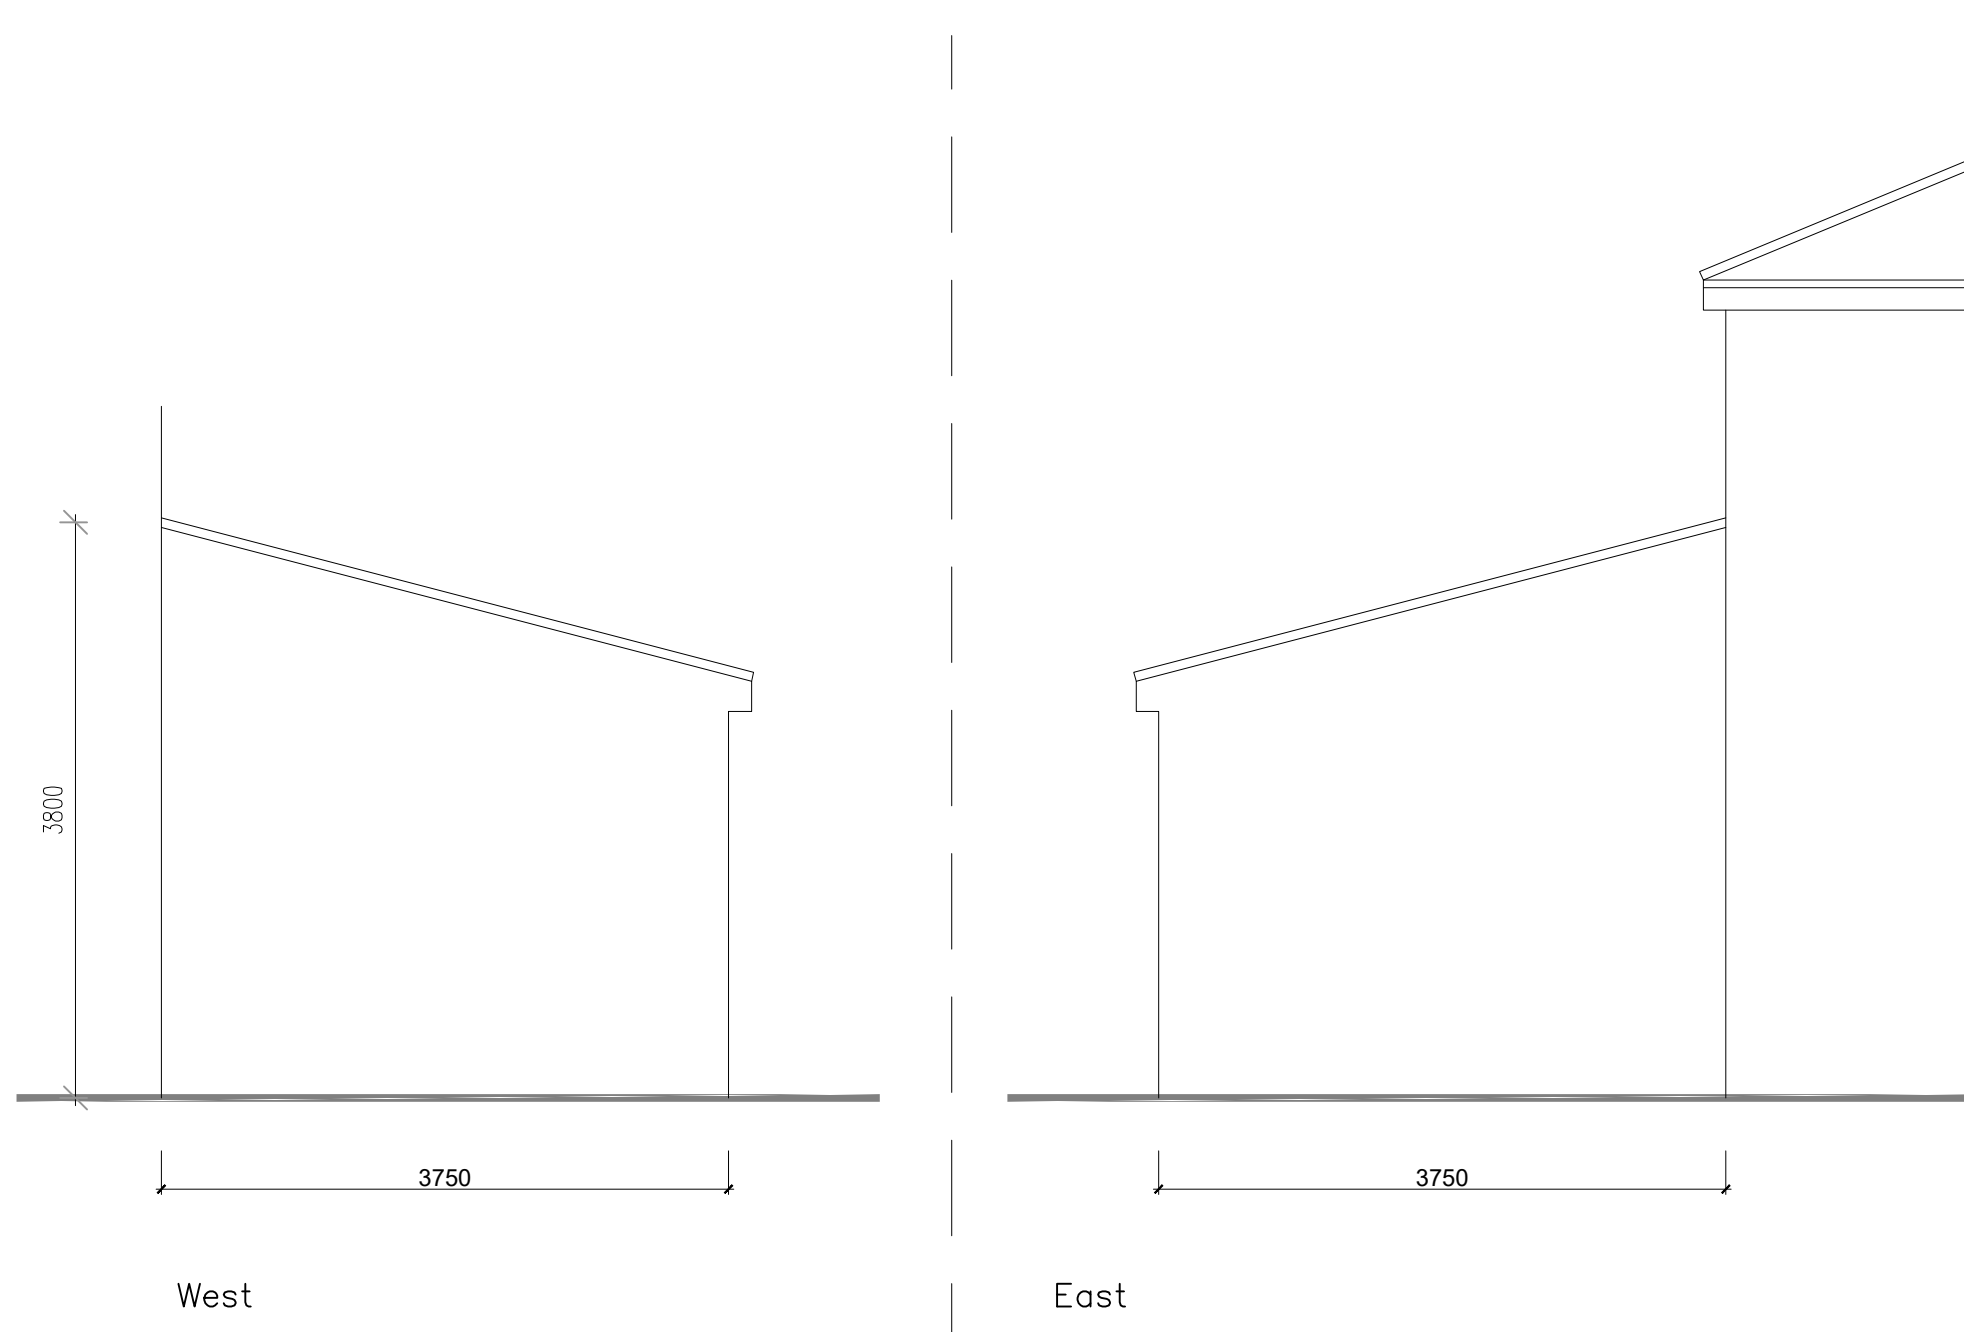

69 Twig Lane, Huyton
Kevin Ledsham
Existing Side Elevation

DWG: (SU) 201
DATE: 24.04.23
SCALE: 1:50 @ A3 DRAWN: ET