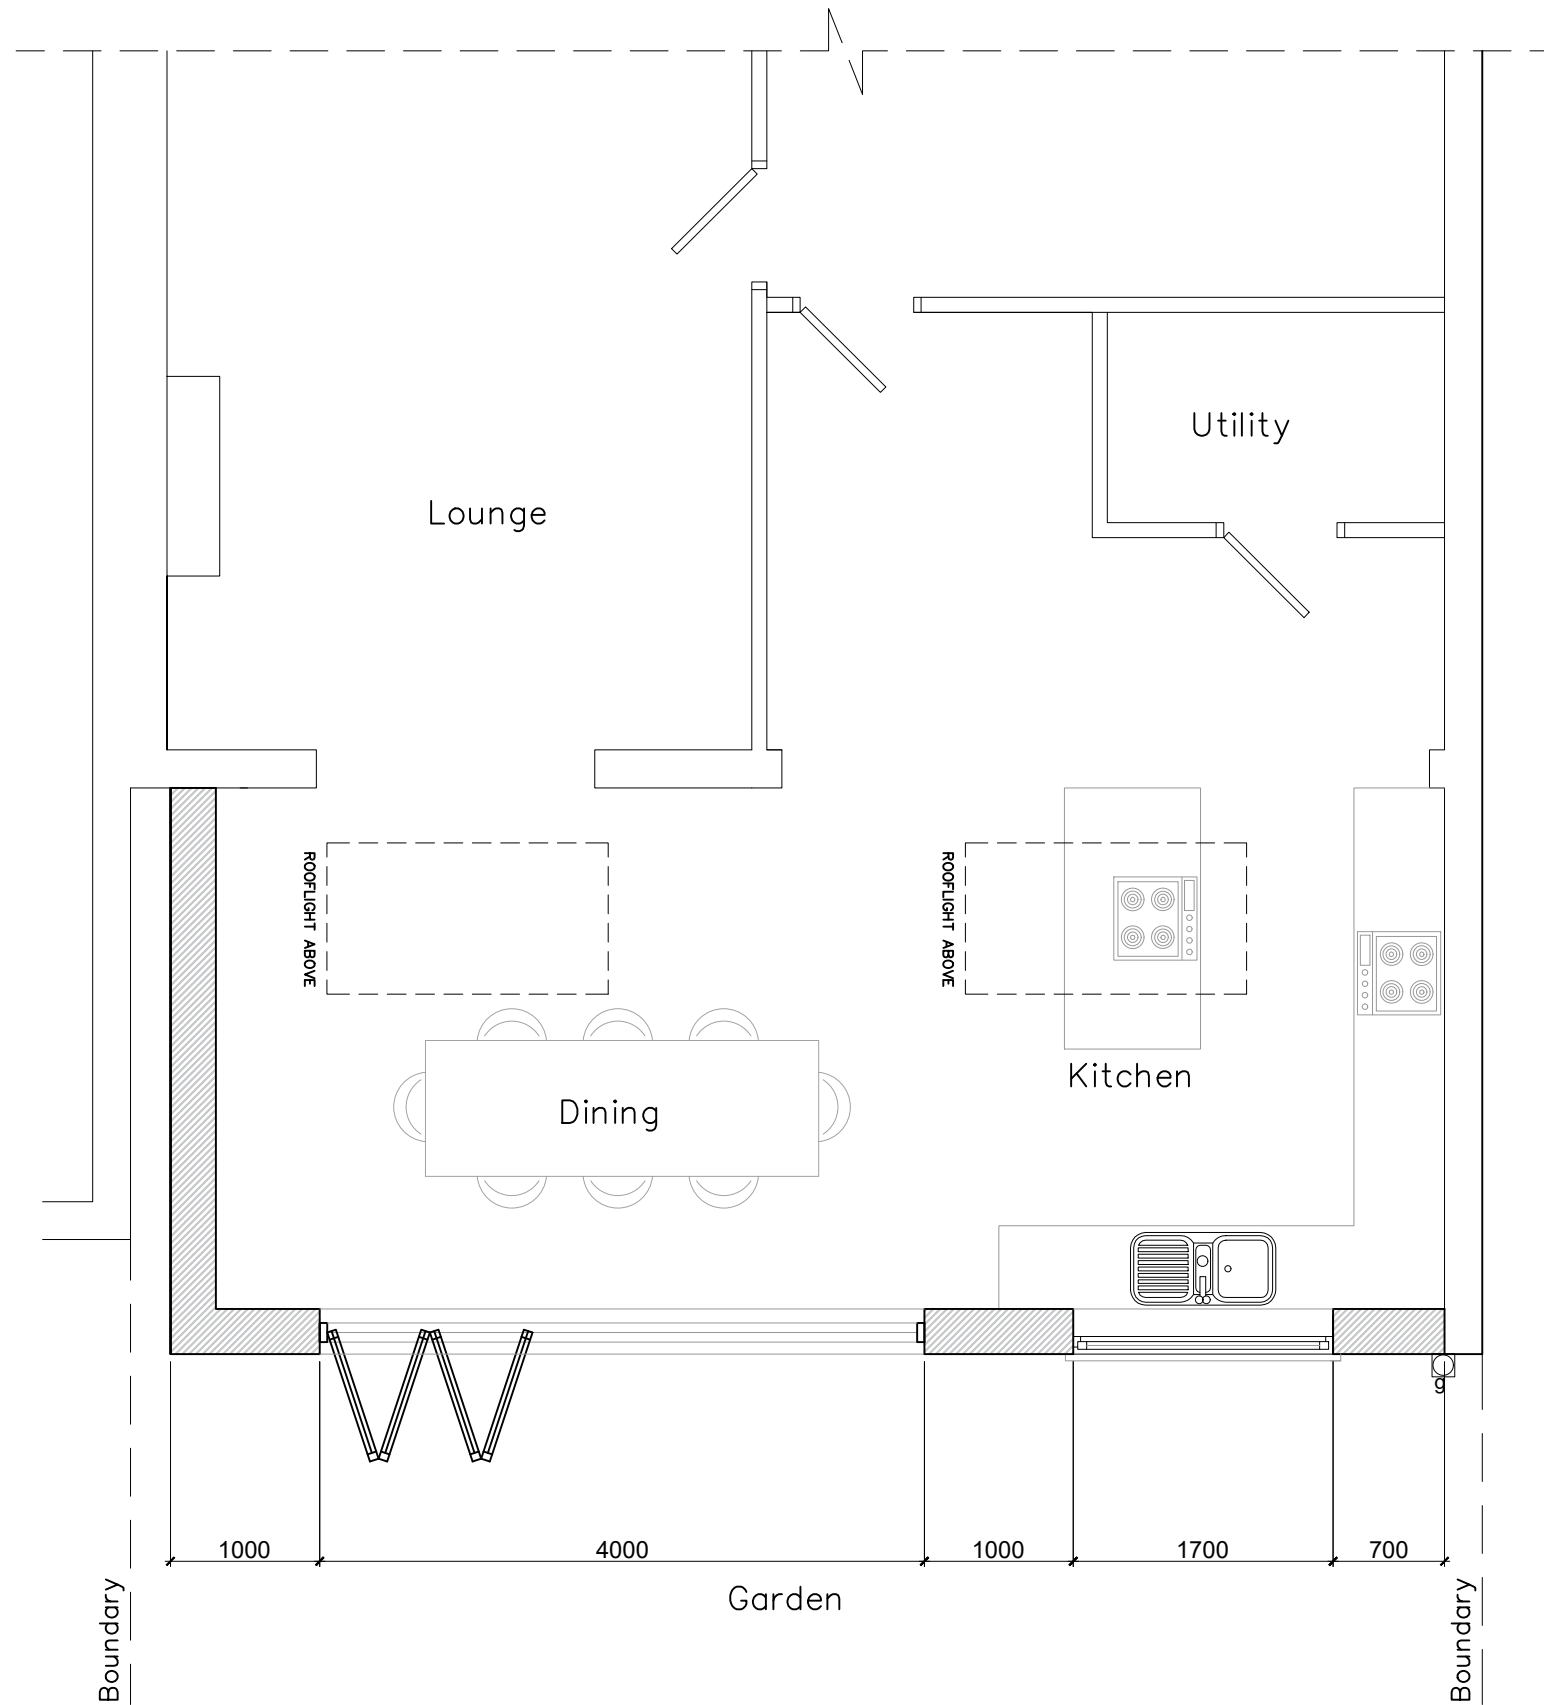


69 Twig Lane, Huyton
Kevin Ledsham
Proposed Ground Floor

DWG: (PL) 100
DATE: 24.04.23
SCALE: 1:50 © A3 DRAWN: ET