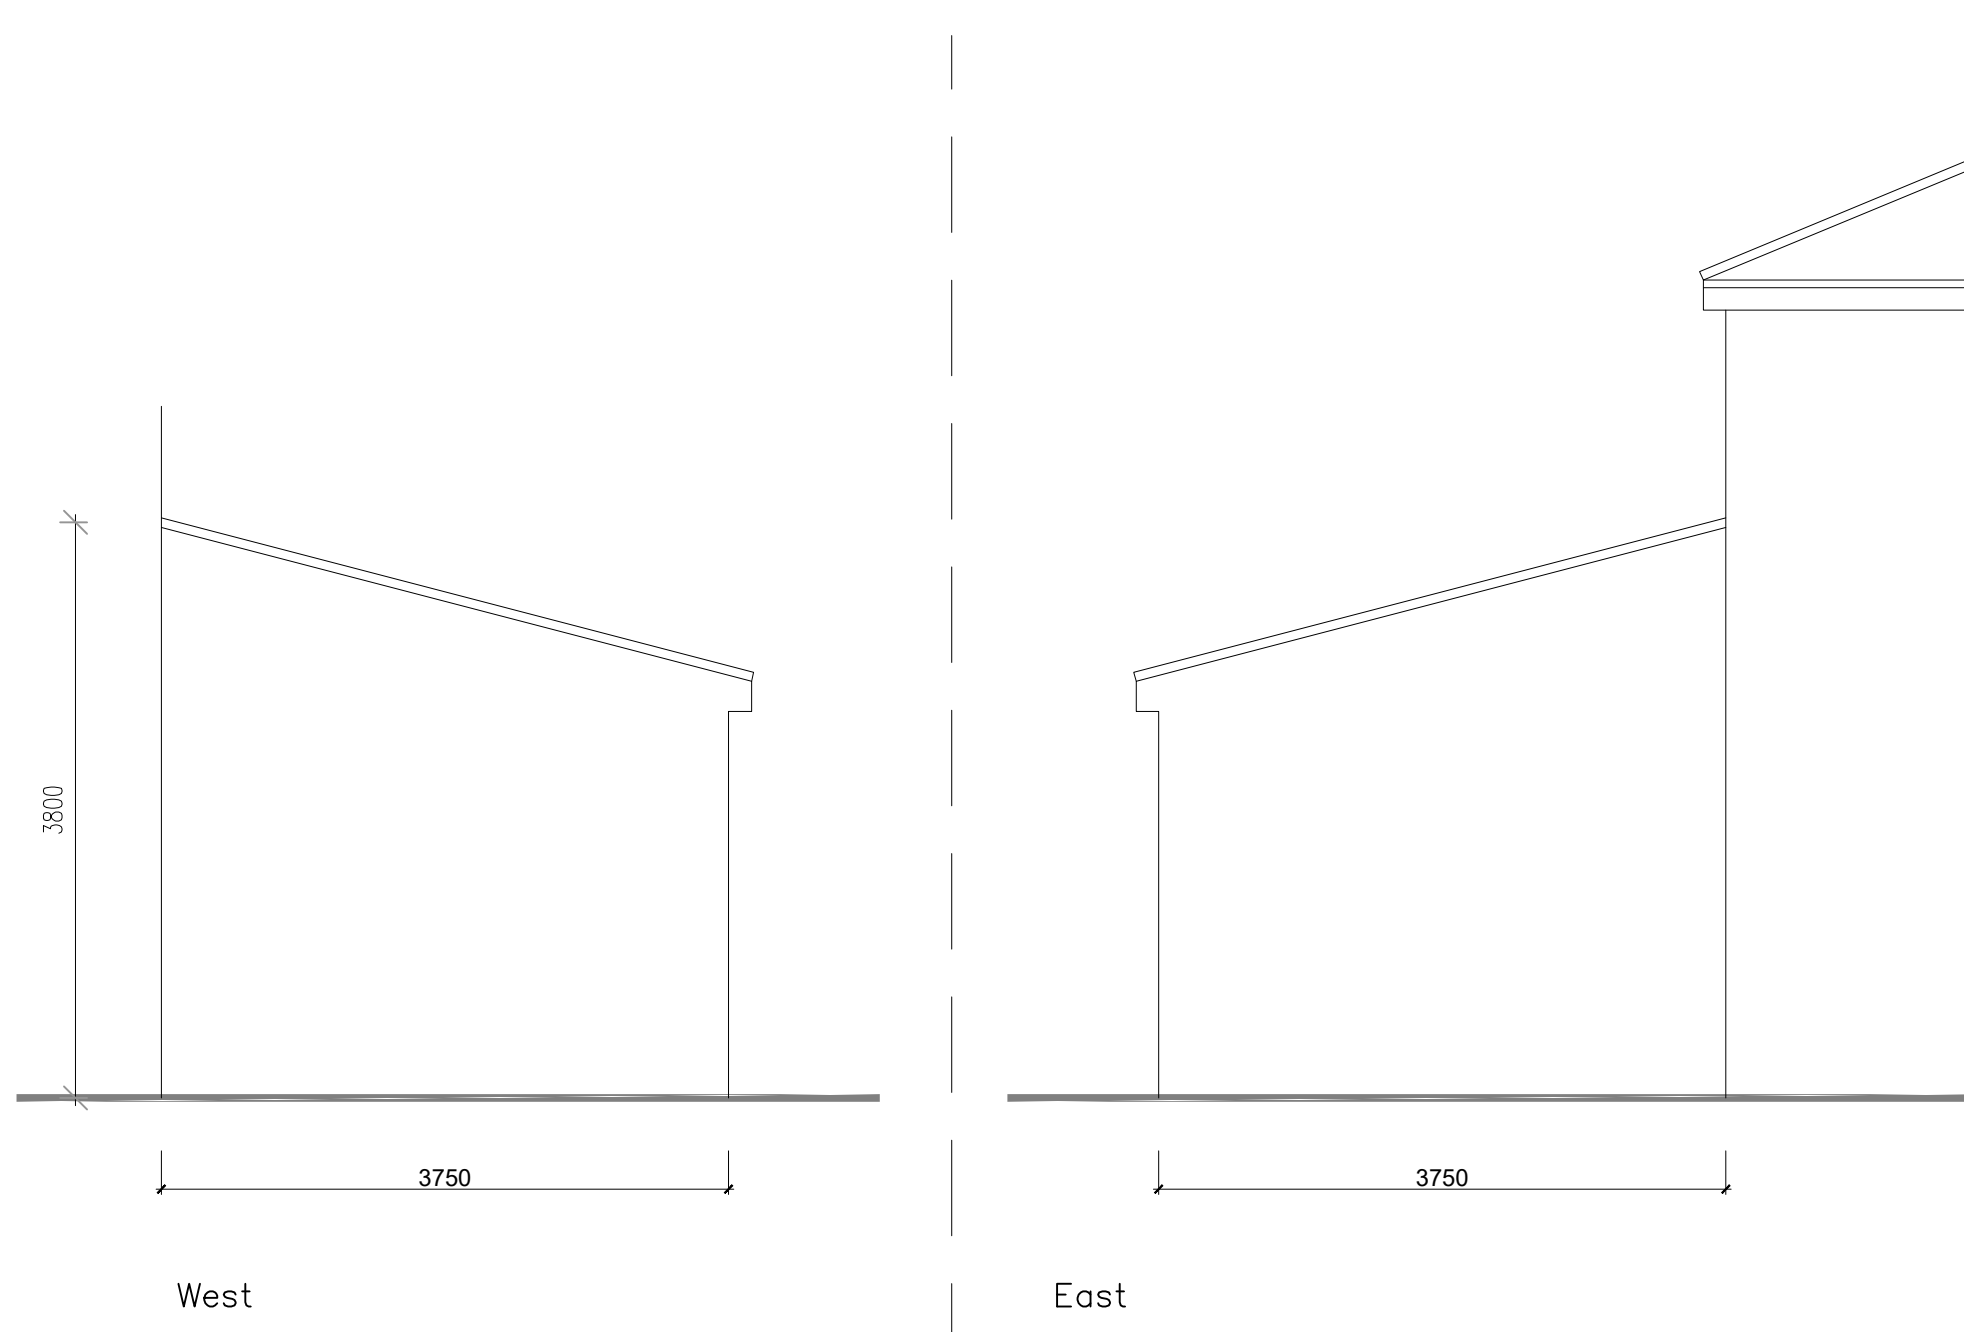


69 Twig Lane, Huyton
Kevin Ledsham
Proposed Side Elevation

DWG: (PL) 201
DATE: 24.04.23
SCALE: 1:50 @ A3 DRAWN: ET