
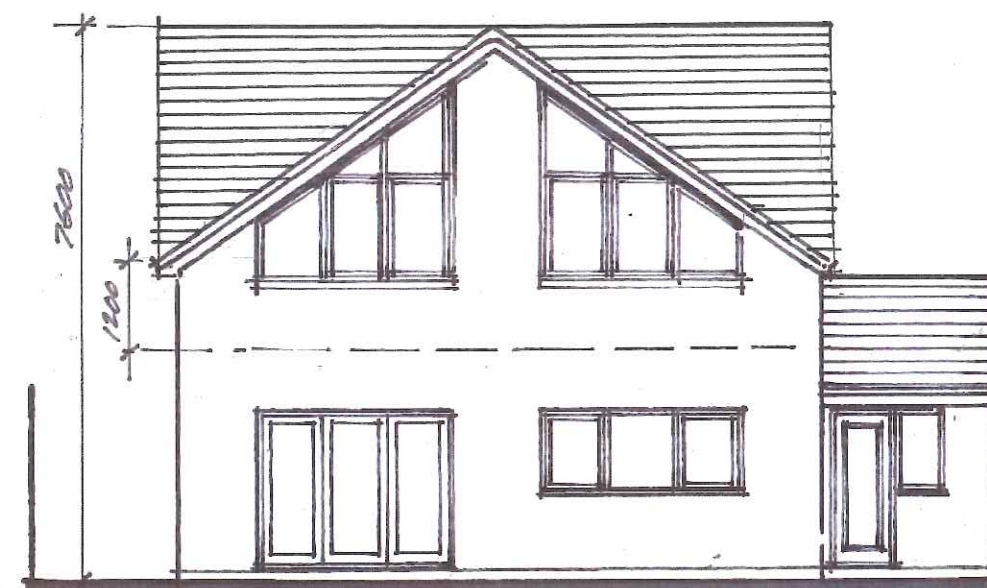
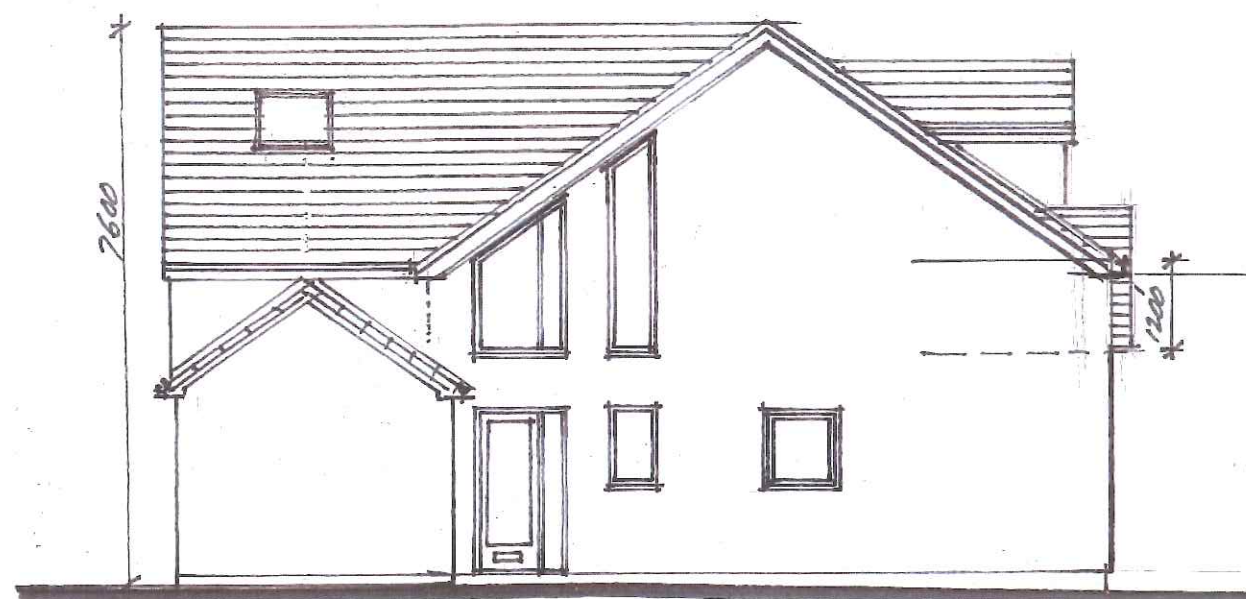
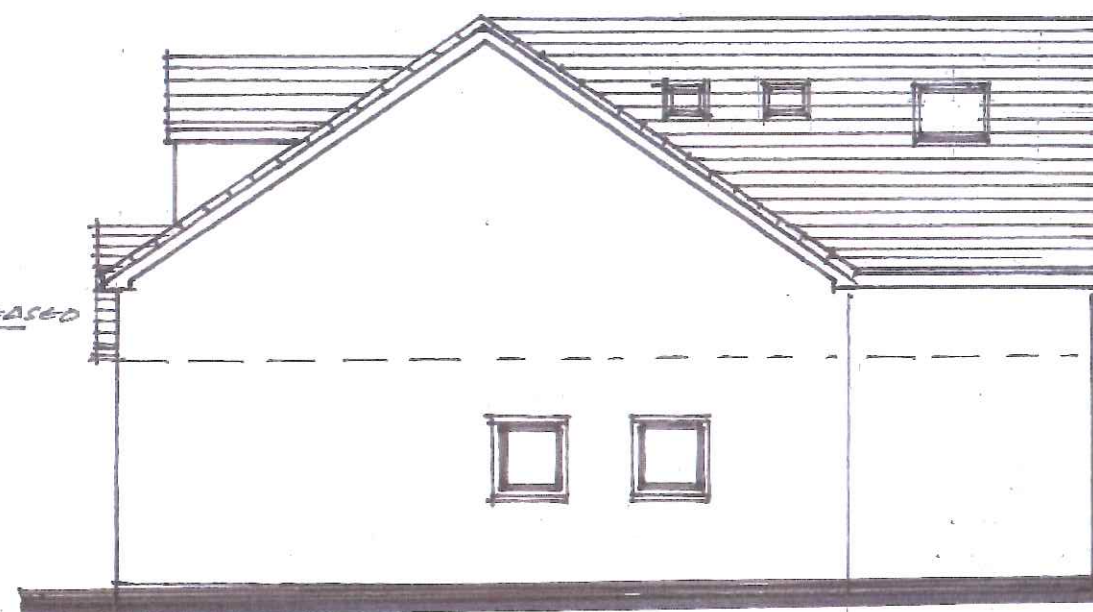


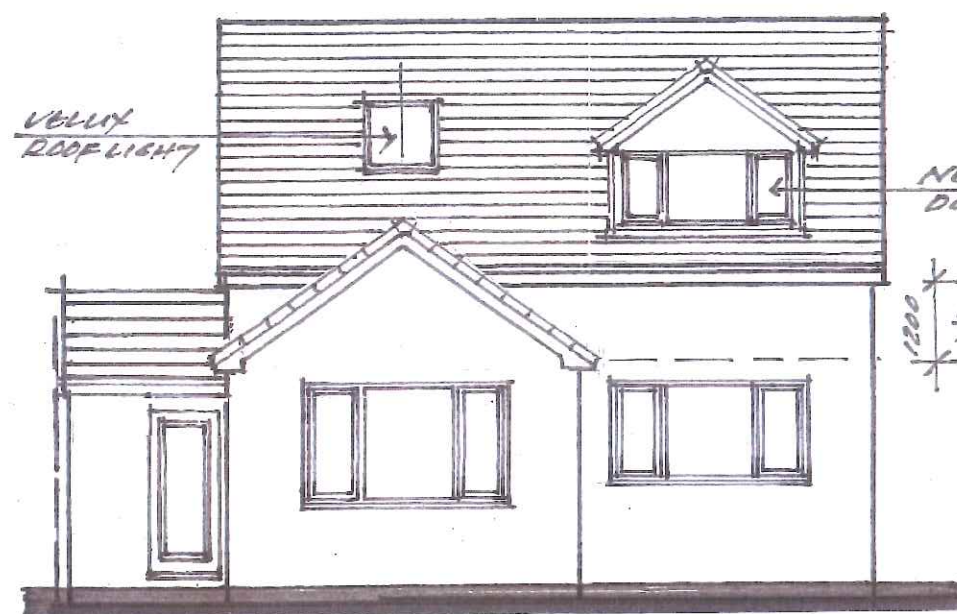

A number line from 0 to 8. The points 3 and 5 are marked with dots. Below the line, the number 3 is written under the dot at 3, and the number 5 is written under the dot at 5.

PROPOSED ELEVATIONS

Notes

Planning Application Drawing

[illegible]

Revisions

Contract

EXTENSION TO
13 CHORLEY RD.
L'POOL L34-1NT

Drawing Title

PROPOSED
ELEVATIONS

John J. White Architect
B.A. Dip. Arch. A.R.B.
39 Mersey Road Liverpool L17 6AG
Tel/Fax 0151 474 4701 Mob 07711 506988
Email john.white39@blueyonder.co.uk

Scale 1:100 CA3	Date MARCH 2024	Drawing number 7	revision
-----------------------	-----------------------	---------------------	----------