






PROPOSED FRONT ELEVATION 1:50

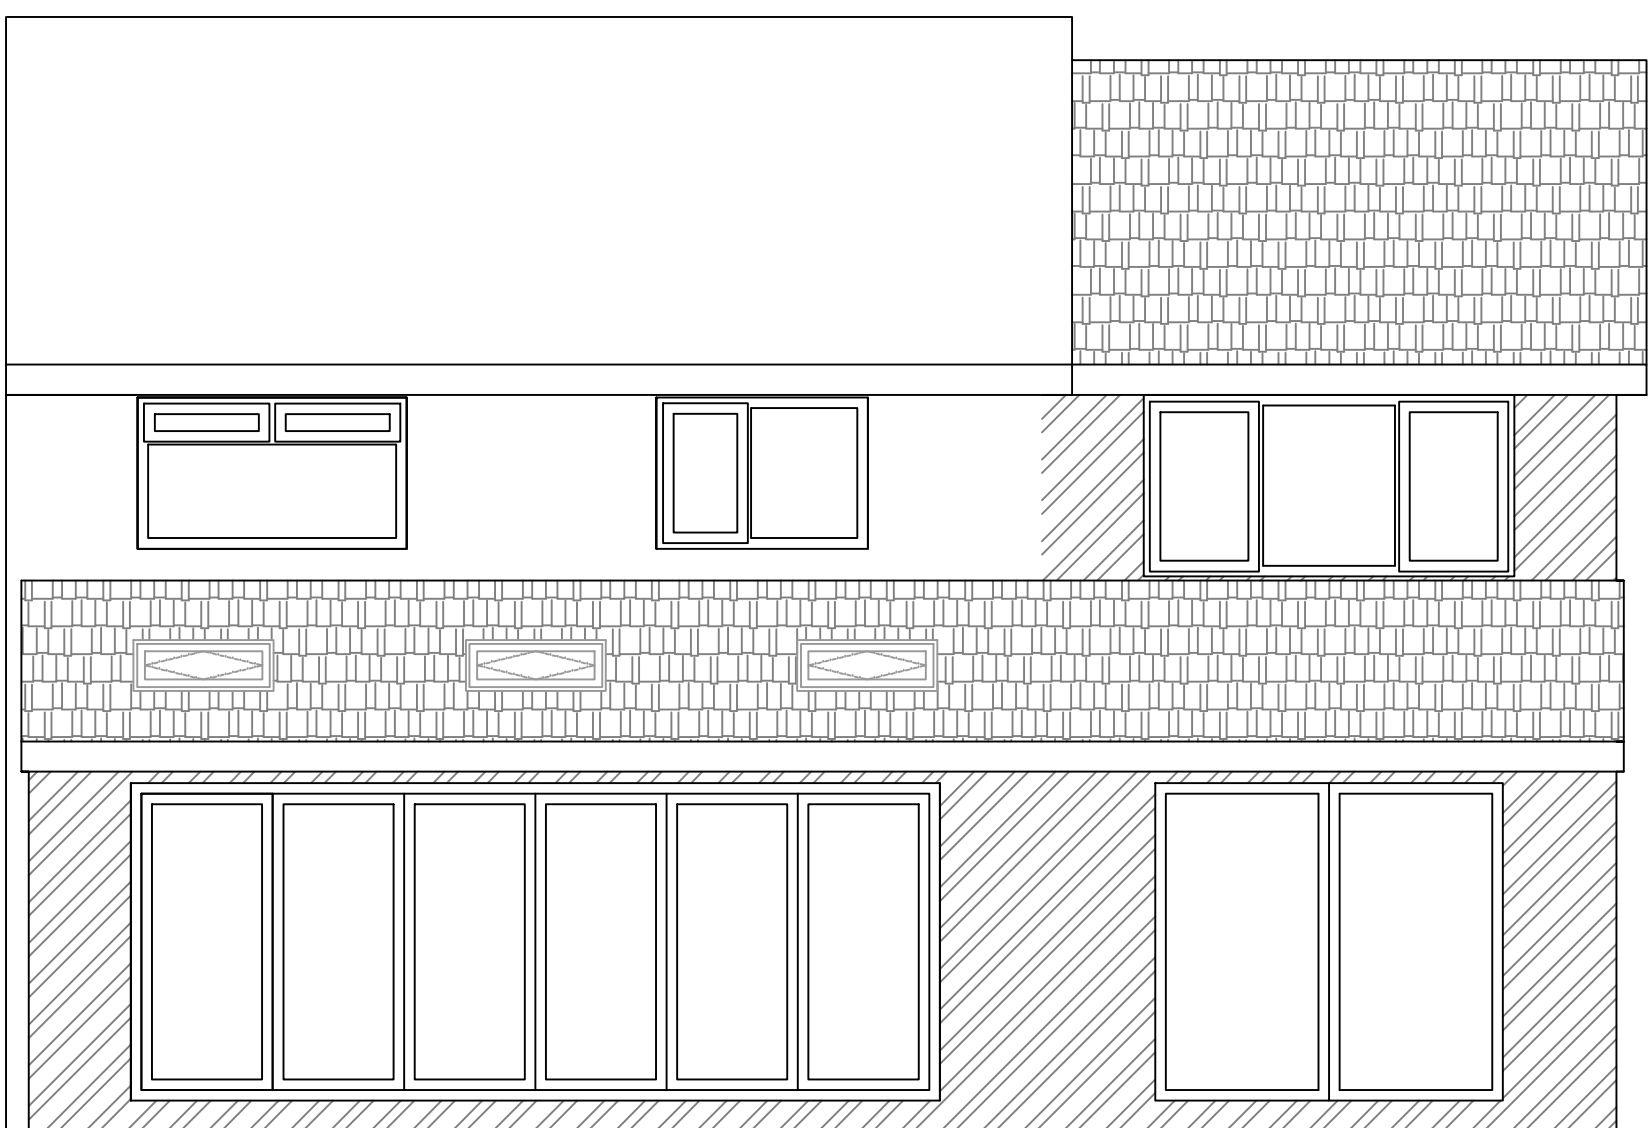


PROPOSED REAR ELEVATION 1:50

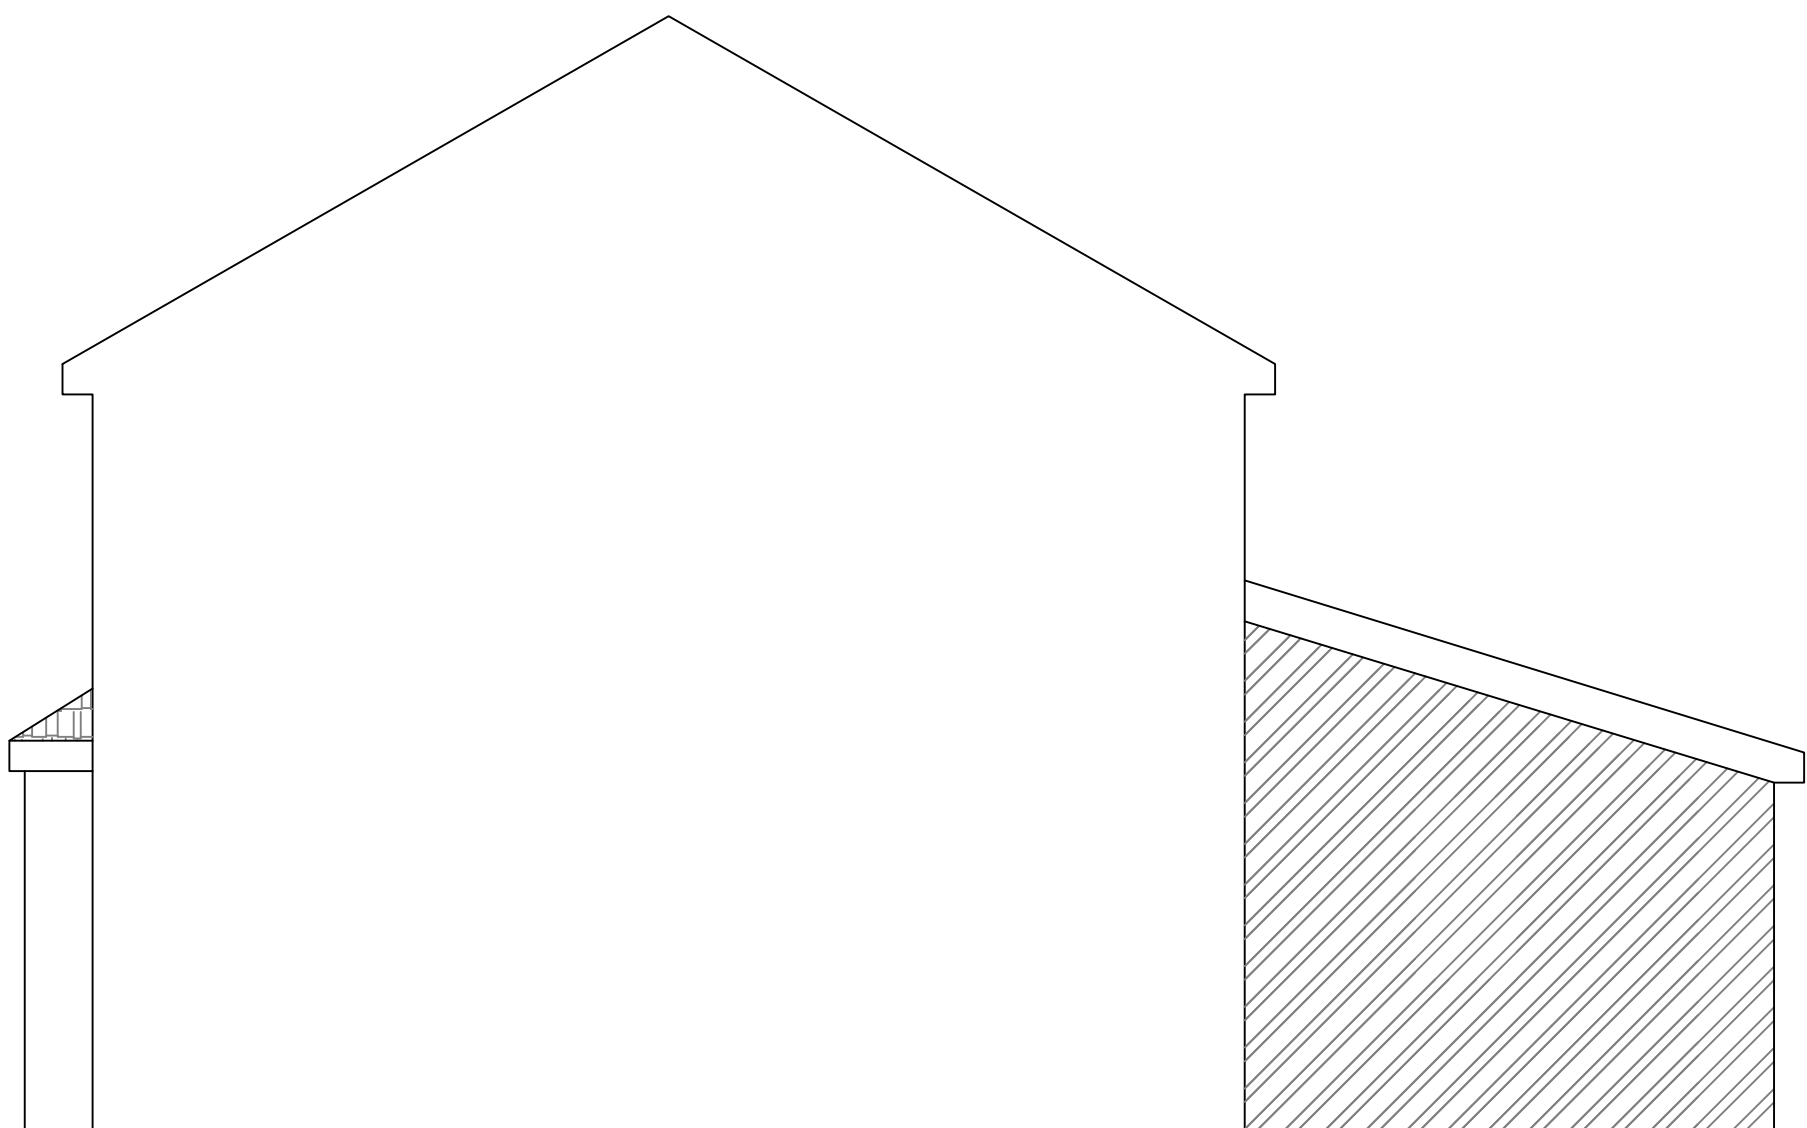


PROPOSED PARTY WALL ELEVATION 1:50

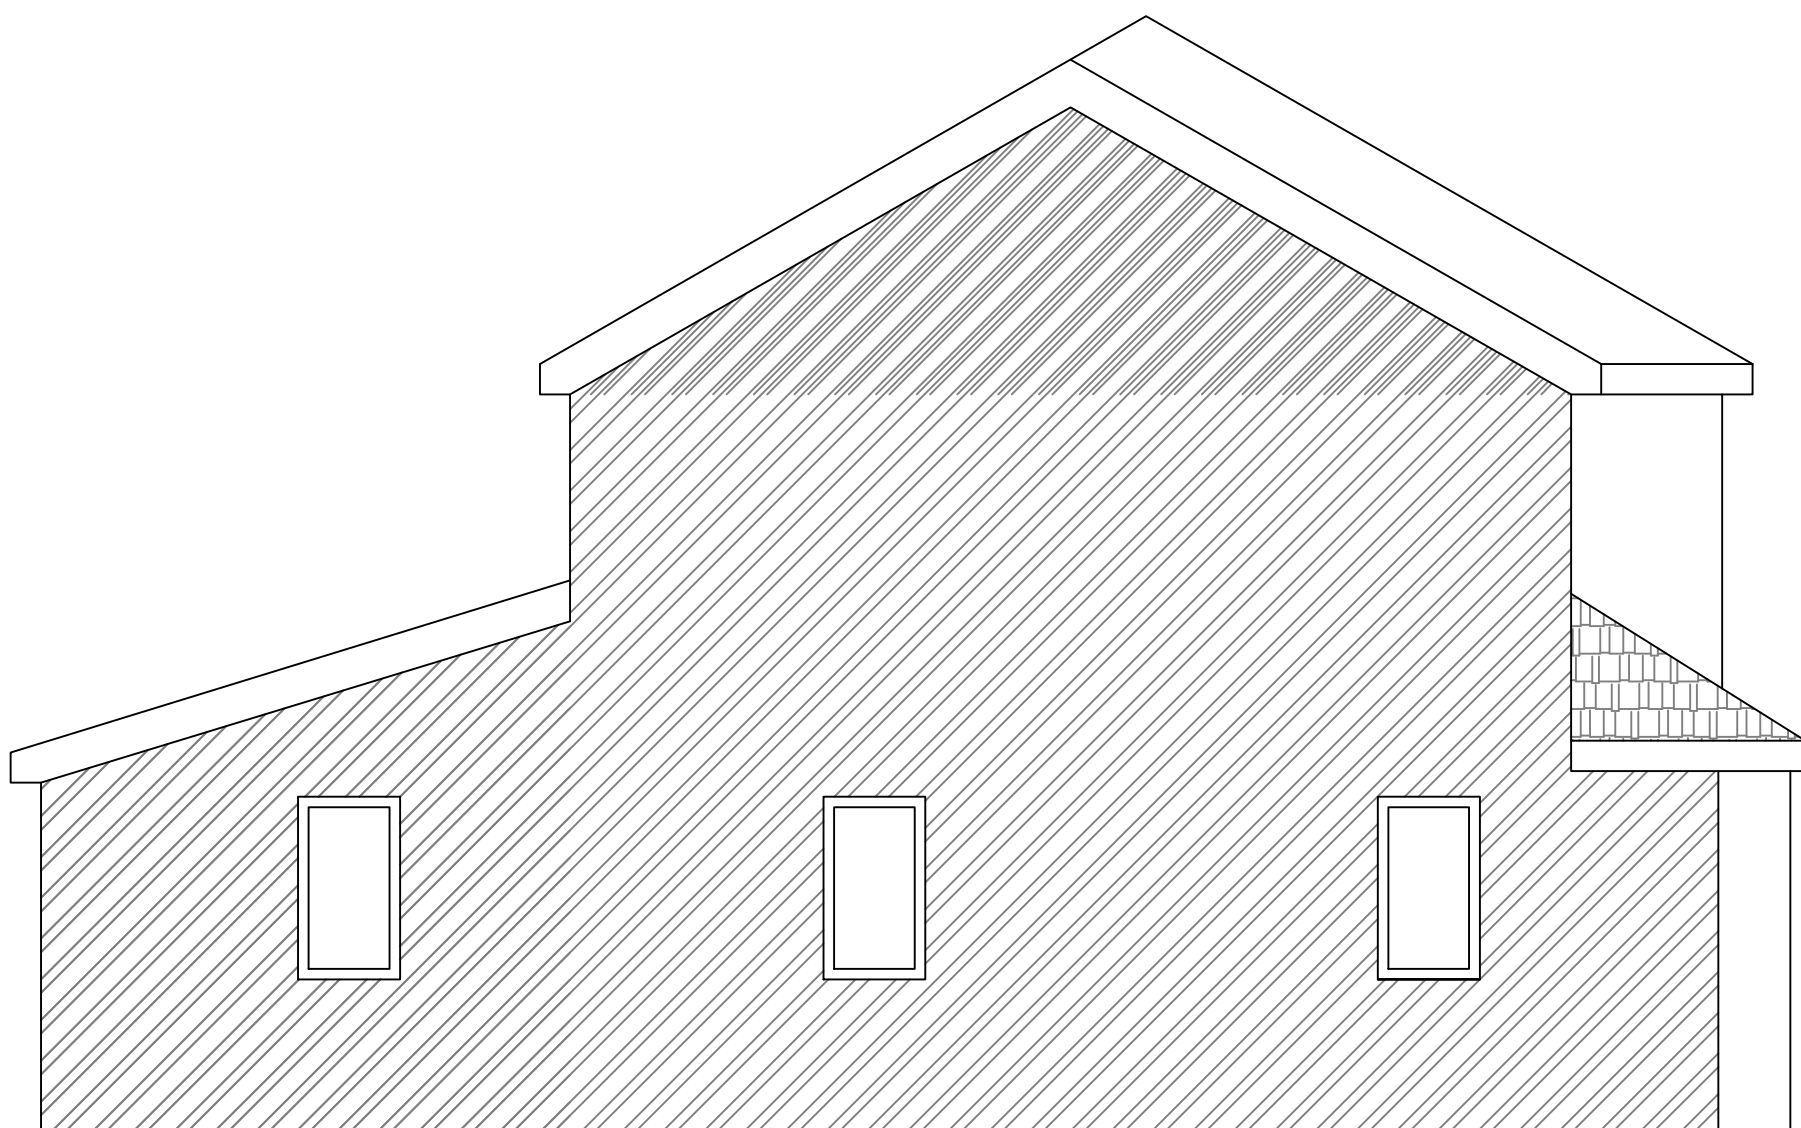


PROPOSED GABLE ELEVATION 1:50

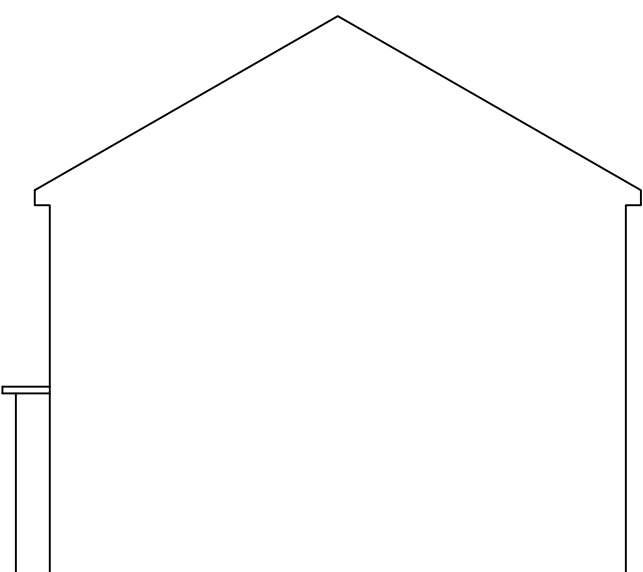


EXISTING PARTY WALL ELEVATION 1:100

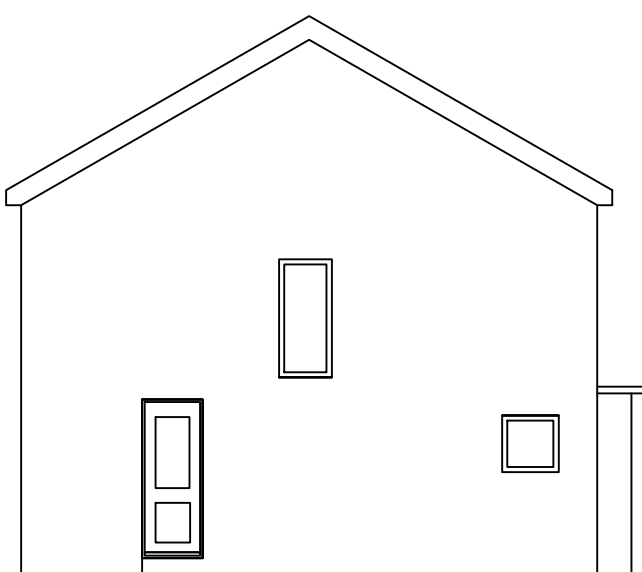


EXISTING GABLE ELEVATION 1:100

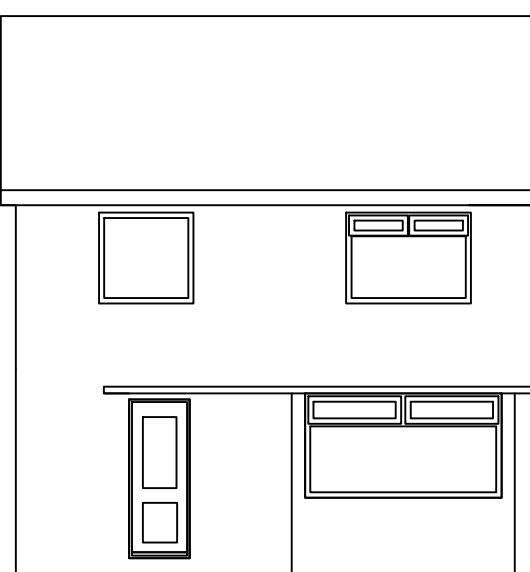

EXISTING FRONT ELEVATION 1:100

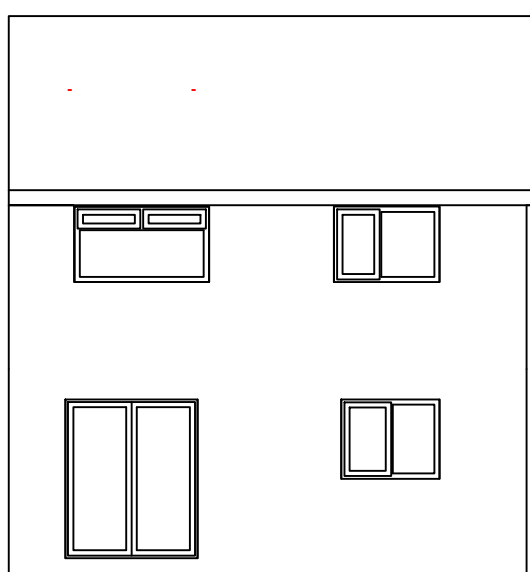


EXISTING REAR ELEVATION 1:100

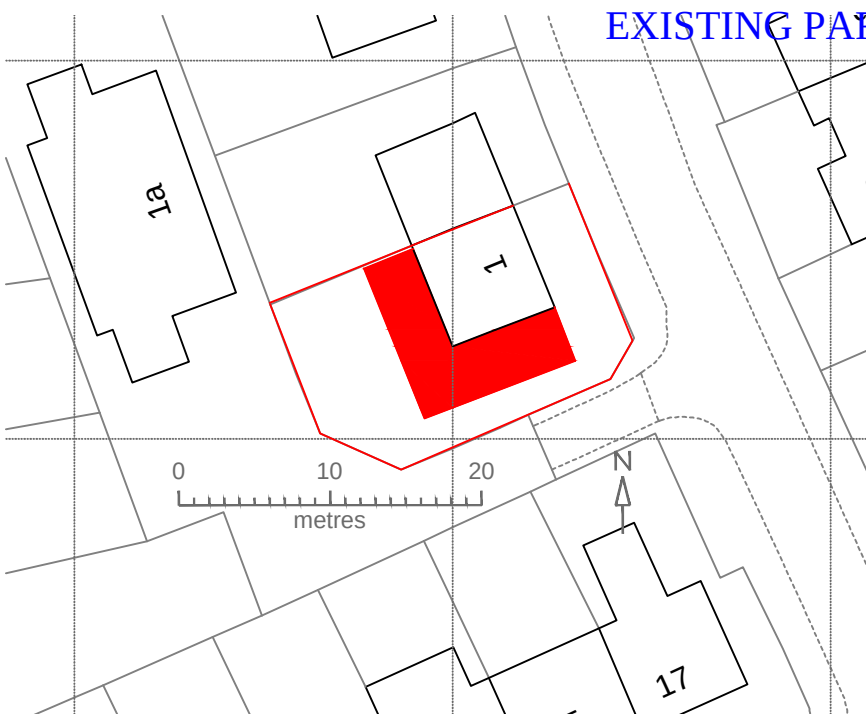

BLOCK PLAN 1:500



LOCATION PLAN 1:1250

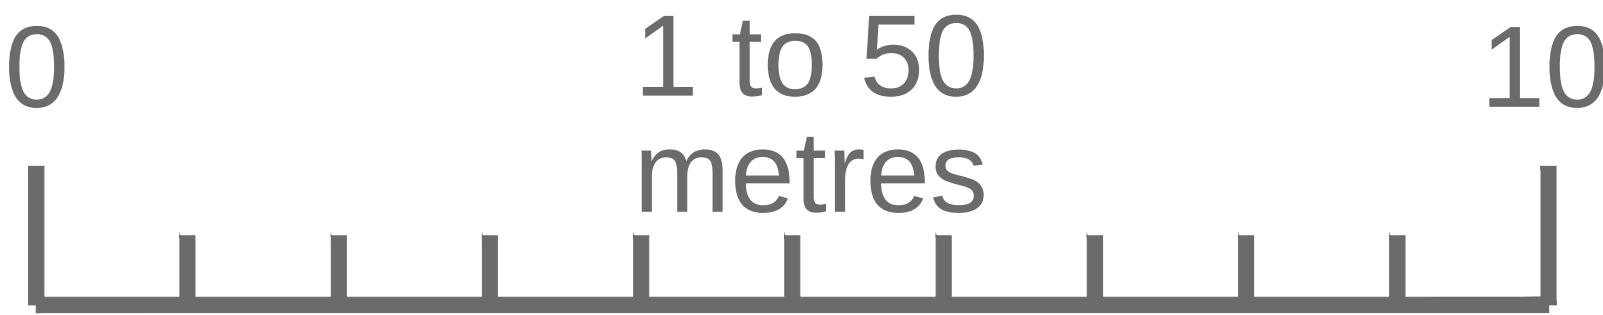

General Notes

1B	PLANNING	24/09/24
1A	PLANNING	06/07/24
No.	Revision/Issue	Date

Firm Name and Address

2 STOREY EXTENSION TO
SIDE WITH SINGLE STOREY
EXTENSION TO REAR

Project Name and Address

1 STOURTON RD
KIRKBY
LIVERPOOL
L32 9QL

Project

STOUR

Date

JUN 24

Scale

1:50, 1:1250, 1:500, 1:100

Sheet

2