
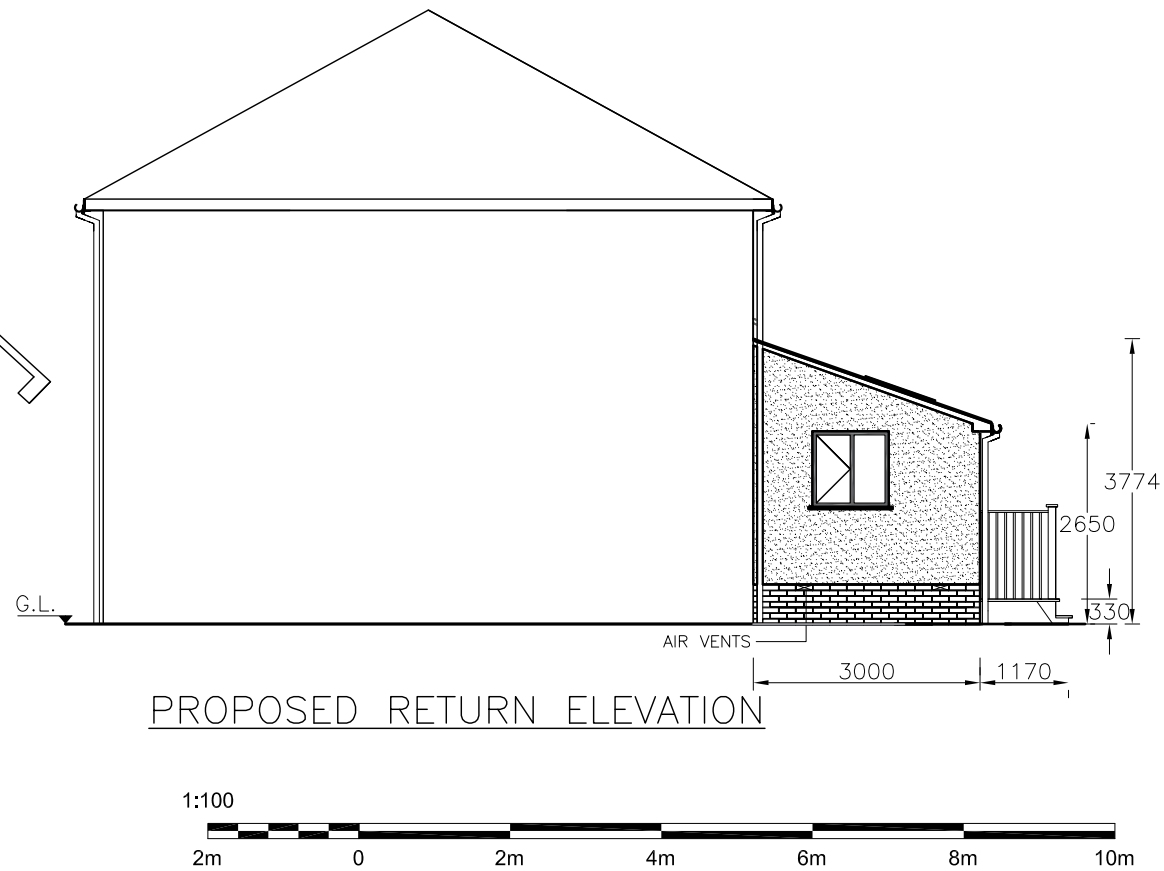
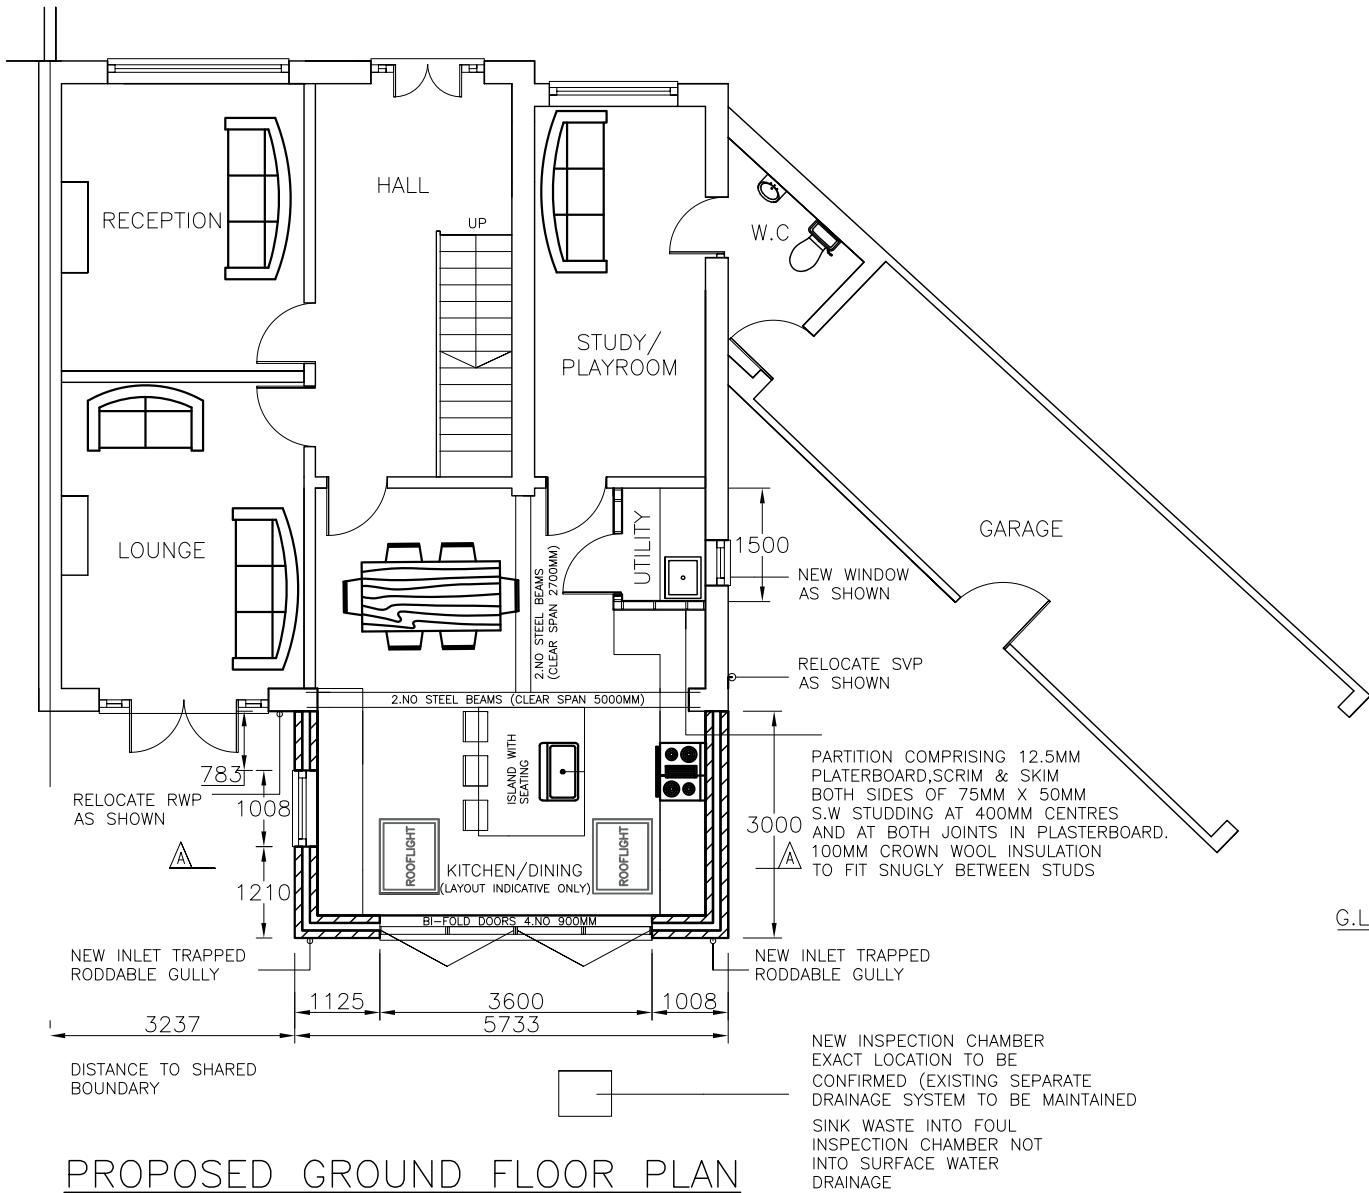


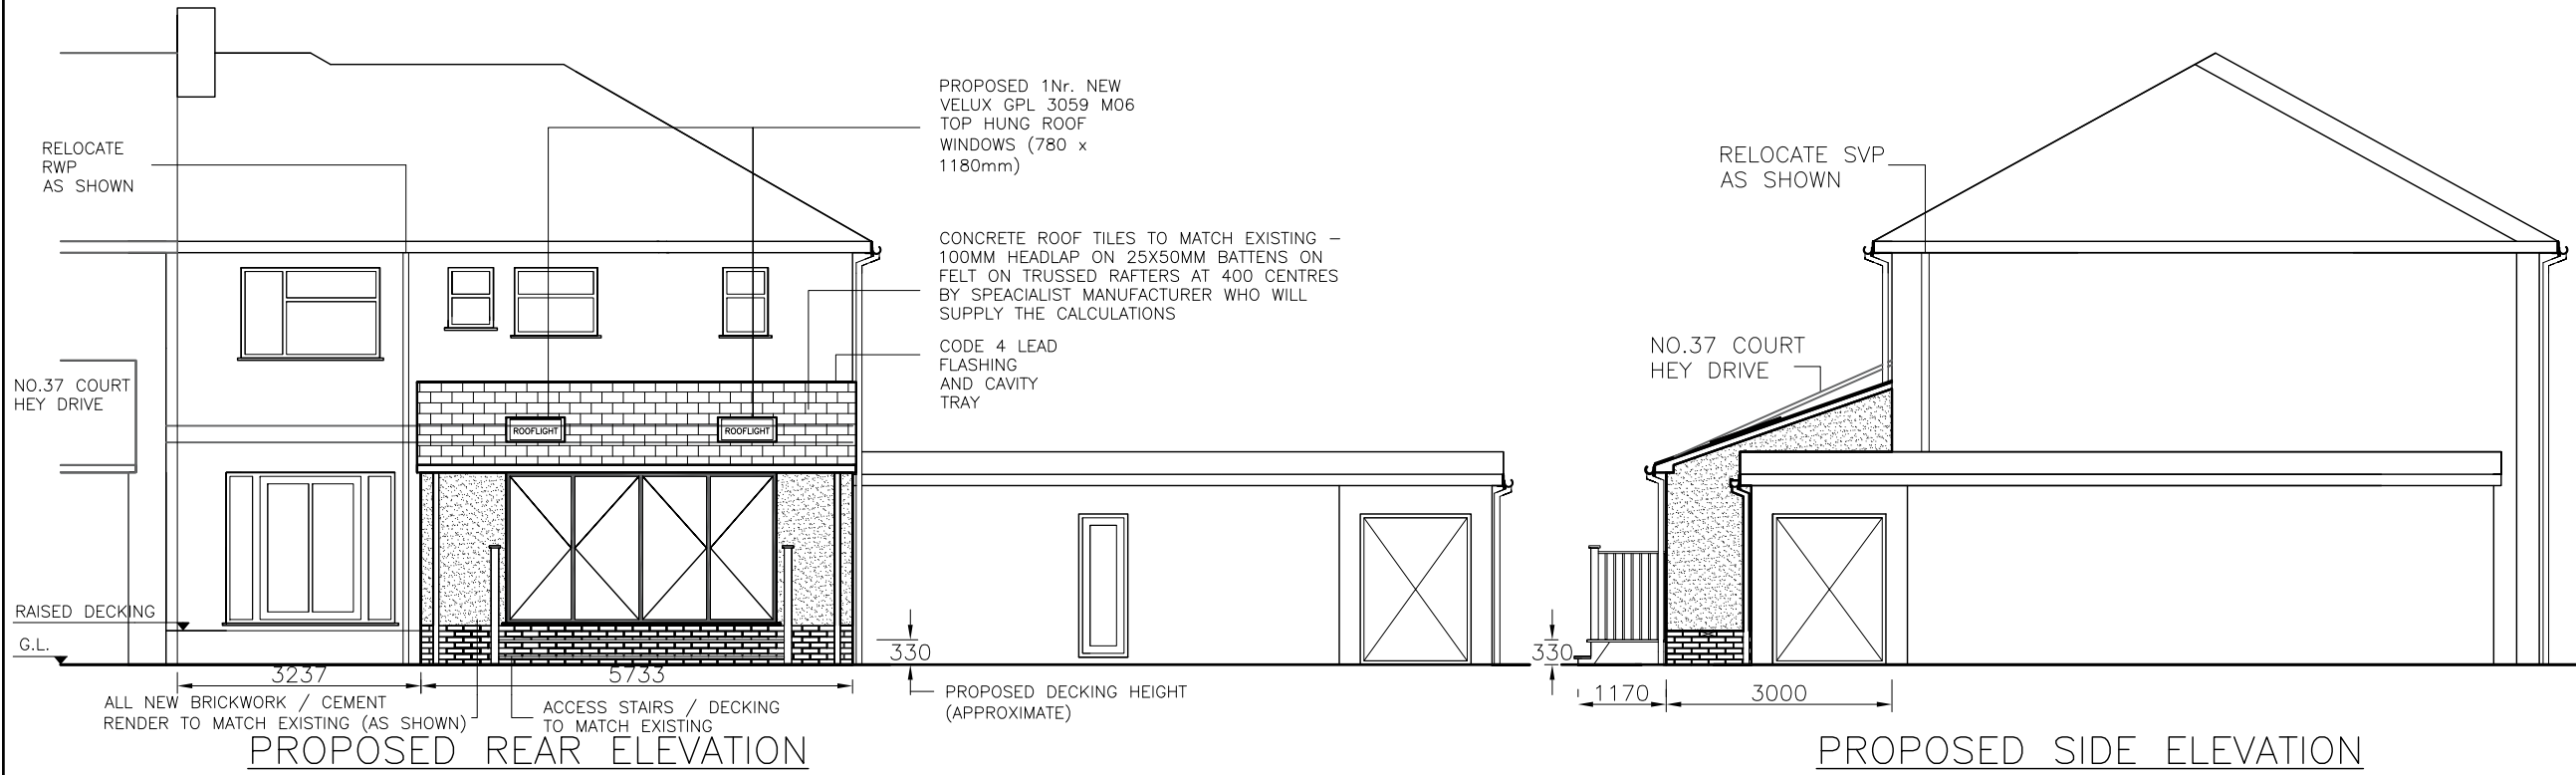

COPYRIGHT:
ALL RIGHTS RESERVED
THIS DRAWING MUST NOT BE REPRODUCED
WITHOUT WRITTEN PERMISSION FROM NORDEN
QUANTITY SURVEYING AND CONSTRUCTION
SERVICES LIMITED.

DO NOT SCALE OFF THIS DRAWING.

ALL DIMENSIONS ARE TO BE CHECKED ON SITE
BY THE CONTRACTOR / SUB-CONTRACTOR.
ANY DISCREPANCIES ARE TO BE REPORTED TO
NORDEN QUANTITY SURVEYING AND
CONSTRUCTION SERVICES LIMITED.

Rev.	Description	Dr'n	Chk	Date
		-	-	-
Norden Quantity Surveying and Construction Services LTD 732 Edenfield Road, Norden, Rochdale, OL12 7PP				
Contract 35 COURT HEY DRIVE, LIVERPOOL, L162NB				
Title PROPOSED SINGLE STOREY REAR EXTENSION AND INTERNAL ALTERATIONS				
Scales 1:100		Sheet Size A3		
Drawn	-	Checked	-	Date 22.07.2021
Drg. No. DWG 3 OF 5		Revision C		