




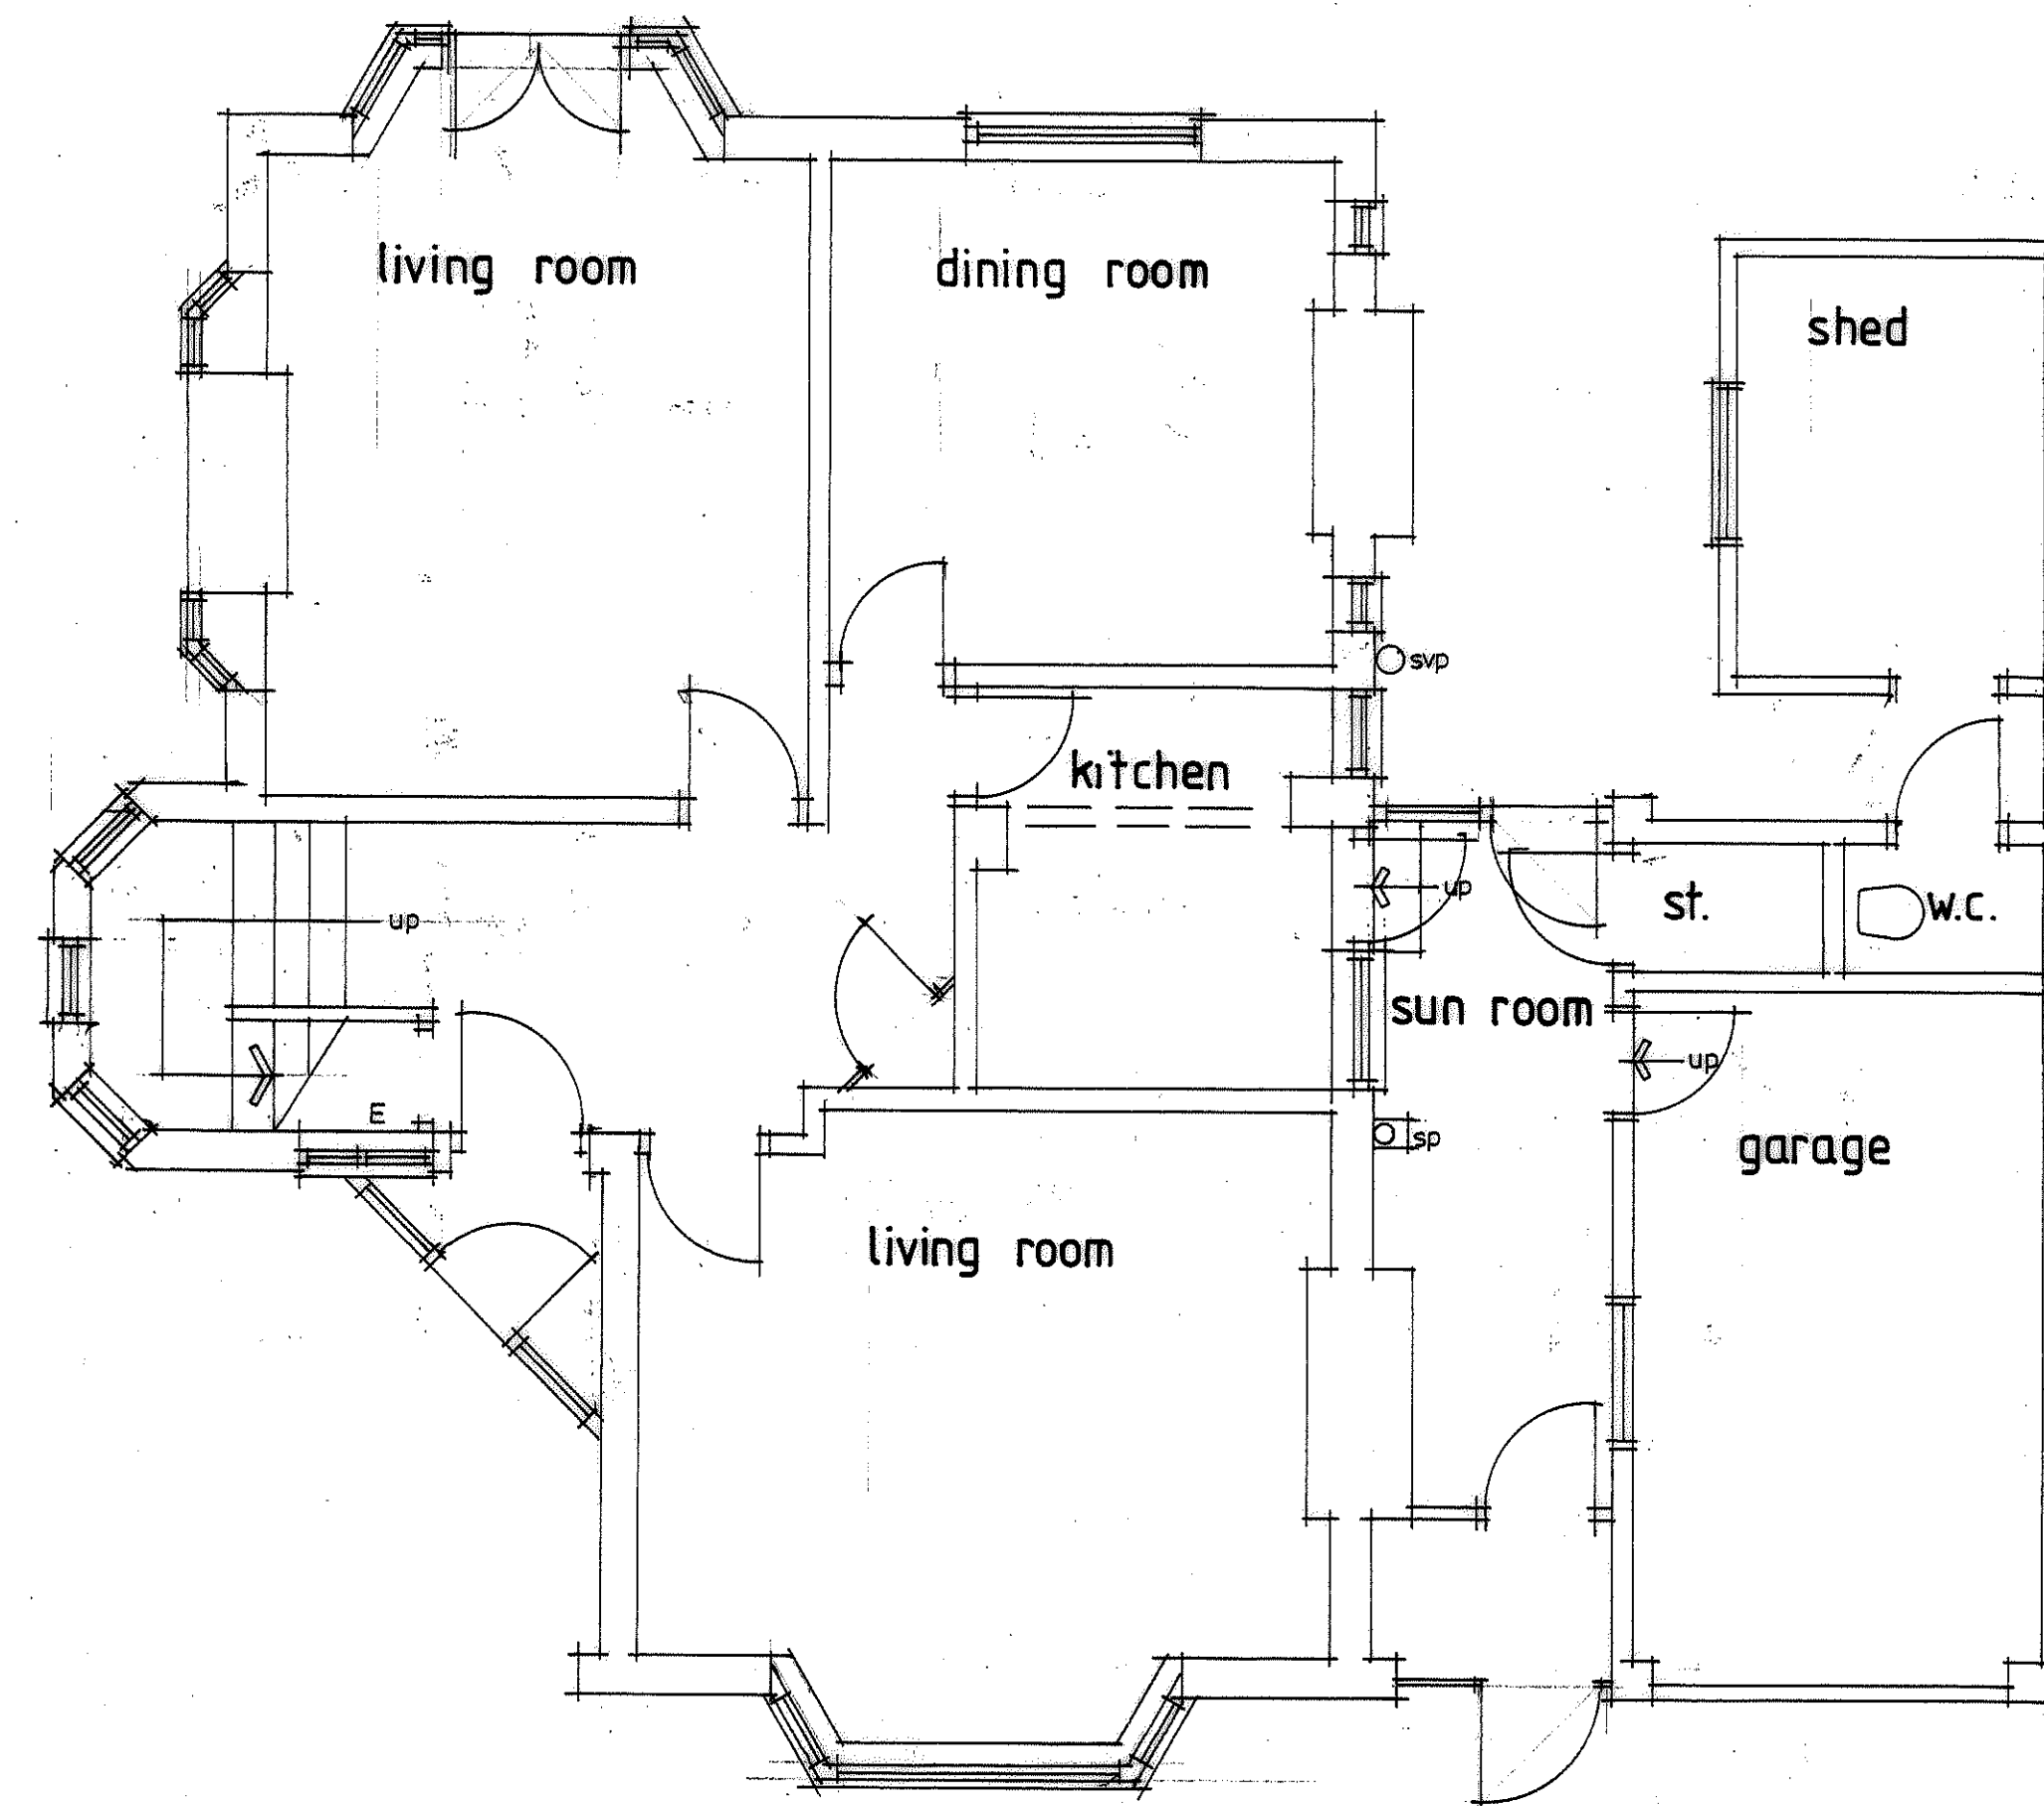

GROUND FLOOR PLAN

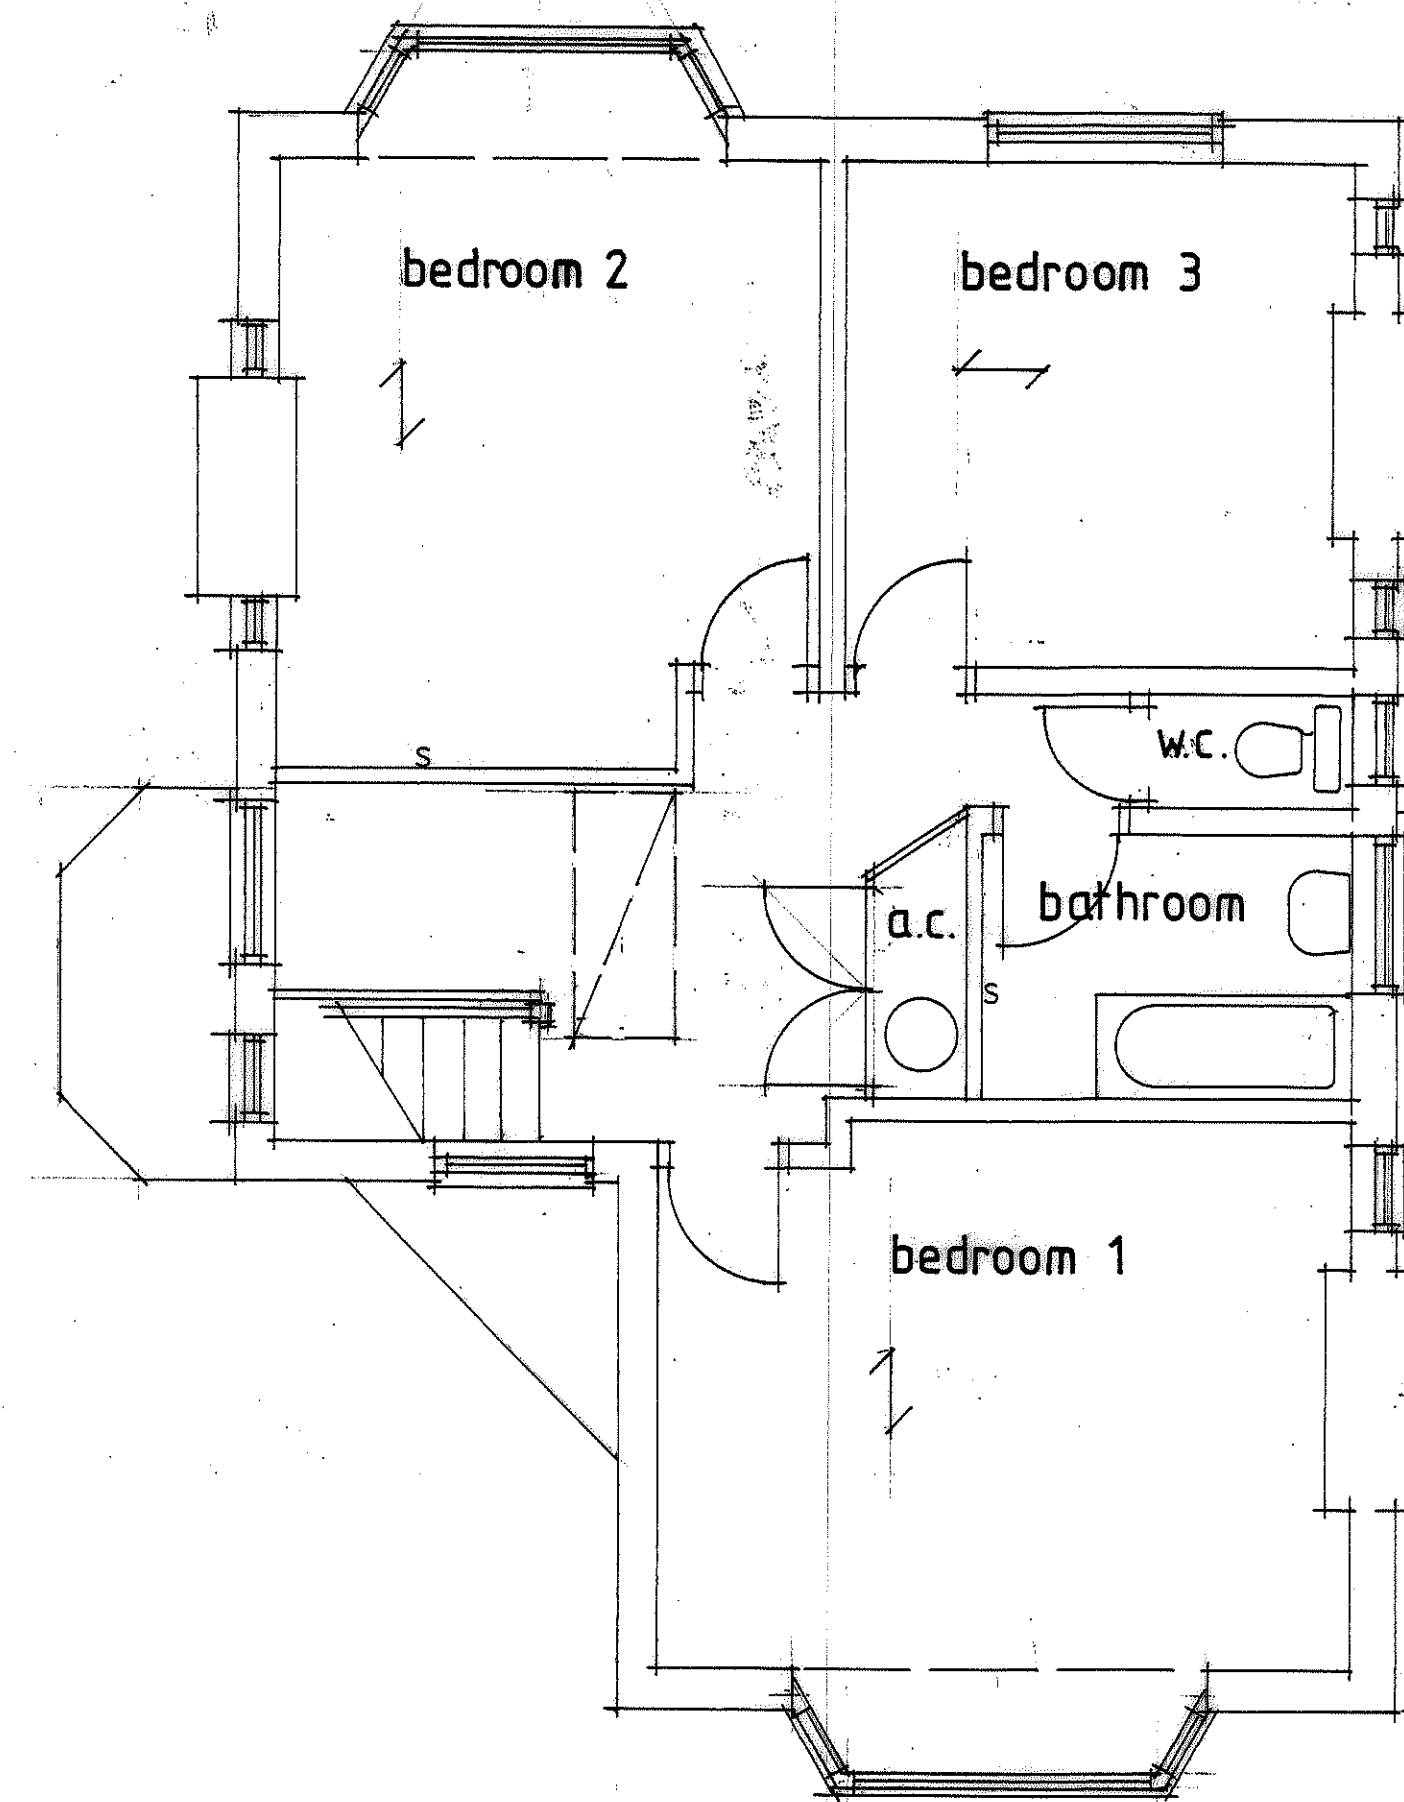

FIRST FLOOR PLAN

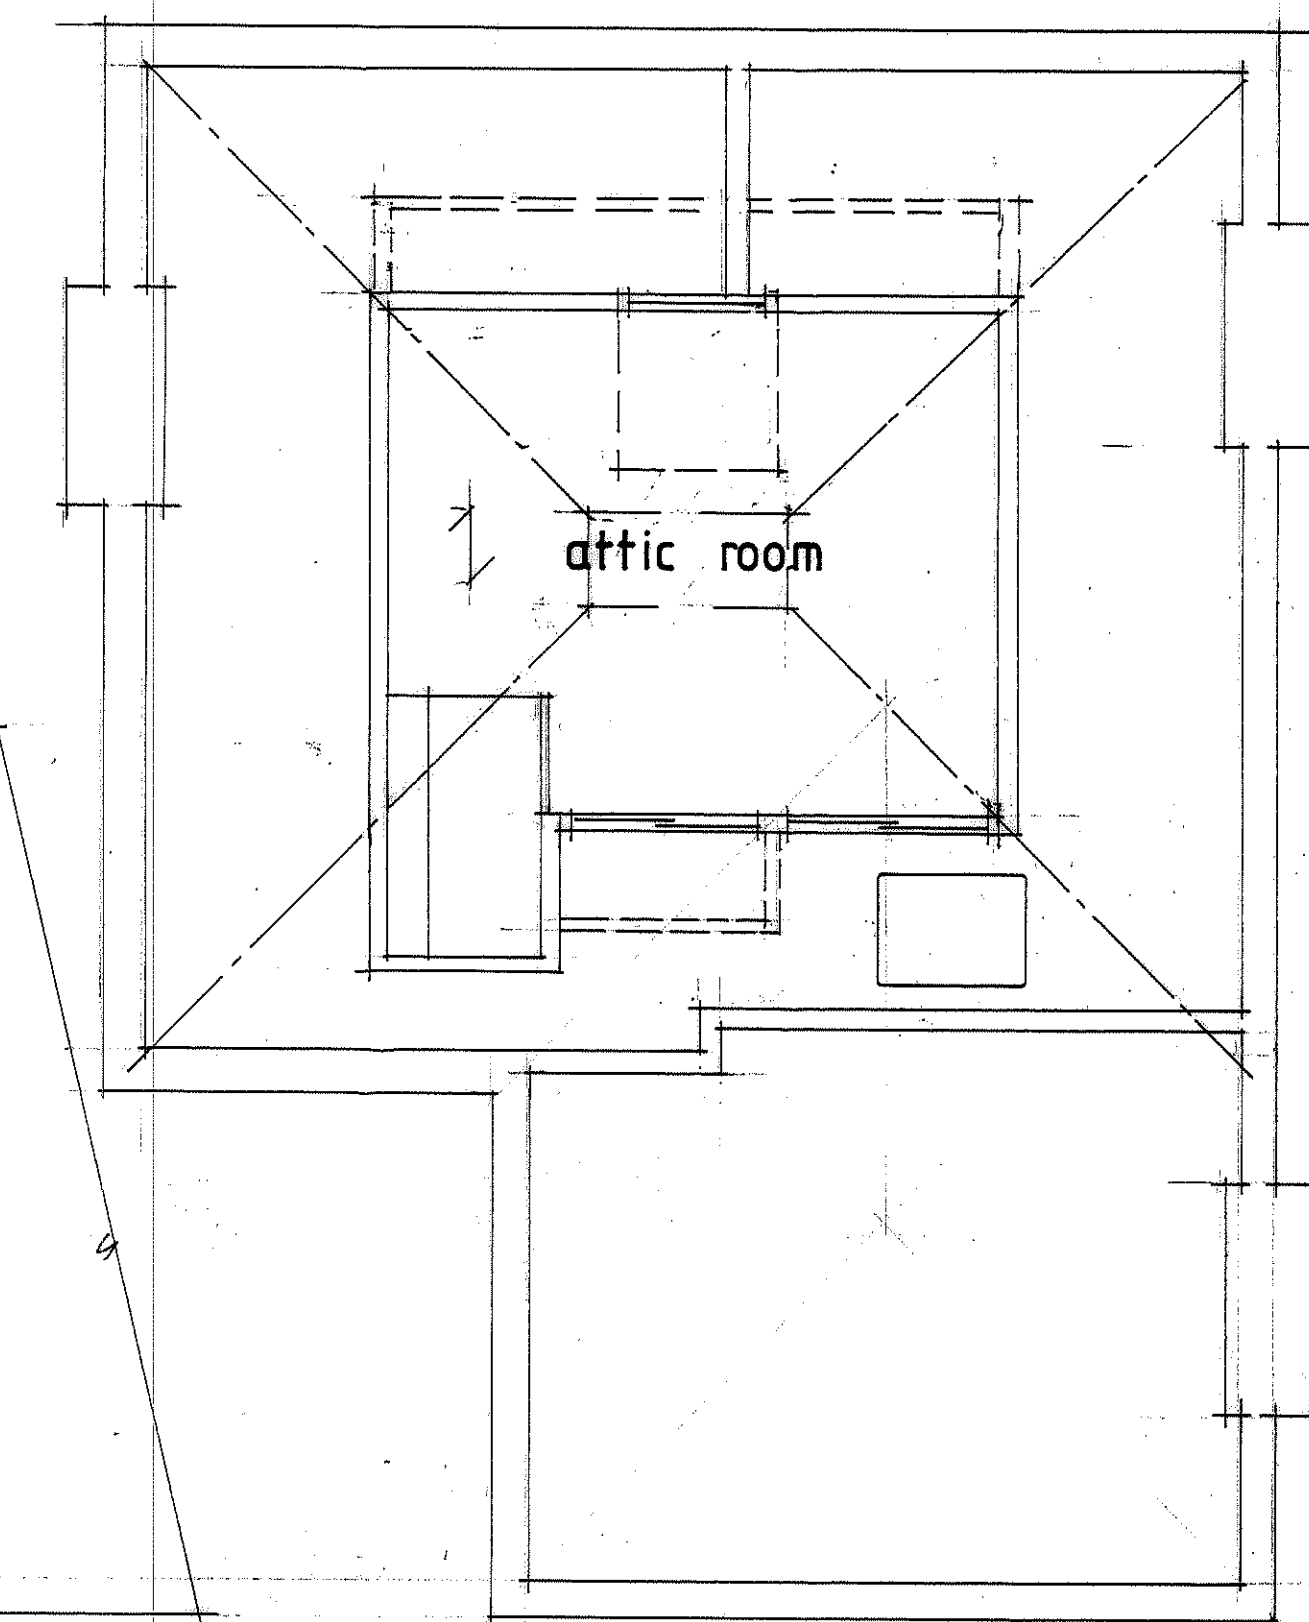

SECOND FLOOR PLAN

EXISTING FLOOR PLANS	
16 ROBY ROAD HUYTON, L36 4HE	
1/50 SCALE	DWG. RR/01

