
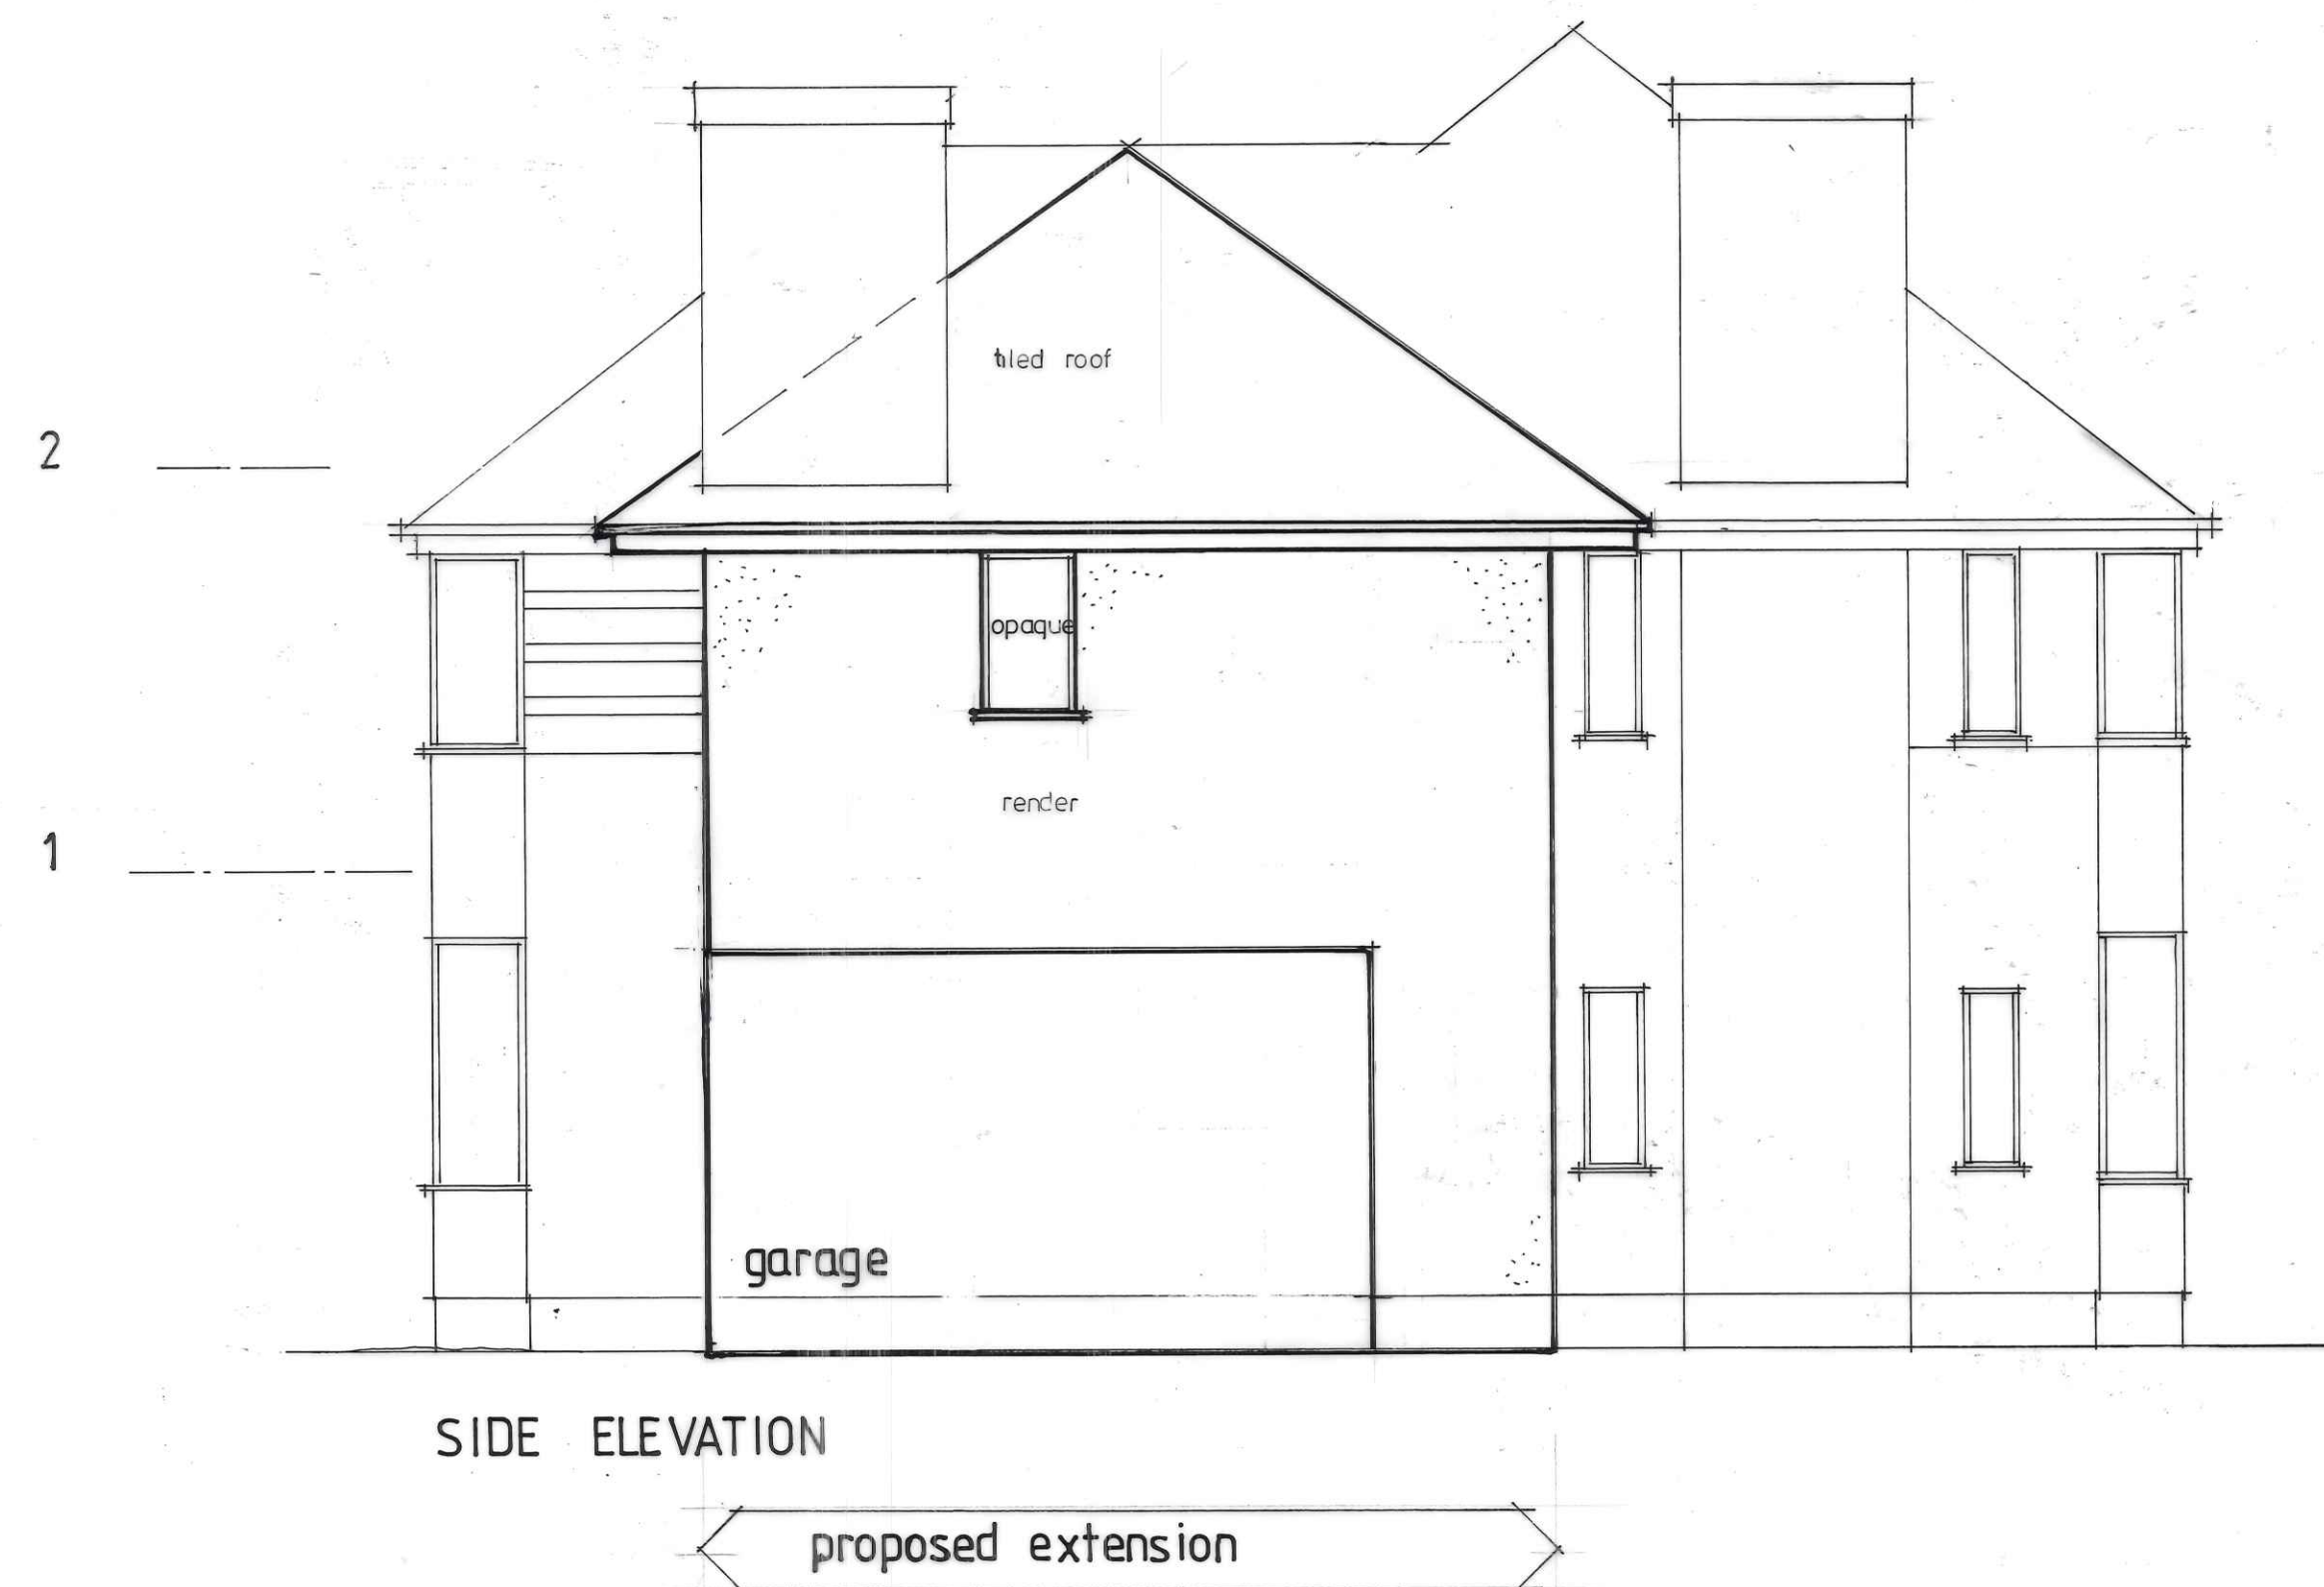
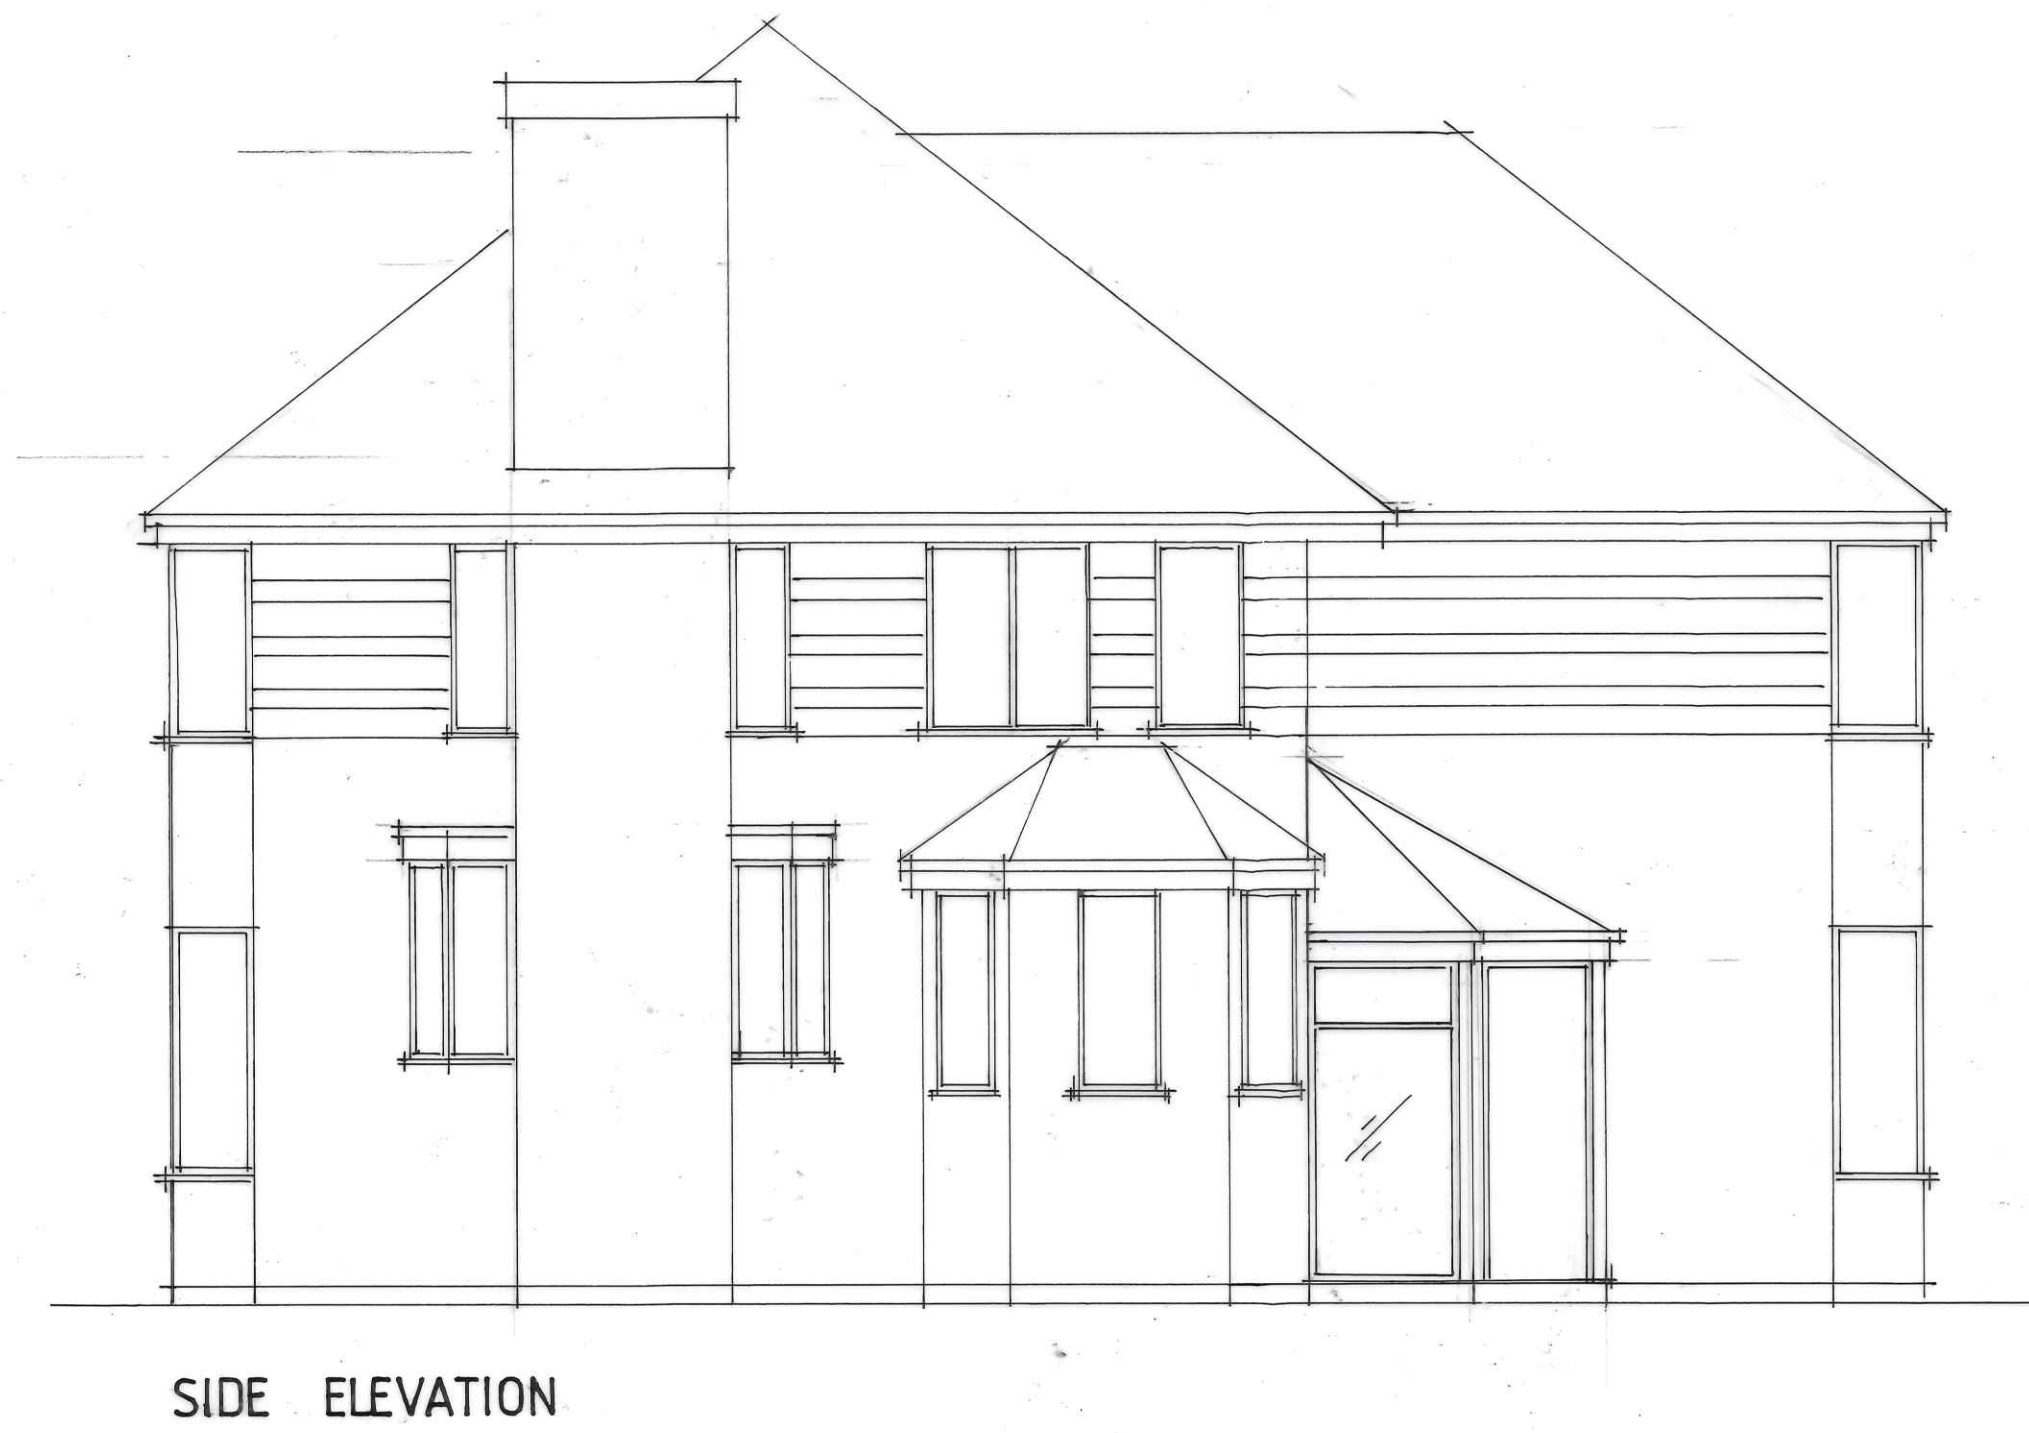


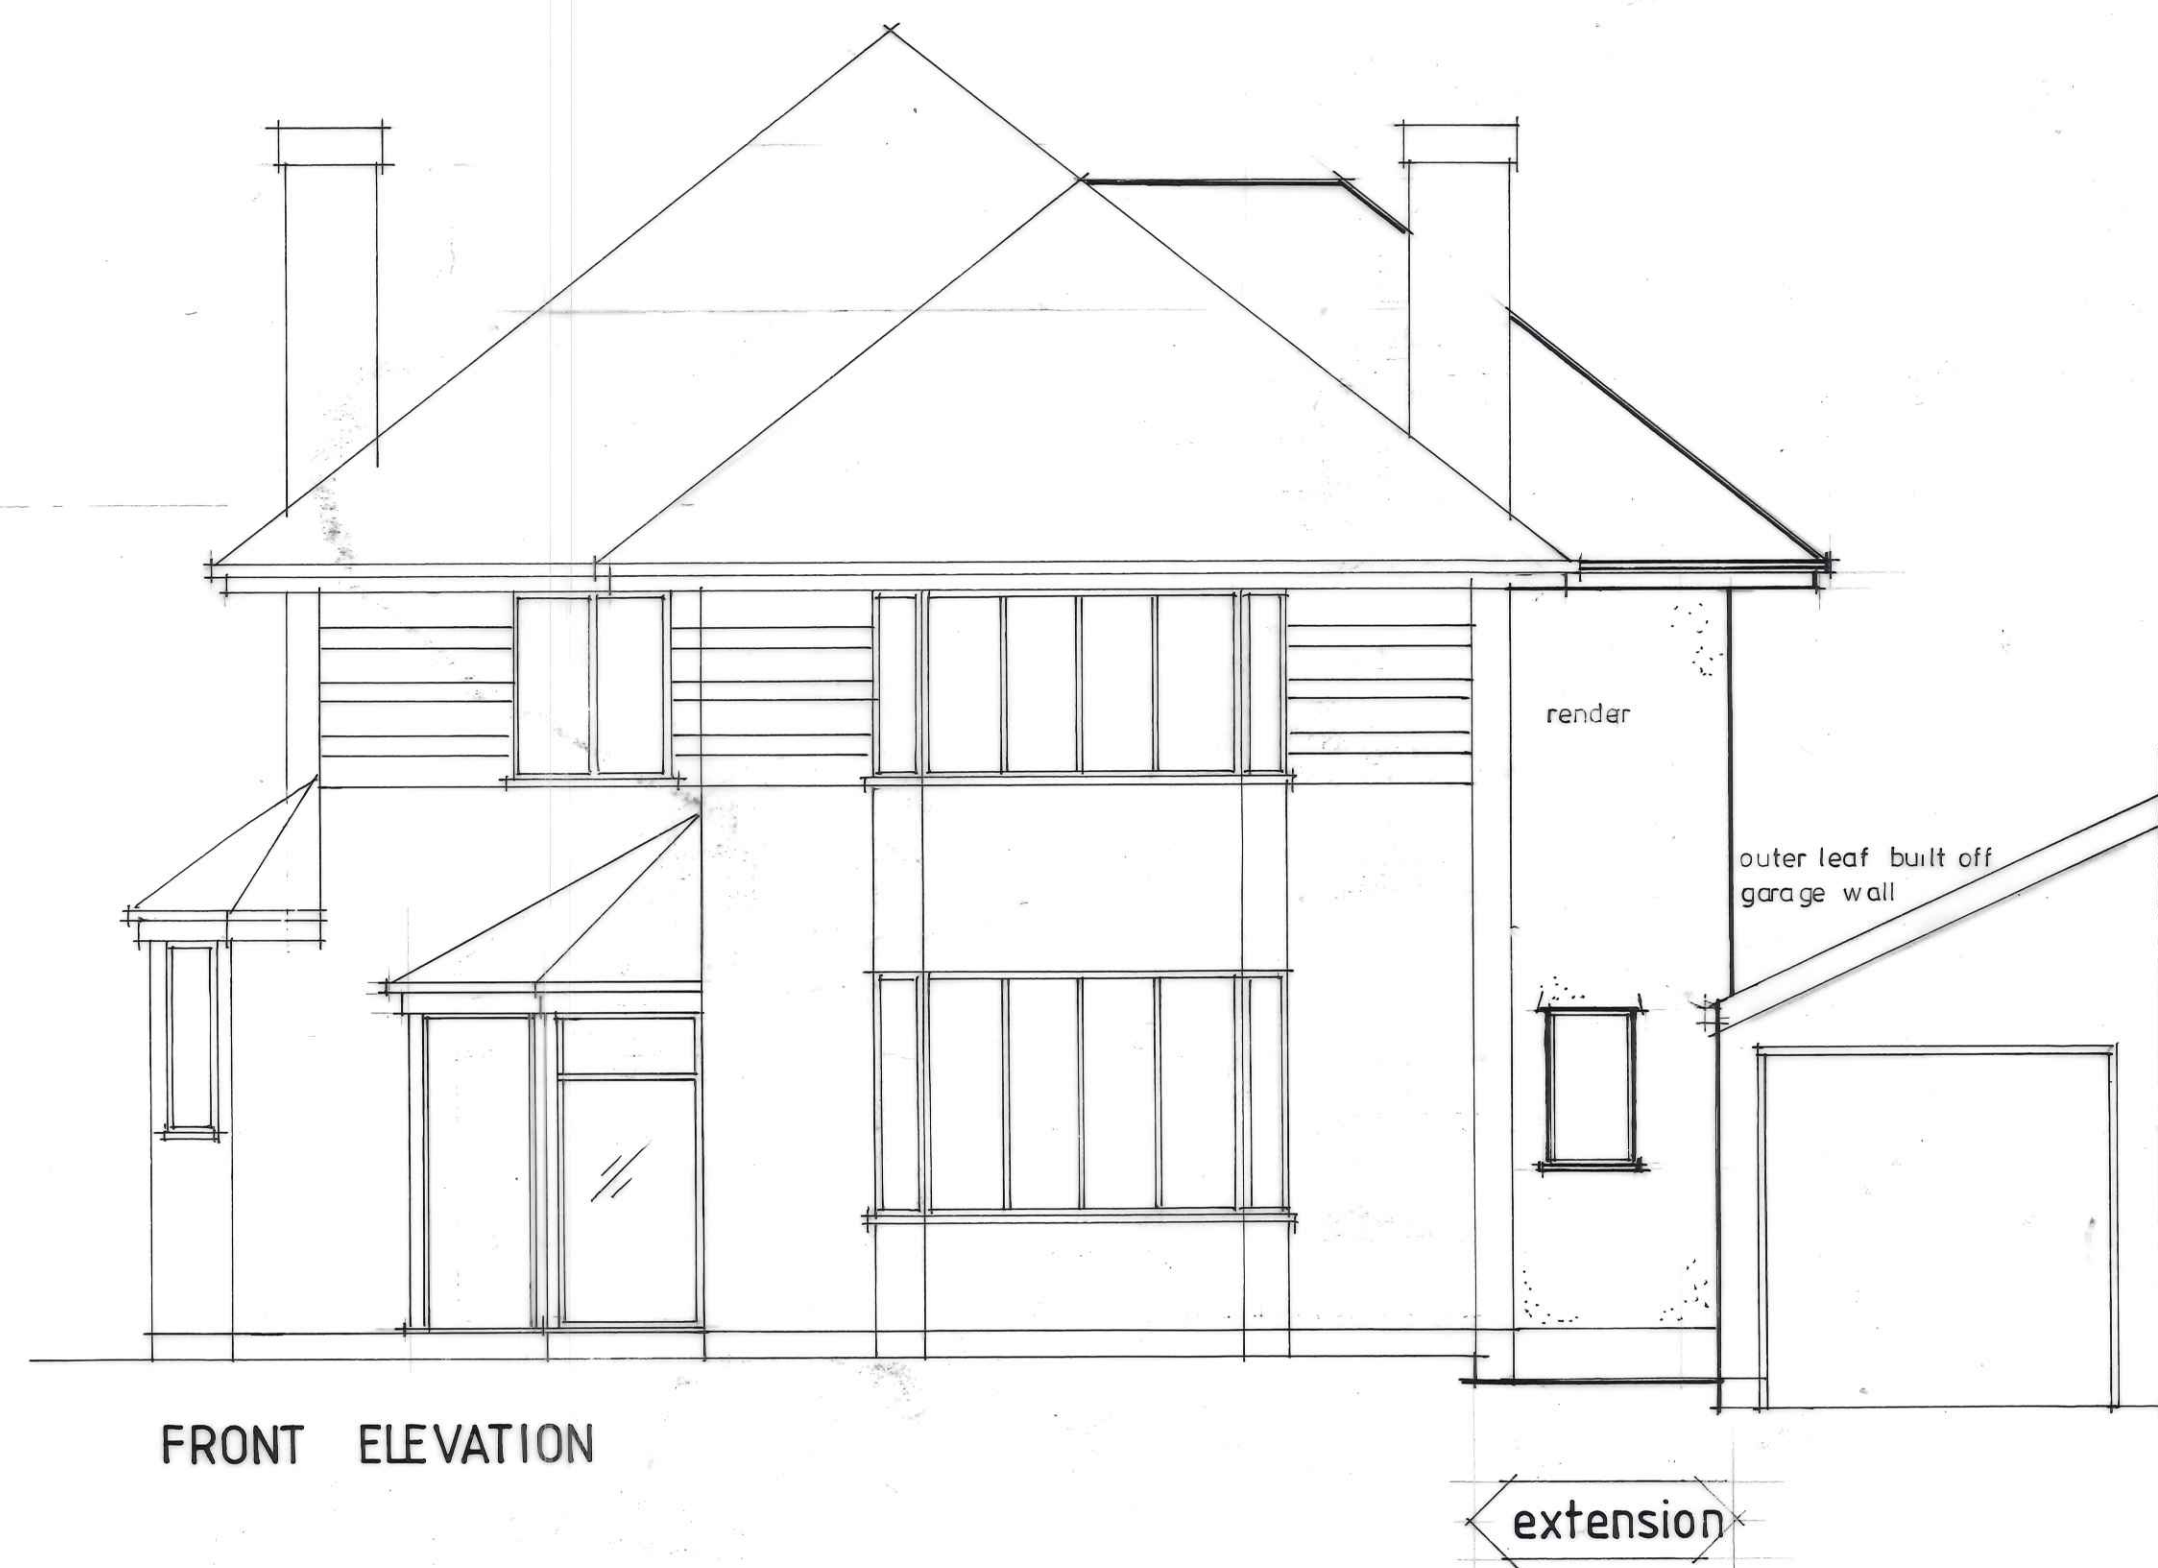

PROPOSED ELEVATIONS	
16 ROBY ROAD HUYTON, L36 4HE	
1/50 SCALE	DWG. RR/04

0 1 2 3 4 5m

REV A: EXTENSION DETAIL ADDED 11 NOV 24