


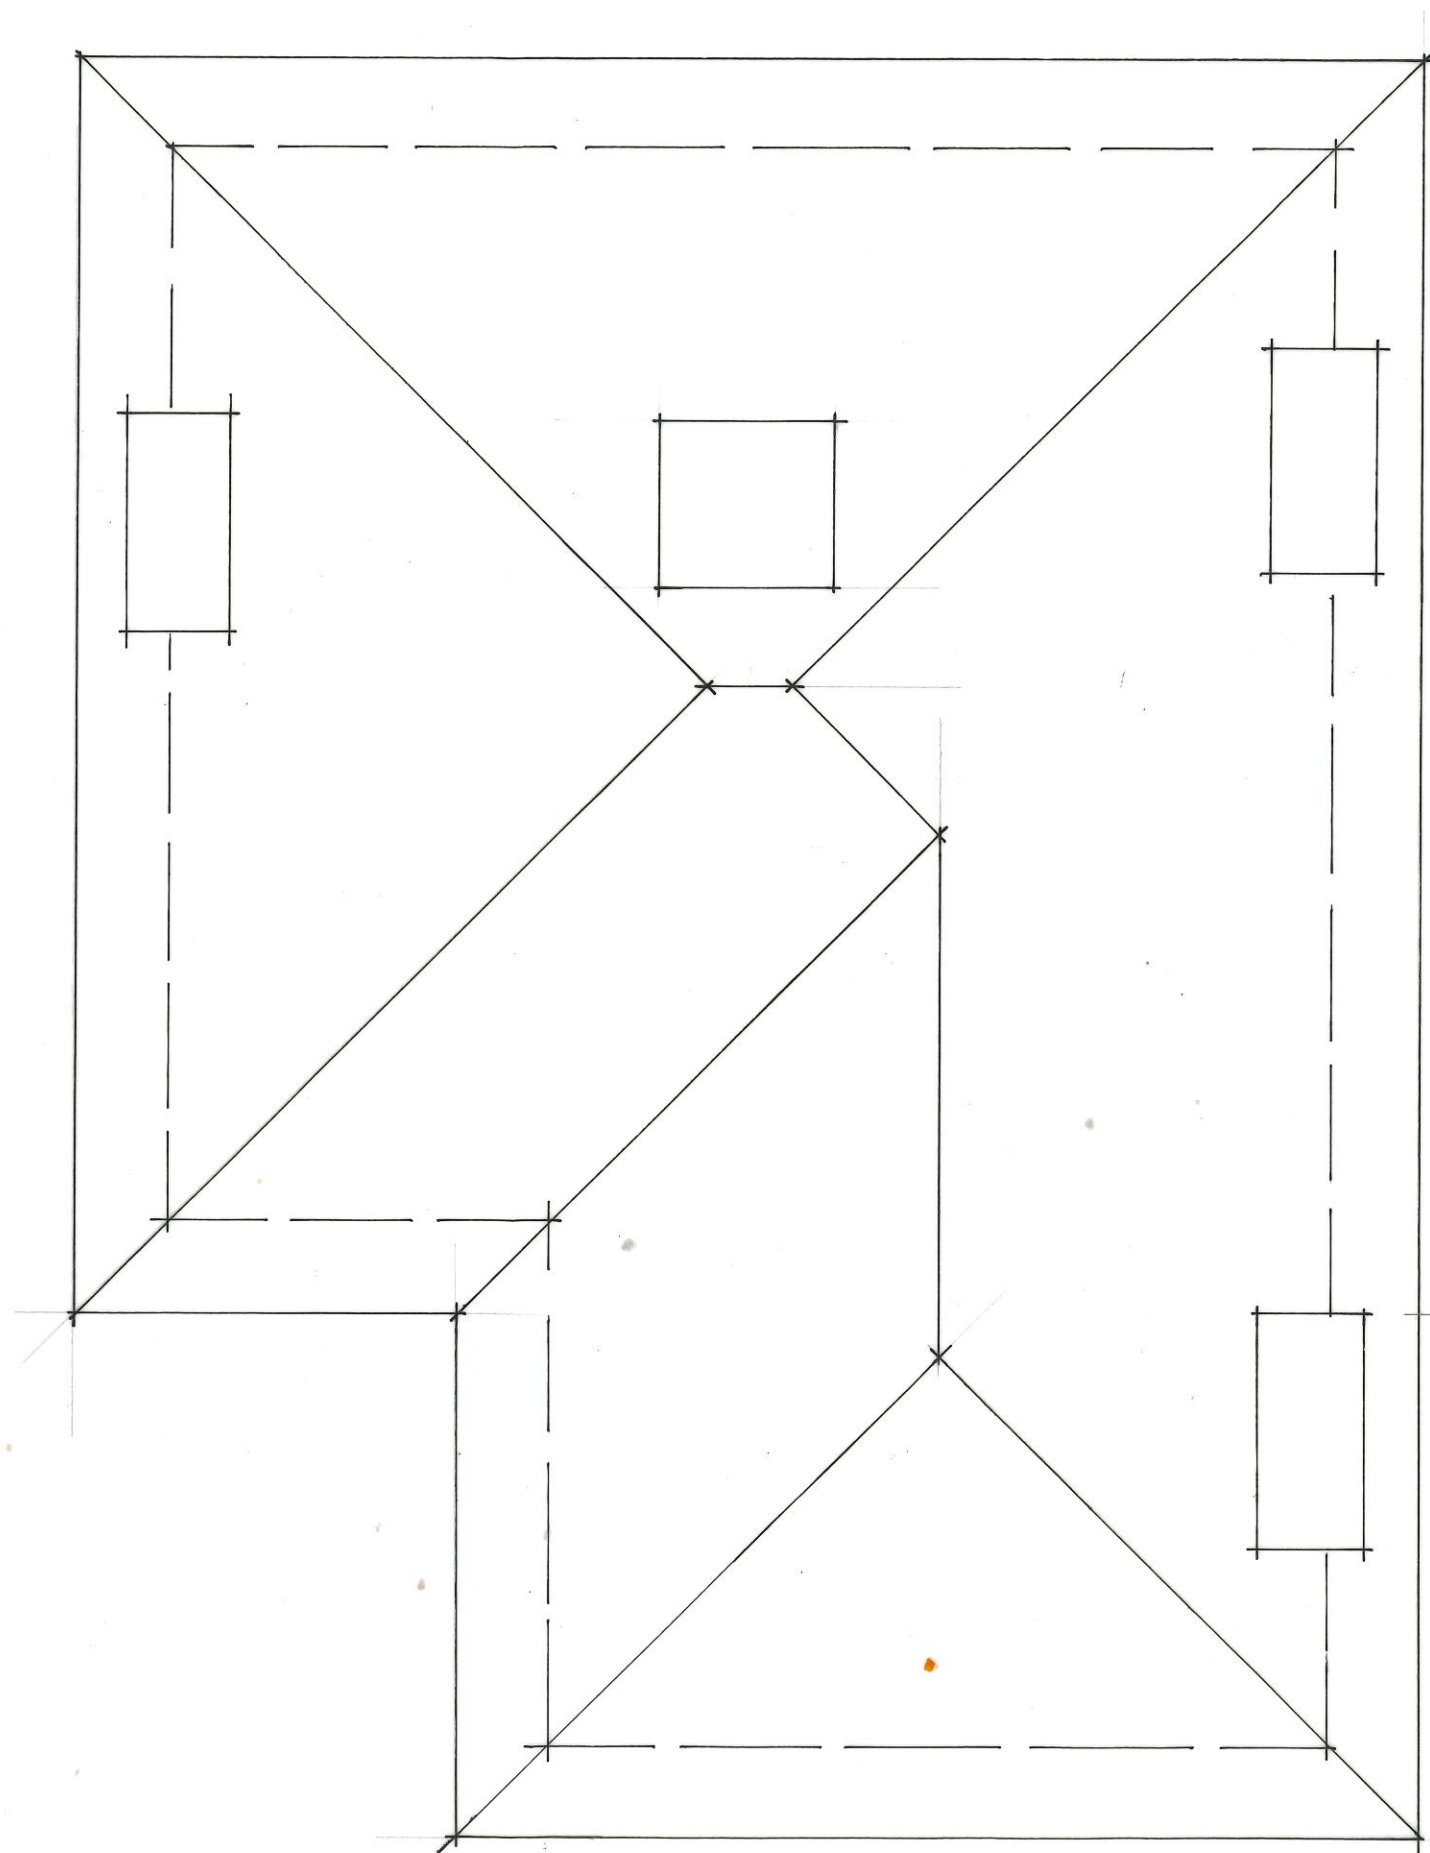

EXISTING ROOF LAYOUT
16 ROBY ROAD
HUYTON, L36 4HE



1/50 SCALE

DWG RR/05