


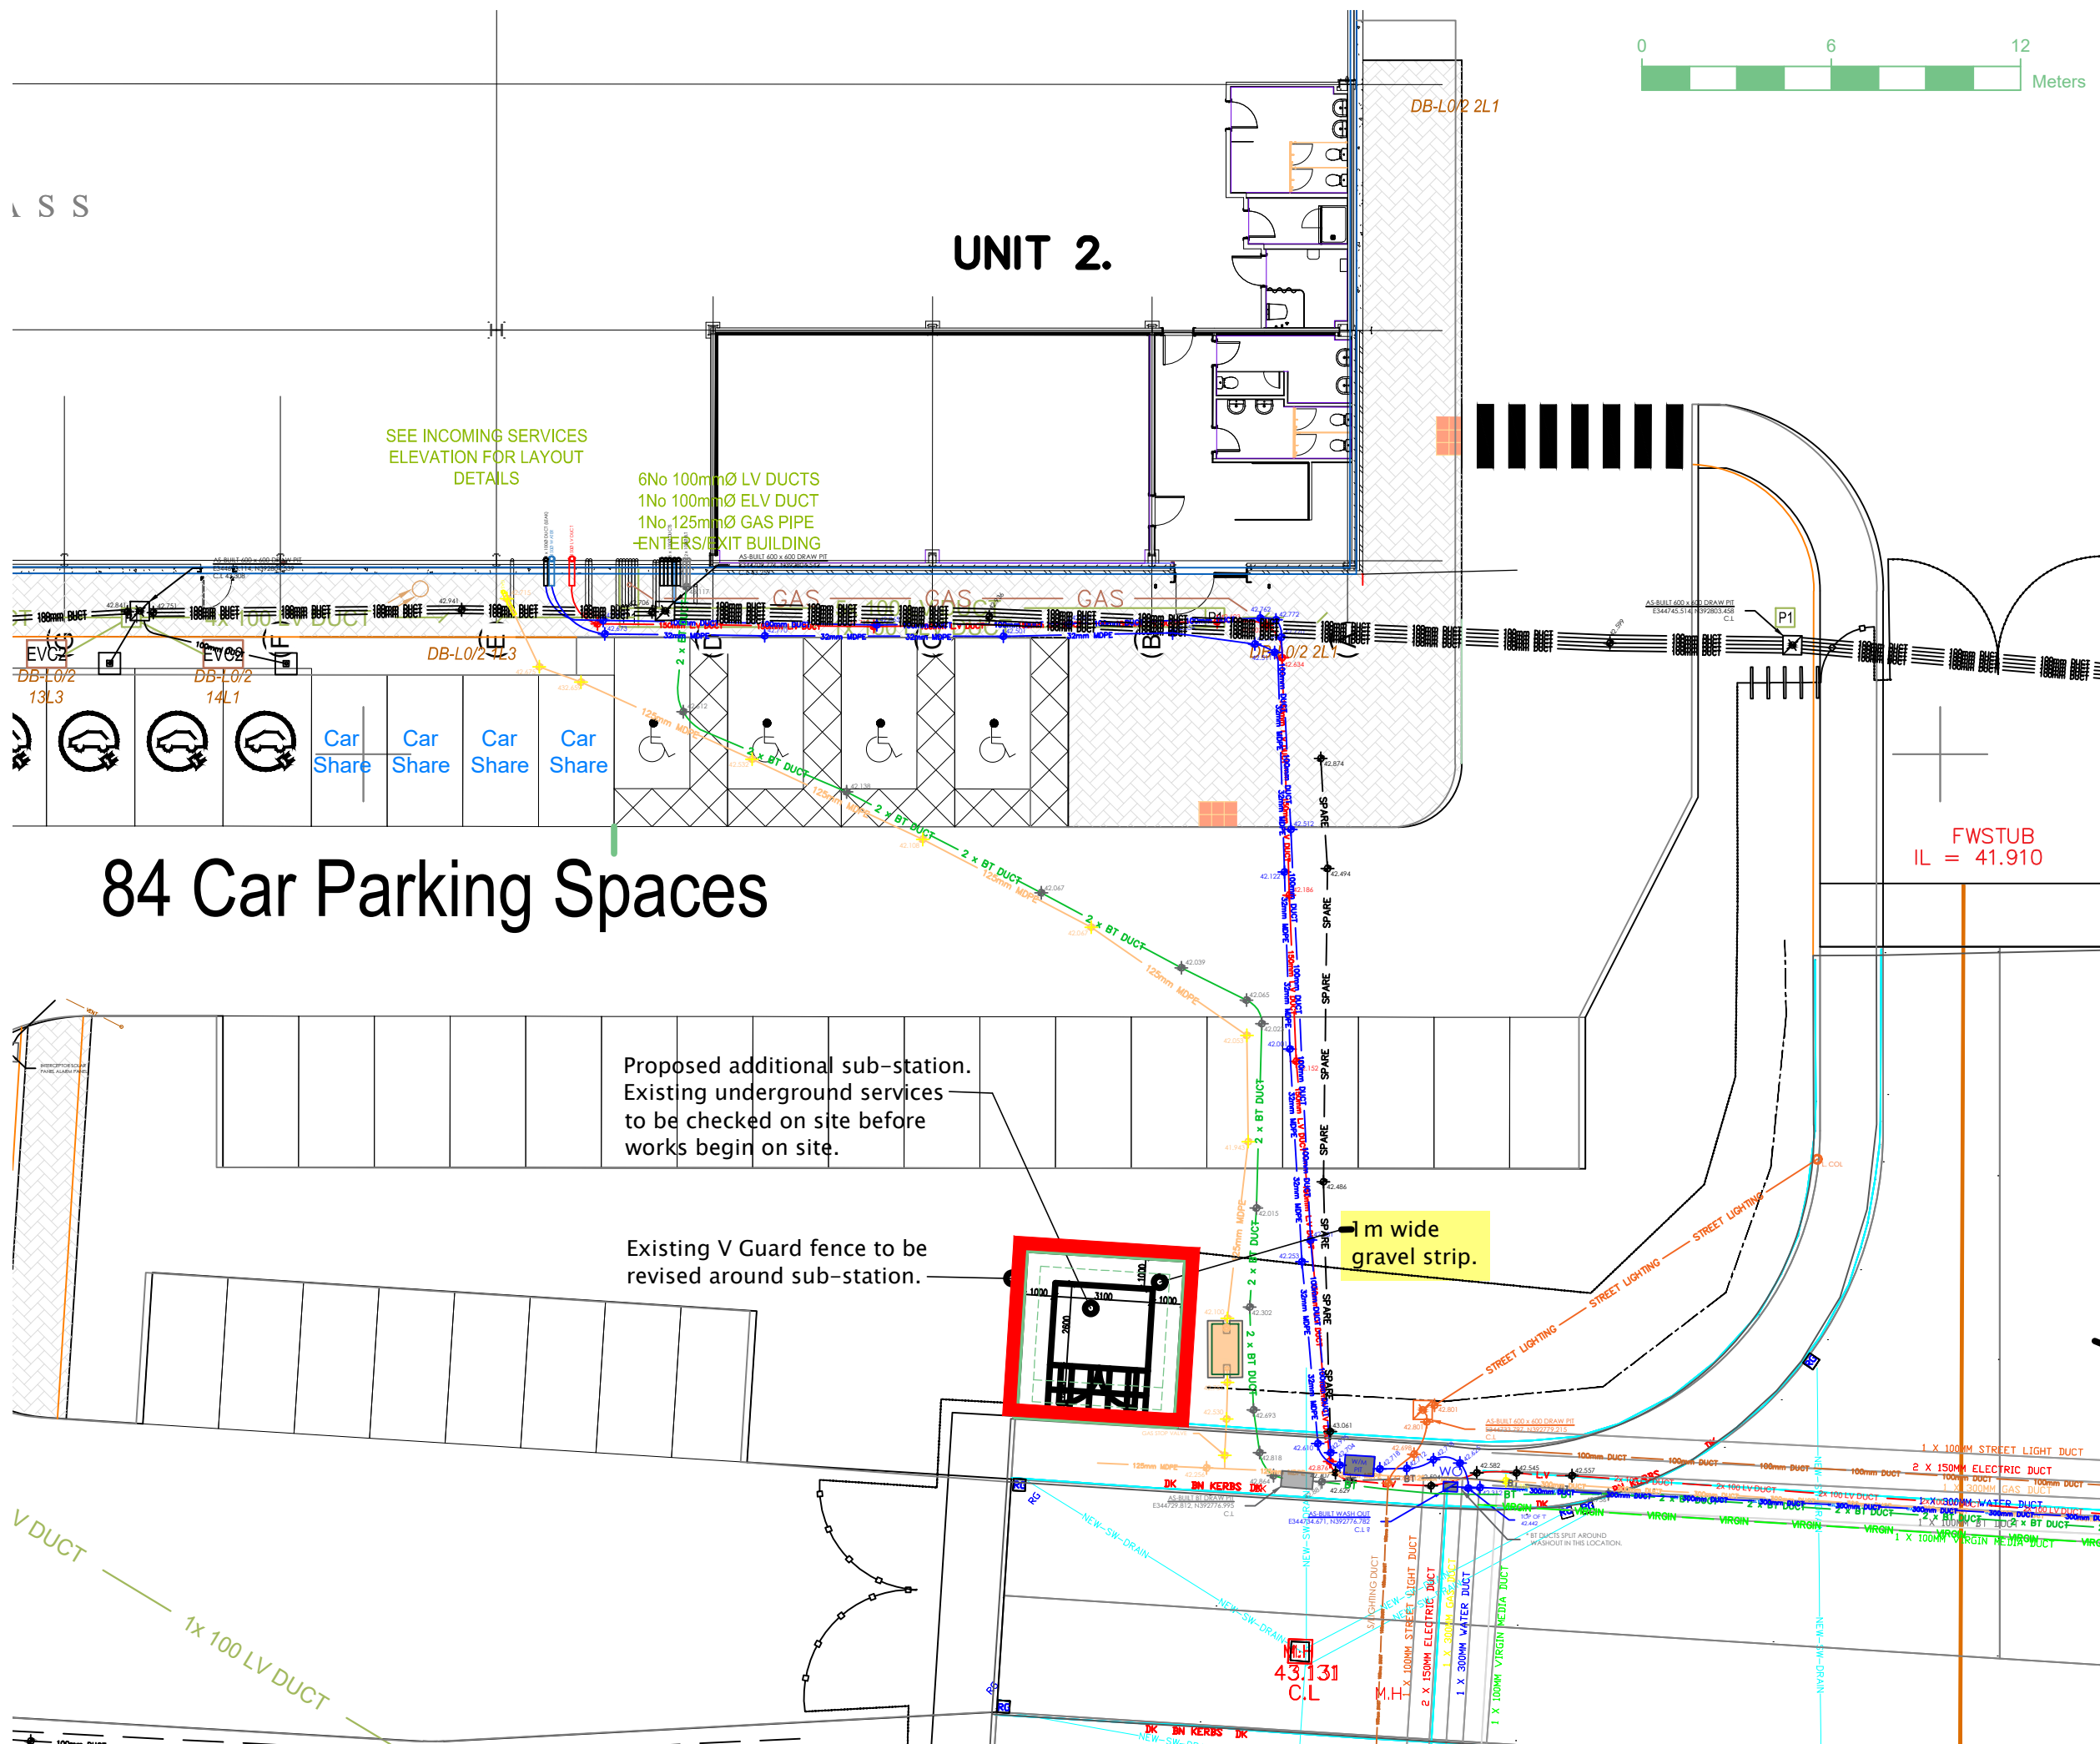

COPYRIGHT RESERVED

Notes

NOTE* The position and depths of all services shown as indicated on this plan are approximate and are intended for guidance only. Locating the apparatus precisely before commencing any excavations or other work in the vicinity is the responsibility of others at that time.

Revisions

Rev	Date	Descriptions
A.	20.3.25.	Proposed Sub-station size revised.
B.	5.9.25	Scale bar added

BUILDING MANAGEMENT SERVICES LTD

Huddersfield Road
Elland, West Yorkshire
HX5 9BW
TELEPHONE : ELLAND (01422) 371616
FAX No : (01422) 376717
Email mail@bms-ltd.freeserve.co.uk

Building
Management
Services

Client

Commercial Development Projects Ltd

Project

Proposed industrial development
Knowsley Lane,
Knowsley.

Sheet

Unit 2 - proposed additional sub-station

Drawn DCH Date 6/3/25

Scales 1:200 @ A3

Drawing No M3167-118 Rev B