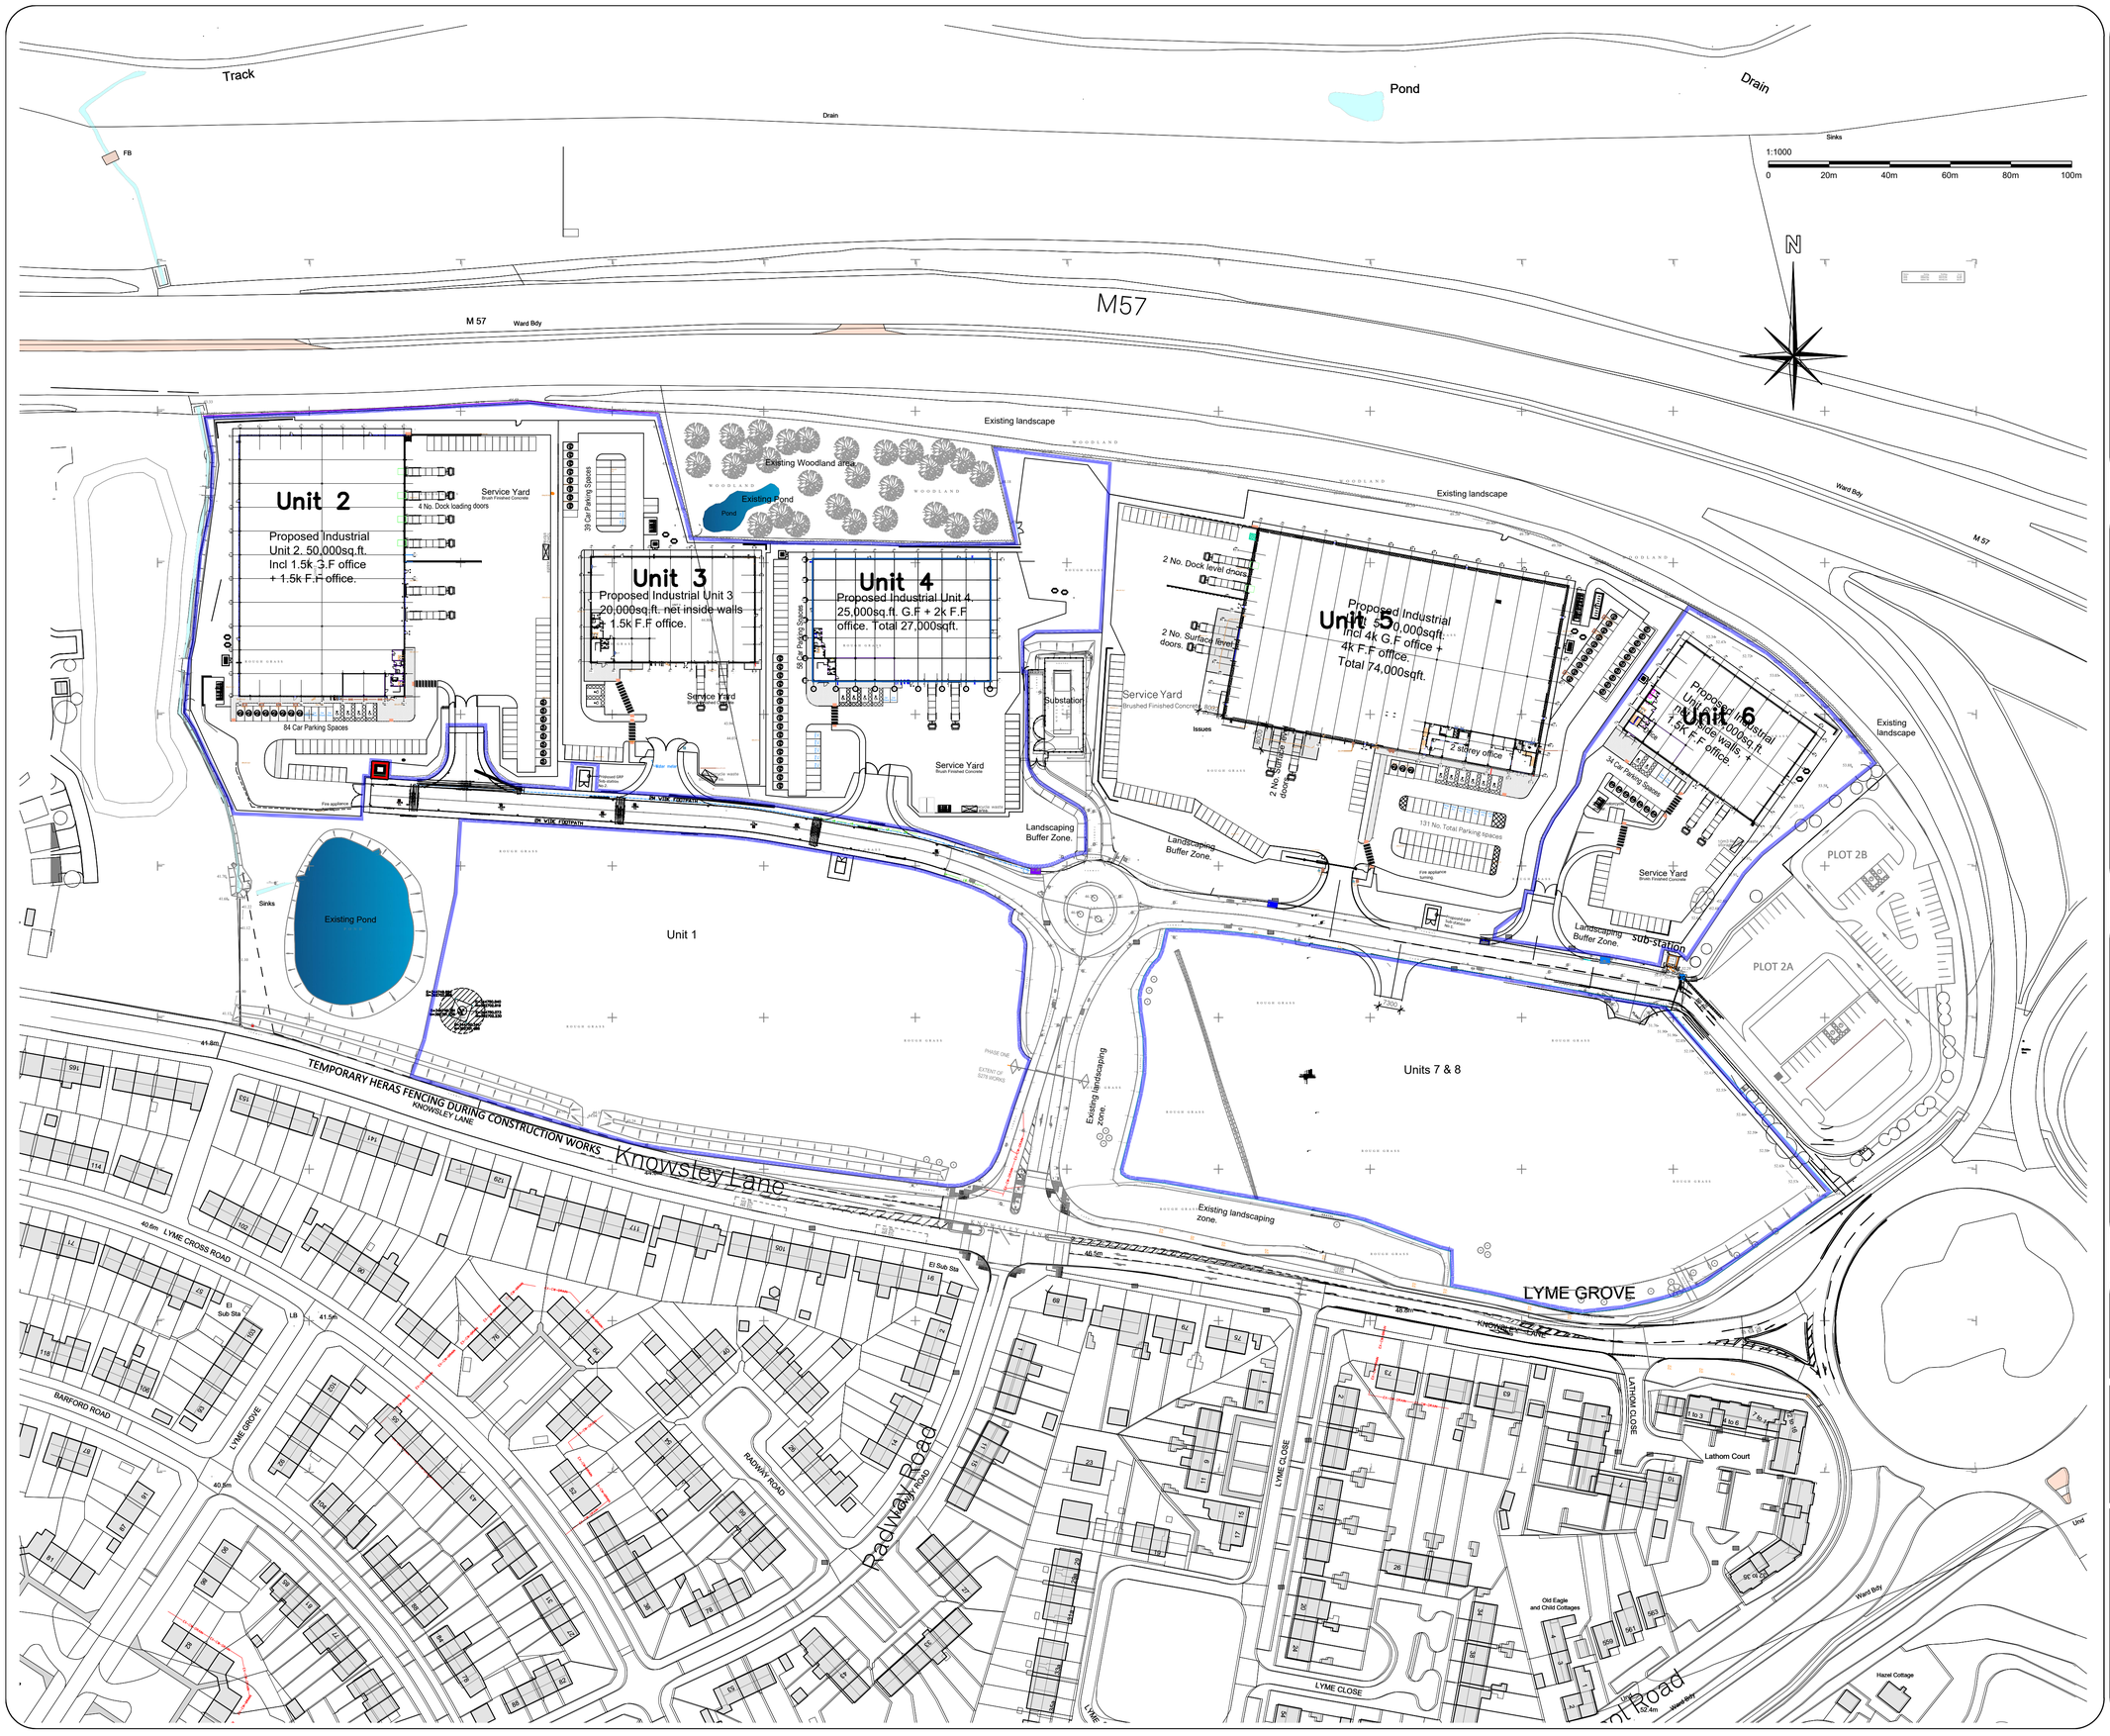


COPYRIGHT RESERVED

Notes

Revisions

Rev	Date	Description
Rev A	20.3.25	Proposed sub-station size revised
Rev B	5.9.25	Scale bar and blue lines added

BUILDING MANAGEMENT SERVICES LTD

Huddersfield Road
Elland, West Yorkshire
HX5 9BW
TELEPHONE : ELLAND (01422) 371616
FAX No : (01422) 376717
email : mail@bmselland.com

Building Management Services

Client

Commercial Development Projects Limited

Project

Proposed Industrial Development,
Knowsley Lane,
Knowsley

Sheet

Site Location Plan

Drawn	Date 21.08.25
Scale 1:1000@A1	
Status	
Drawing No. M3167–119	Revision Rev B