

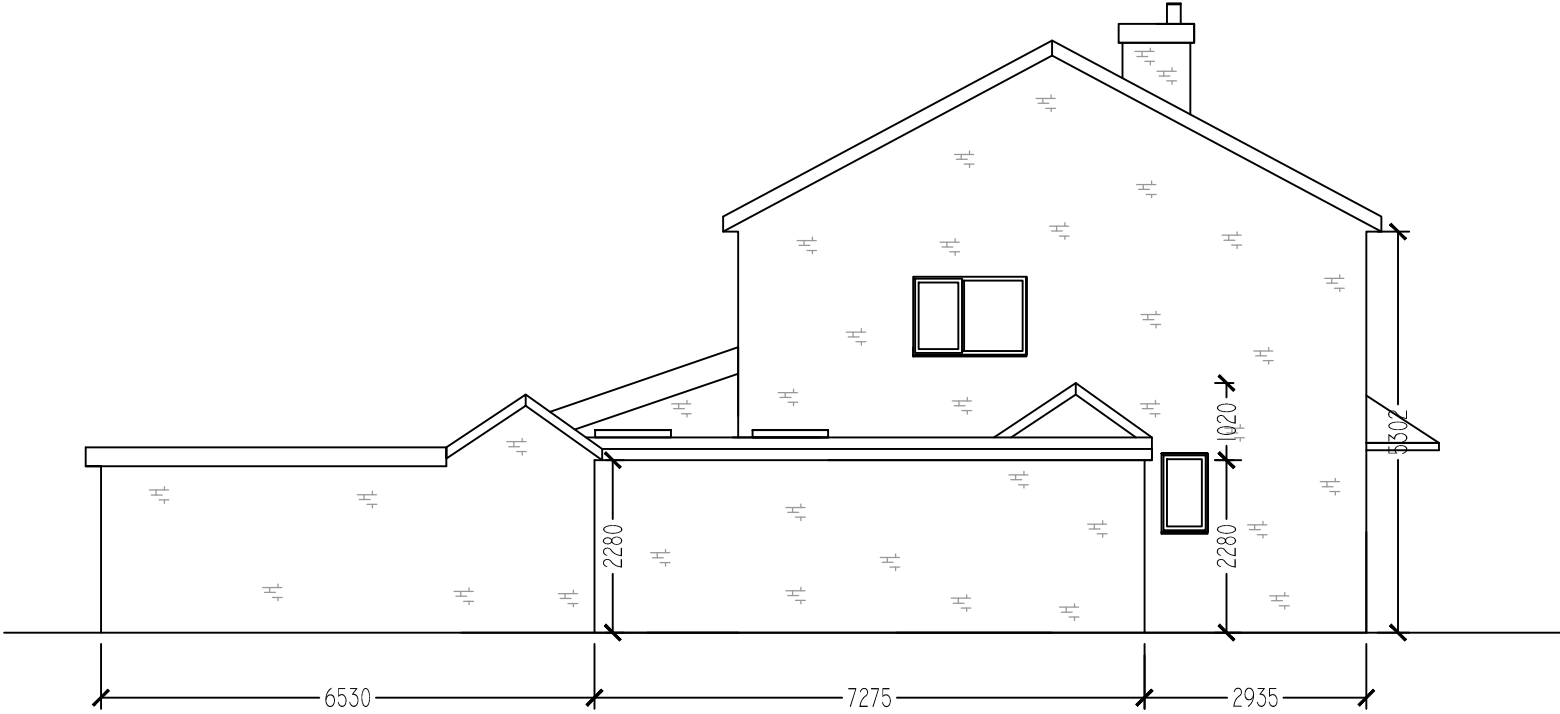


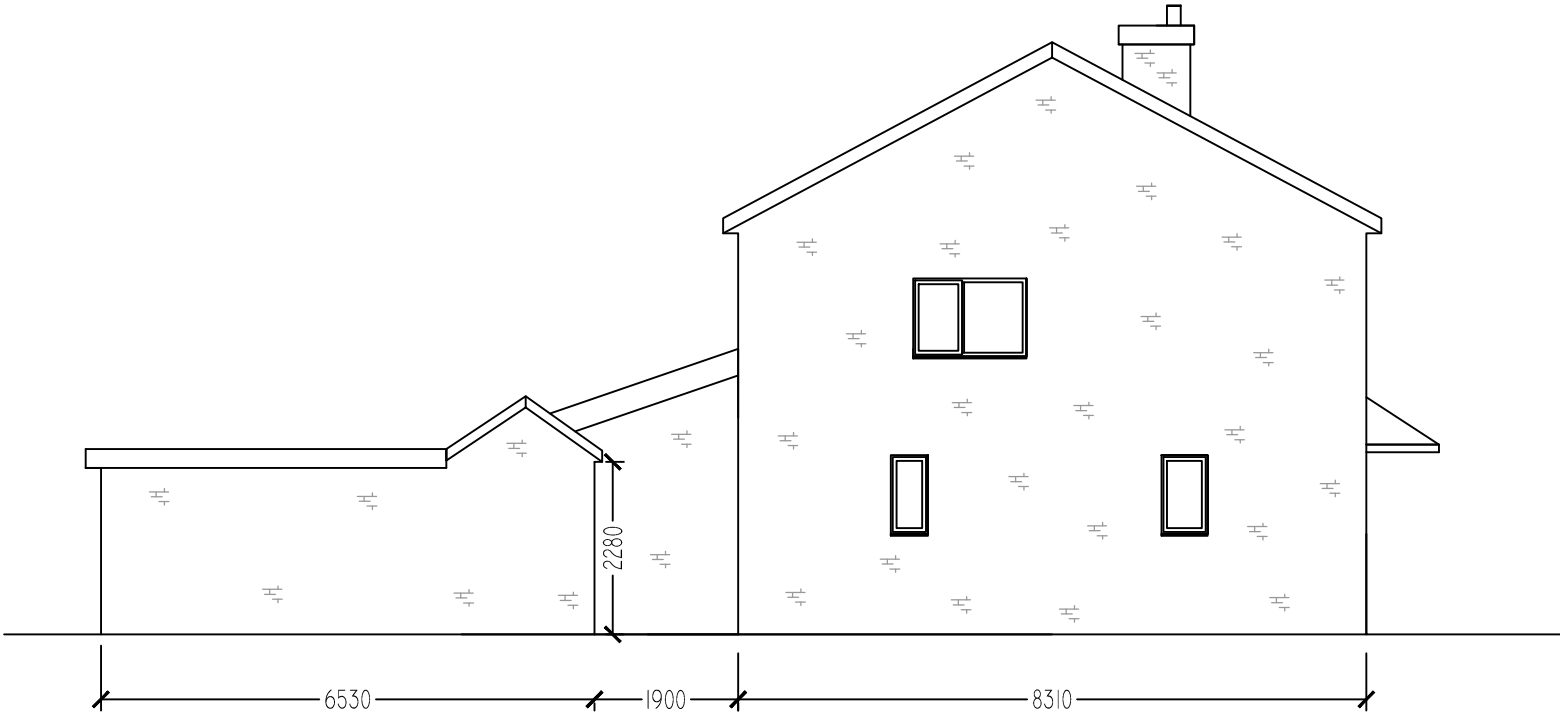

Proposed Left (SW) Elevation

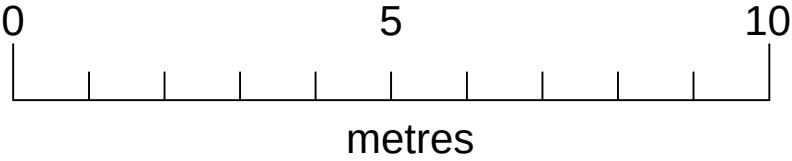

Existing Left (SW) Elevation

Client: Mr Phil McAdam	
44, Halsnead Avenue, Whiston, Prescot, L35 3SD	
Existing and Proposed SW Elevations	
Scale: 1:100 on A3	Ref: EP SW 01 Rev 01
GBS Design Services Ltd.	Tel: 07981 638 510
Copyright GBS Design Services 2025	E: glawrencebrown@aol.com
16 May 2025	Geoff Brown MCIAT