


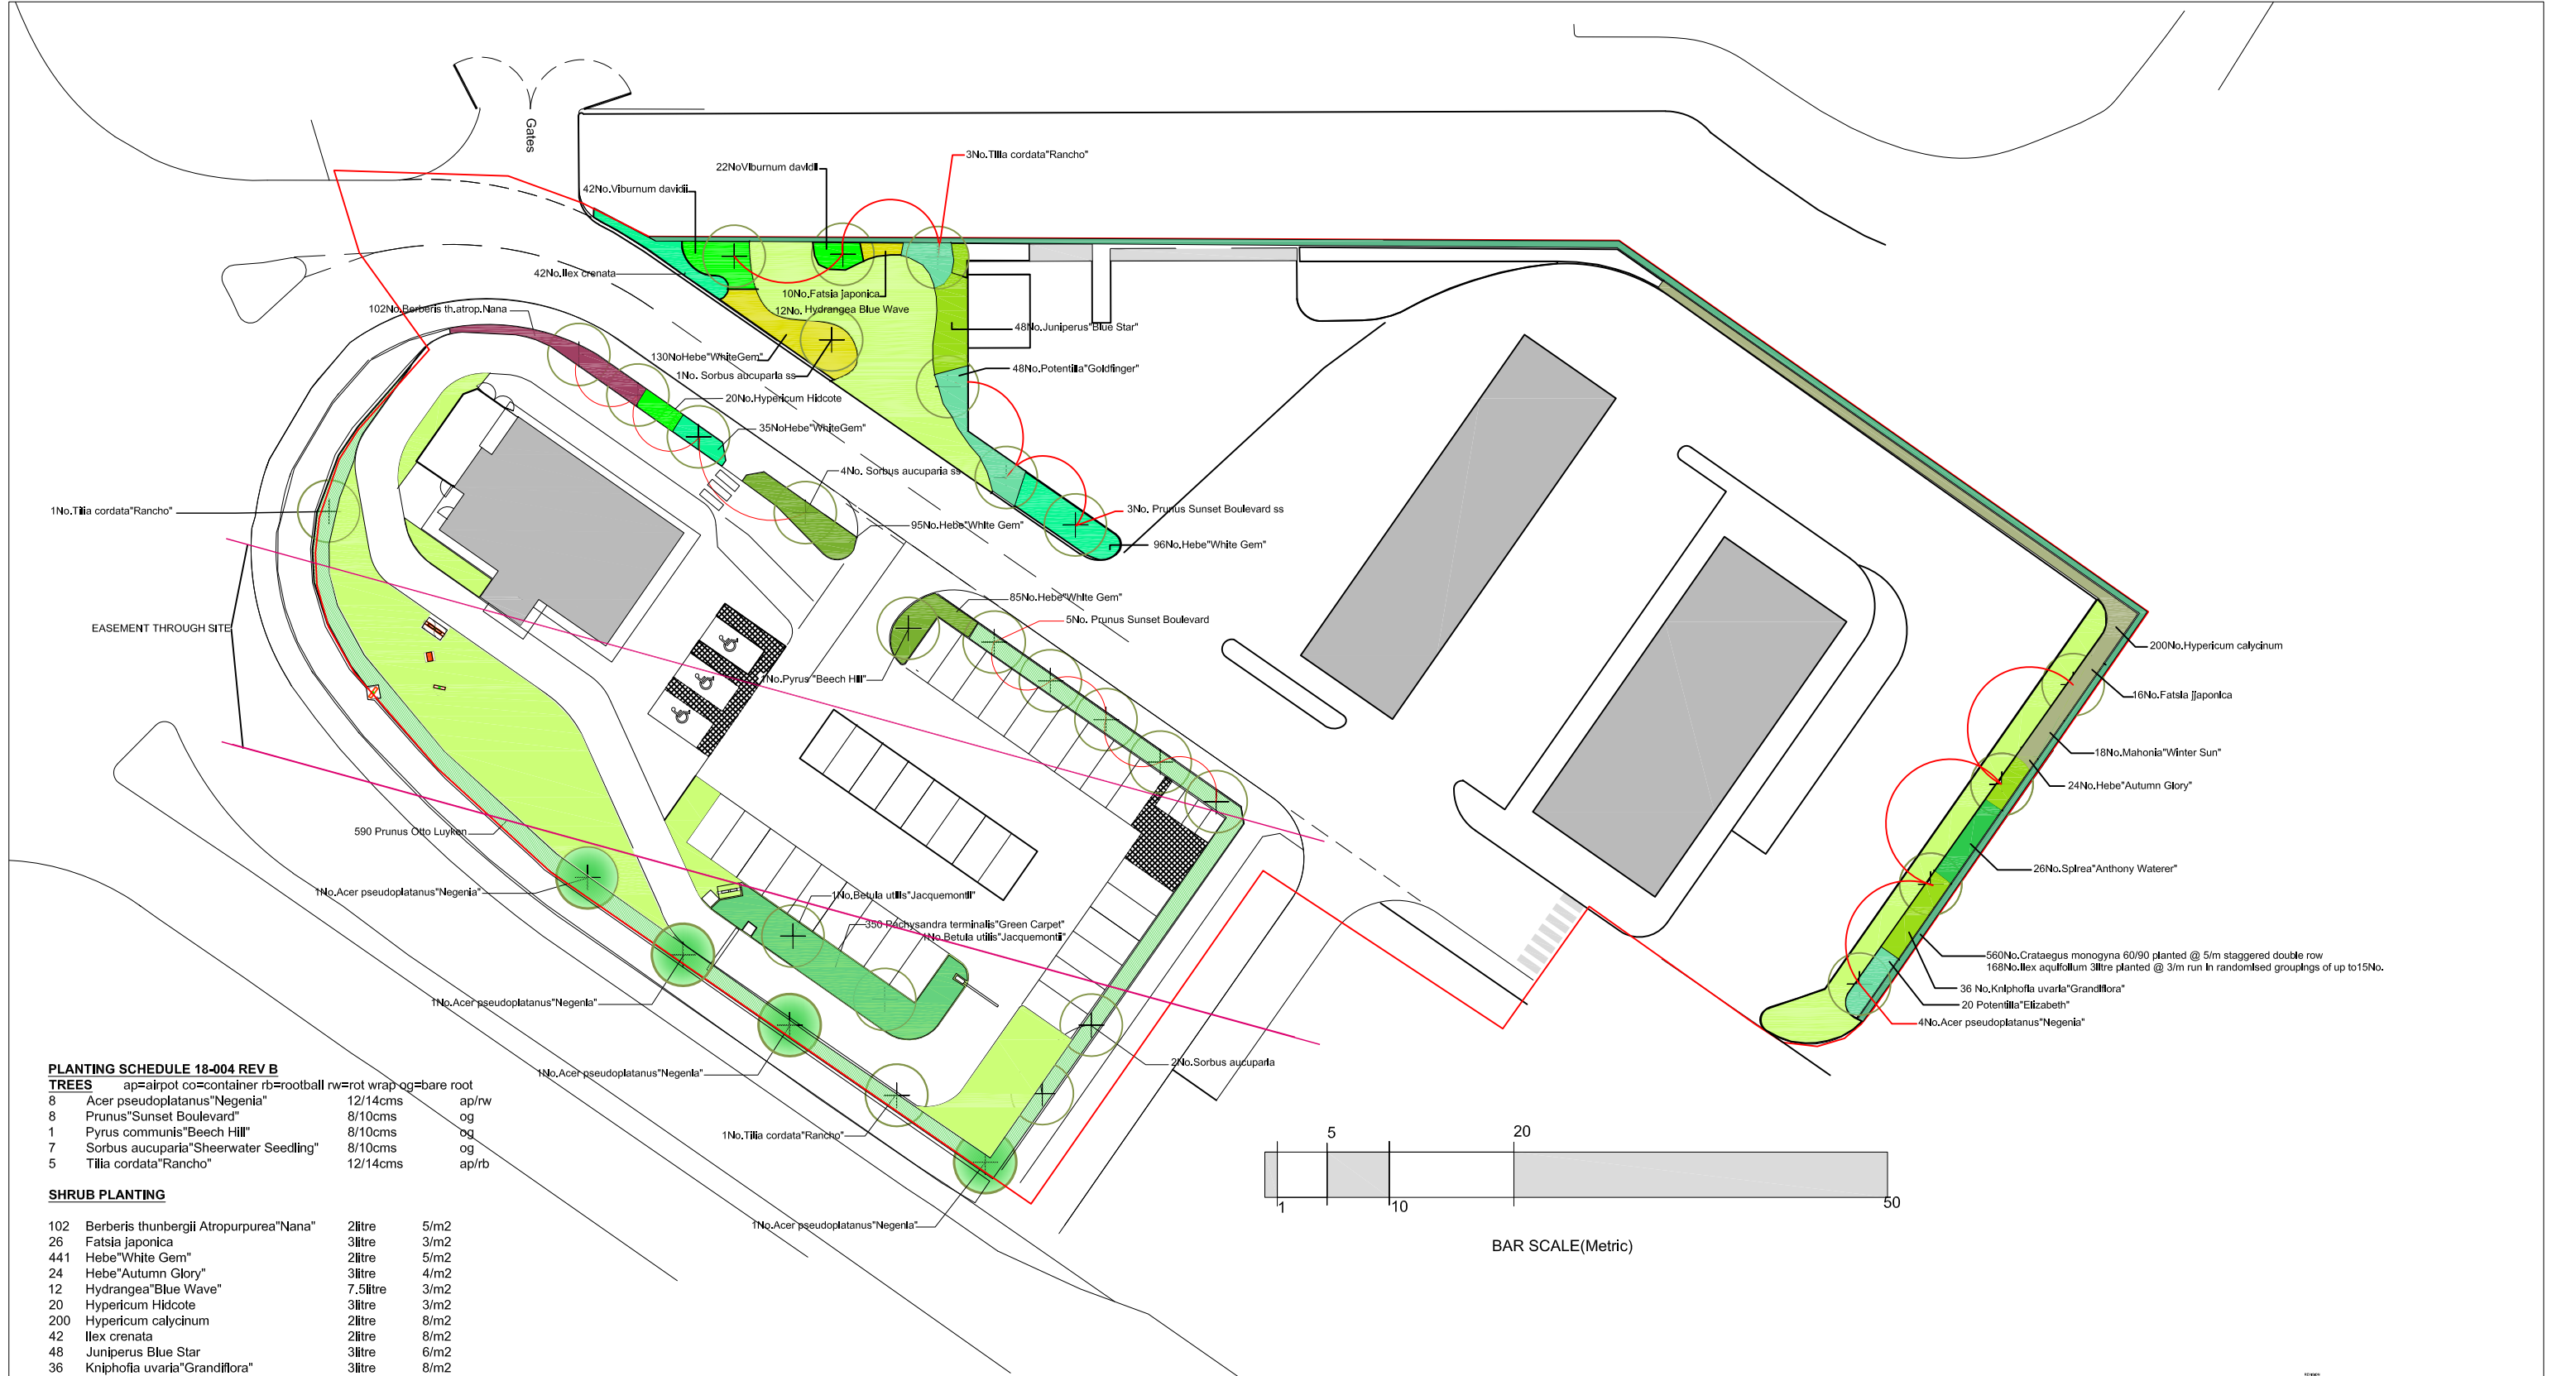

PLANTING SCHEDULE 18-004 REV B

TREES	ap=airpot co=container rb=rootball rw=rot wrap og=bare root		
8	Acer pseudoplatanus "Negenia"	12/14cms	ap/rw
8	Prunus "Sunset Boulevard"	8/10cms	og
1	Pyrus communis "Beech Hill"	8/10cms	og
7	Sorbus aucuparia "Sheerwater Seedling"	8/10cms	og
5	Tilia cordata "Rancho"	12/14cms	ap/rb

SHRUB PLANTING

102	Berberis thunbergii Atropurpurea "Nana"	2litre	5/m2
26	Fatsia japonica	3litre	3/m2
441	Hebe "White Gem"	2litre	5/m2
24	Hebe "Autumn Glory"	3litre	4/m2
12	Hydrangea "Blue Wave"	7.5litre	3/m2
20	Hypericum Hidcote	3litre	3/m2
200	Hypericum calycinum	2litre	8/m2
42	Ilex crenata	2litre	8/m2
48	Juniperus Blue Star	3litre	6/m2
36	Kniphofia uvaria "Grandiflora"	3litre	8/m2
18	Mahonia "Winter Sun"	3litre	3/m2
350	Pachysandra terminalis	2litre	8/m2
20	Potentilla Elizabeth	2litre	4/m2
48	Potentilla Goldfinger	2litre	3/m2
590	Prunus "Otto Luyken"	3litre	4/m2
26	Spiraea "Anthony Waterer"	2litre	4/m2
64	Viburnum davidii	3litre	3/m2

HEDGEROW PLANTING

300	Crataegus monogyna 60/90	og	5/m run—staggered double row with rabbit spirals.
90	Ilex aquifolium 3litre	pot	3/m run—set in random groups to thorn hedge 5 to 25No/mrun
150	Ligustrum ovalifolium 60/90	og	5/m run—set in random groups to thorn hedge 5 to 25No/mrun

ORBIT INVESTMENTS (Properties) LIMITED
Emerson House Heyes Lane Alderley Edge Cheshire
CH44 0JH
Tel: 01625 280179
Fax: 01625 280179
Email: michael@michaelsun.co.uk

SOFT LANDSCAPE DETAIL

PROPOSED Drive Thru And PFS
ACADEMY BUSINESS PARK KNOWSLEY

ORBIT INVESTMENTS (Properties) LIMITED
Emerson House Heyes Lane Alderley Edge Cheshire

LAYOUT PLAN
June 2021

1:200 (at A1)

18-004 rev.F

MICHAEL VINSUN

landscape and arboriculture

chartered landscape architects
arboricultural technicians

40 Anyshire Way Congleton Cheshire CW12 3TN
Telephone 01260 280179 01625 280179
e-mail michael@michaelsun.co.uk

