



The Contractor is responsible for checking dimensions and any discrepancy to be verified with the Architects before proceeding. Figured dimensions to be worked to only. Subject to all Local Authority and Statutory approvals.
DO NOT SCALE

PLANNING

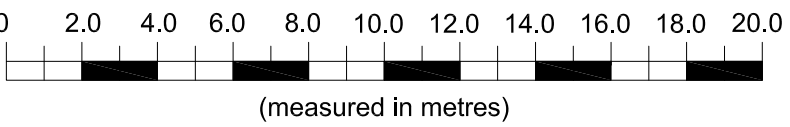

1:200

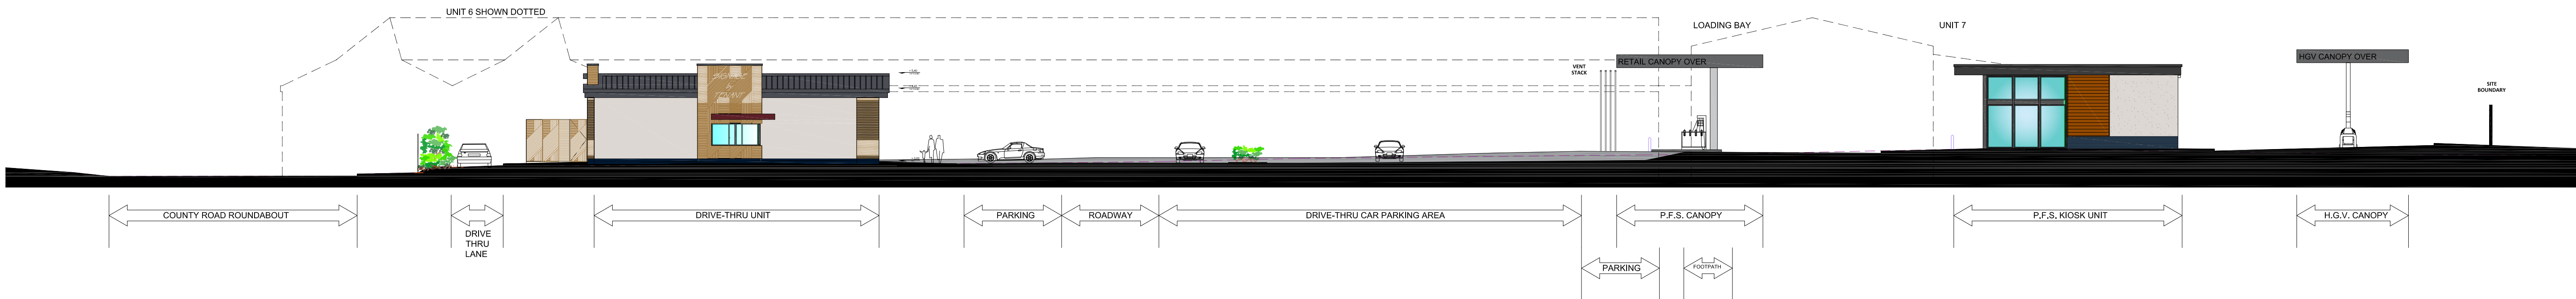

SITE SECTION A-A

REV	DESCRIPTION	DATE
E	PFS updated	21.06.21
D	Updated to reflect plan	08.04.20
C	Drive Thru building reoriented on site	08.10.19
B	Drive-thru Units updated	20.05.19
A	Minor update to address KMBC comments	04.07.18

EMERSON HOUSE, HEYES LANE,
ALDERLEY EDGE,
CHESHIRE SK9 7LF
Tel: (01625) 588400, Fax: (01625) 588276

Orbit
Developments

location
**ACADEMY BUSINESS PARK
LEES ROAD KNOWSLEY L33 7SA**

title
**SITE SECTION A-A, for PROPOSED
Drive-thru + P.F.S.**

scale 1:200 @ A1	ref t.l.h.	checked	date 28.03.18
---------------------	---------------	---------	------------------

drawing no.
389-PL-2010-E