

THE BARNs No.144

ARCHITECTURAL EMPORIUM Ltd
EMAIL: mail@architectural-emporium.co.uk
WEB: www.architectural-emporium.co.uk
ADDRESS: 13 Hope St, Liverpool, L1 9BQ
PHONE: +44 (0)151 363 0000



Proposed Boundary Types Key:

Existing boundary treatment retained. Top be made good where required.	
1200mm High metal estate railing with hedge to house side.	
2000mm vertical timber slatted fence with.	
2400mm vertical timber slatted fence with.	
1100mm vertical timber ballustrade to edge of water.	
2000mm High Vertical timber screen.	
1800mm Red facing brick boundary wall.	
1515mm Red facing brick boundary wall With railing over.	


Rev A: 17.03.21
Scale Bar added.

FOR: PLANNING
CHECKED BY: AJ | DRAWN BY: MS
SCALE: 1:25
PAPER SIZE: A3
JOB: THE BARNs & No. 144


3.901_Rev A

FIRST ISSUE: 23.12.20

PROPOSED BOUNDARY SPEC

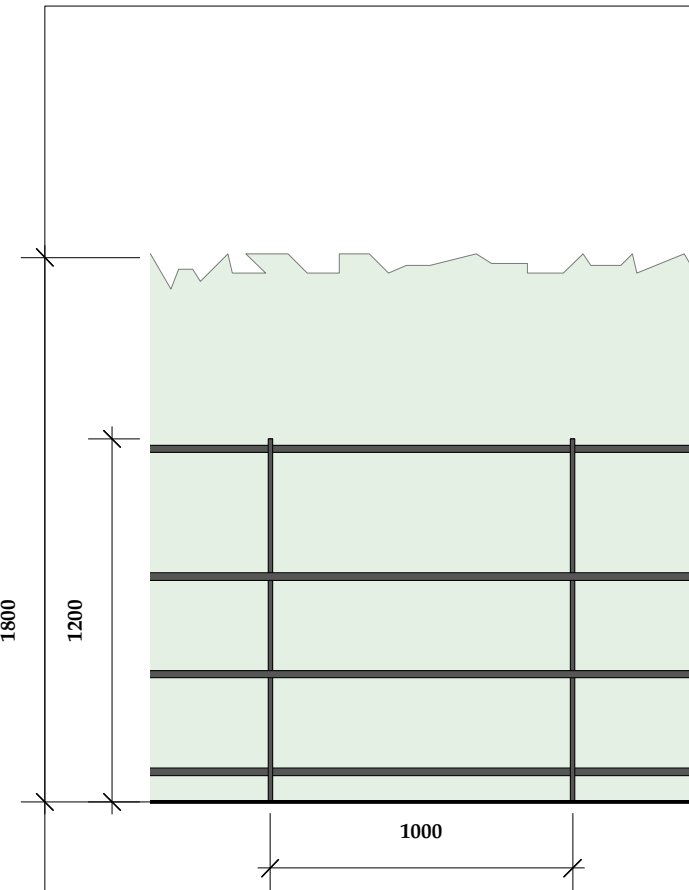


Elevation

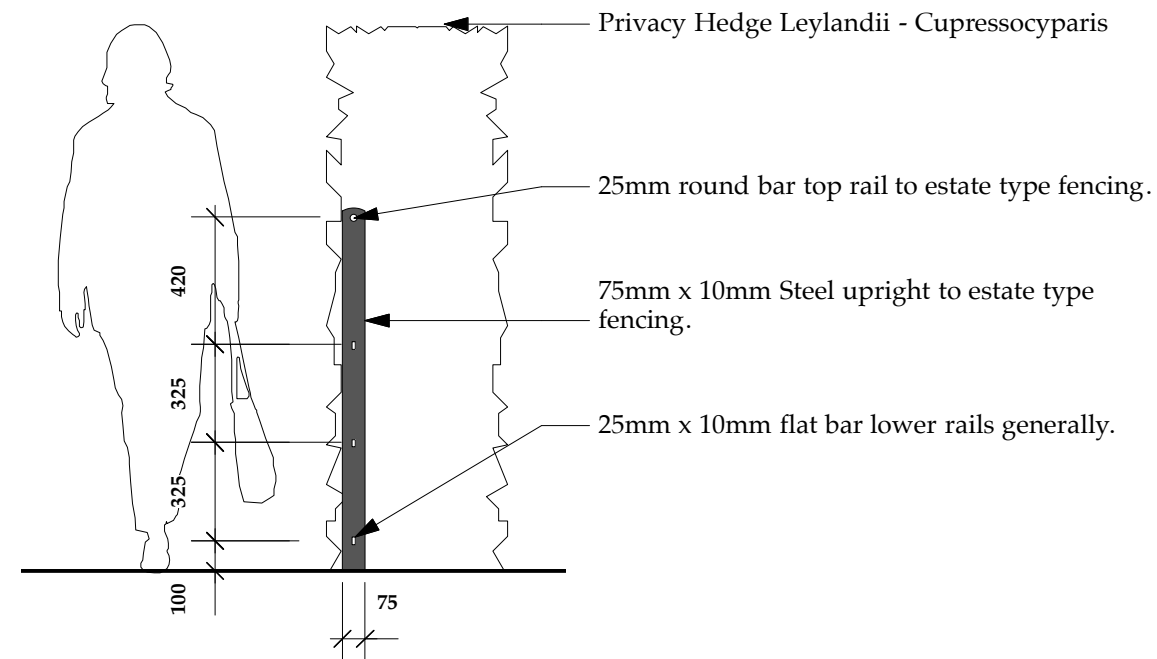

Section



1200mm High metal estate railing with hedge to house side.

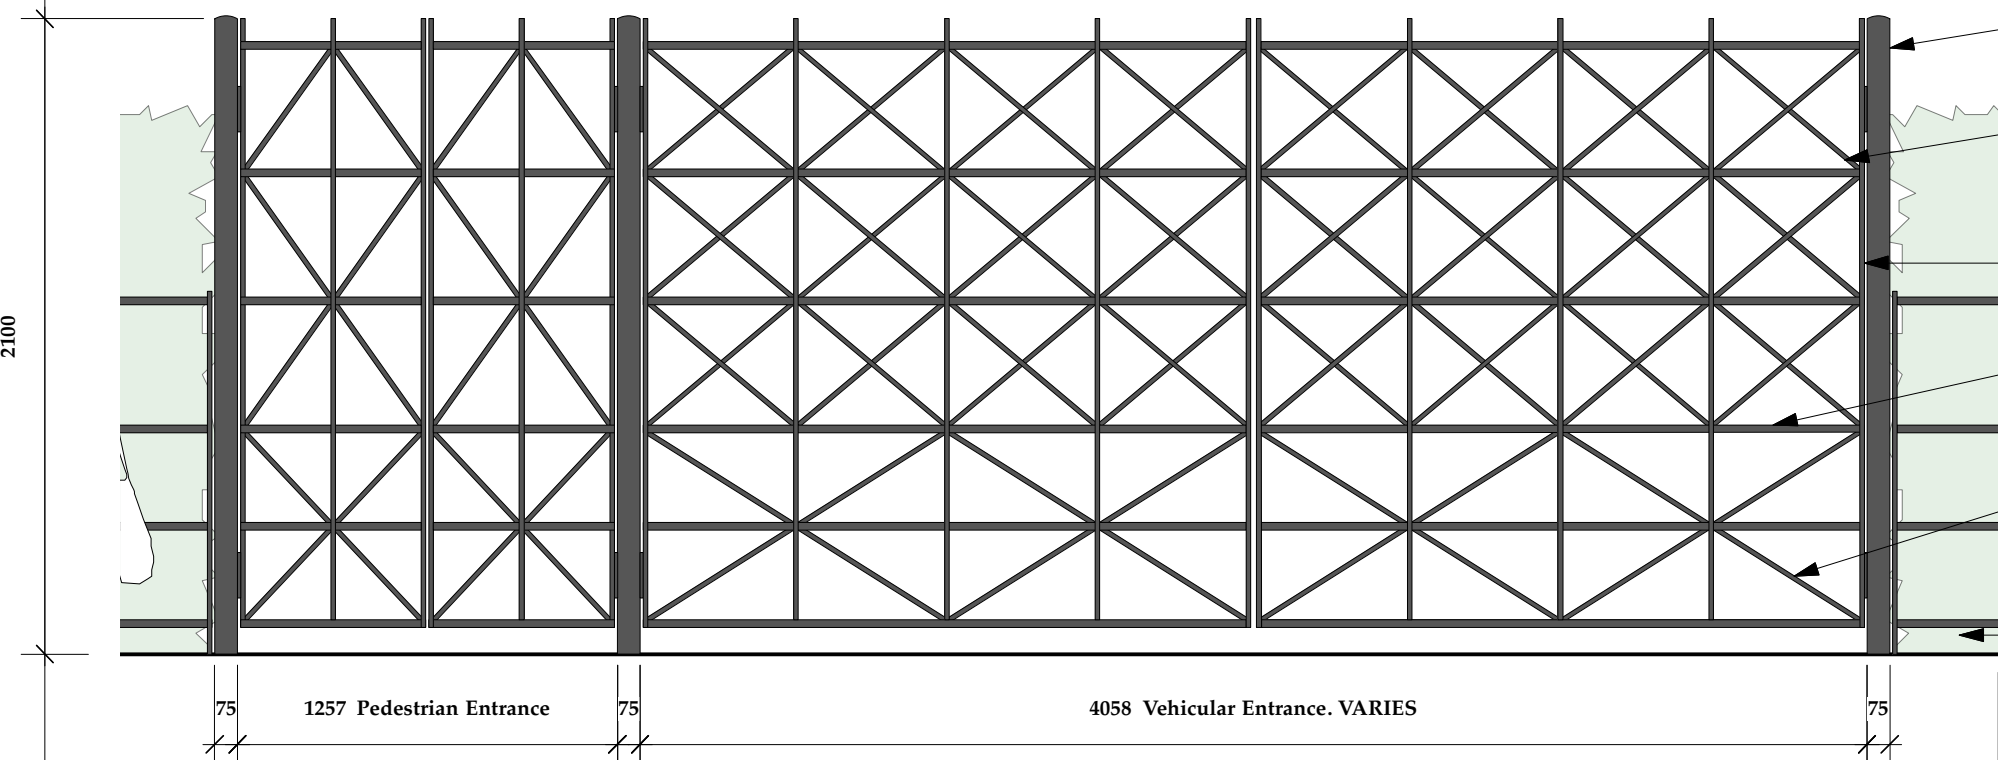

Elevation

75mm x 150mm Steel gate posts.

25mm round bar top rail to estate type fencing.

75mm x 10mm Steel outer frame to gates

25mm x 10mm flat bar to gate generally.

25mm round bar horizontal bracing generally.

Privacy Hedge Leylandii - Cupressocyparis

2100mm Access Gate to site & large houses in metal estate railing.

