

THE BARNs No.144

ARCHITECTURAL EMPORIUM Ltd
EMAIL: mail@architectural-emporium.co.uk
WEB: www.architectural-emporium.co.uk
ADDRESS: 13 Hope St, Liverpool, L1 9BQ
PHONE: +44 (0)151 363 0000



Proposed Boundary Types Key:

Existing boundary treatment retained. Top be made good where required.	
1200mm High metal estate railing with hedge to house side.	
2000mm vertical timber slatted fence with.	
2400mm vertical timber slatted fence with.	
1100mm vertical timber ballustrade to edge of water.	
2000mm High Vertical timber screen.	
1800mm Red facing brick boundary wall.	
1515mm Red facing brick boundary wall With railing over.	


Rev B: 23.10.21
Updated to Planning Officer Comments.

FOR: PLANNING
CHECKED BY: AJ | DRAWN BY: MS
SCALE: 1:25
PAPER SIZE: A3
JOB: THE BARNs & No. 144


3.902_Rev B

FIRST ISSUE: 23.12.20



PROPOSED BOUNDARY SPEC

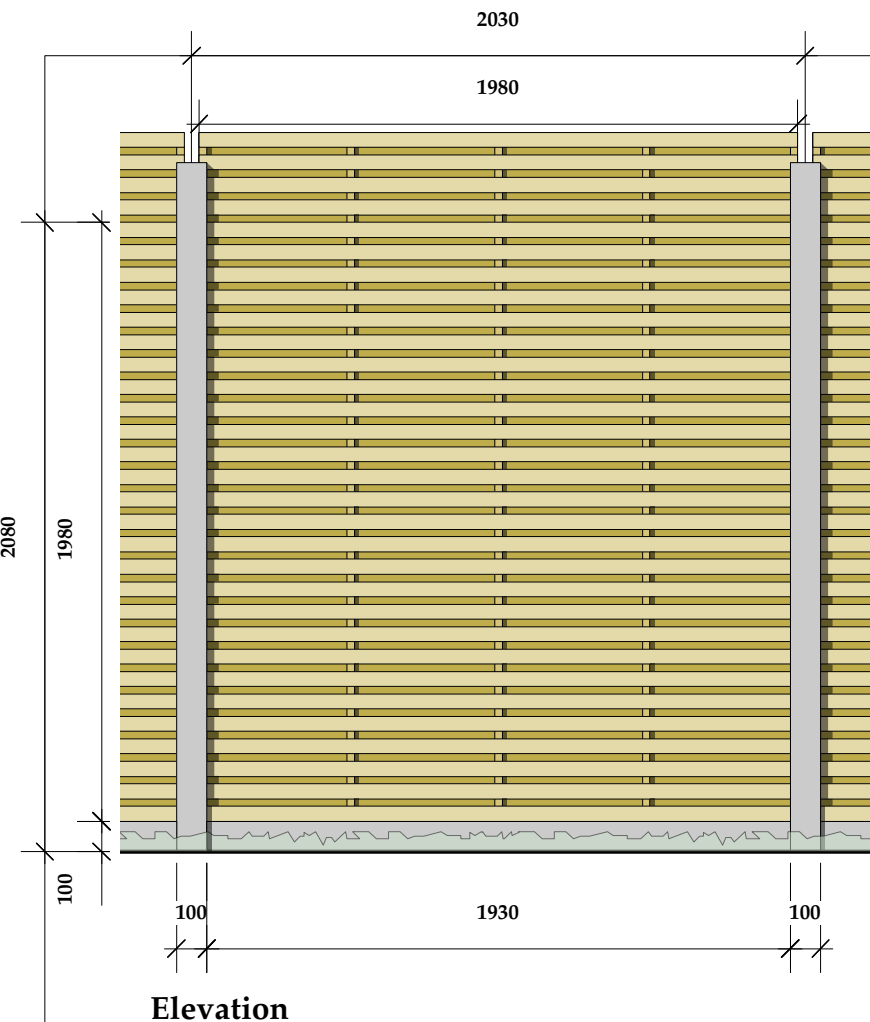


Elevation

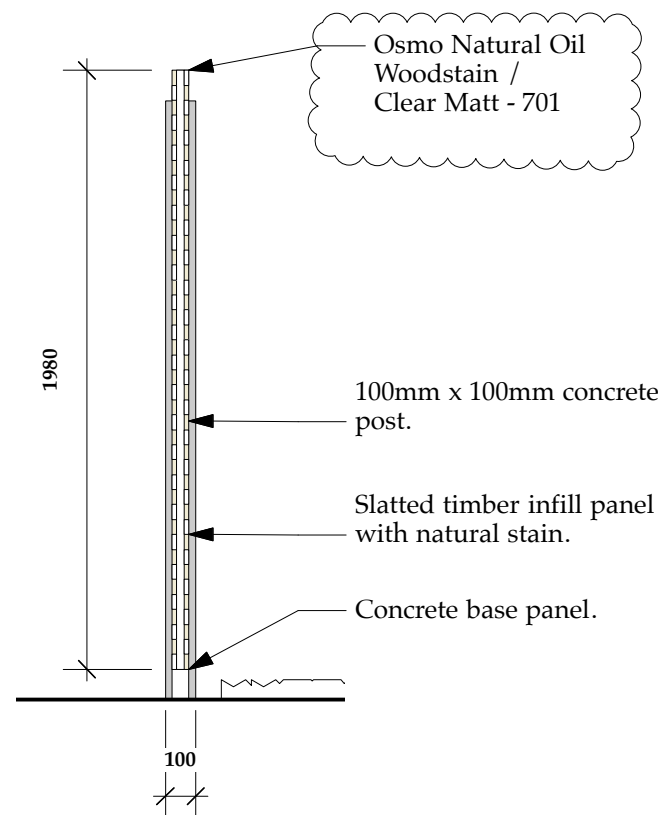

Section

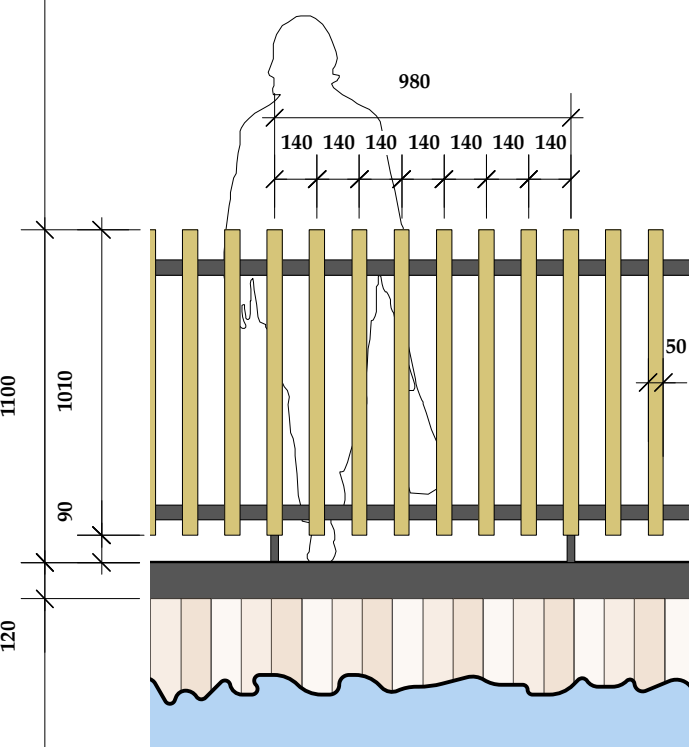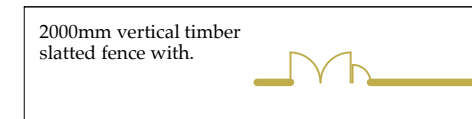

Elevation

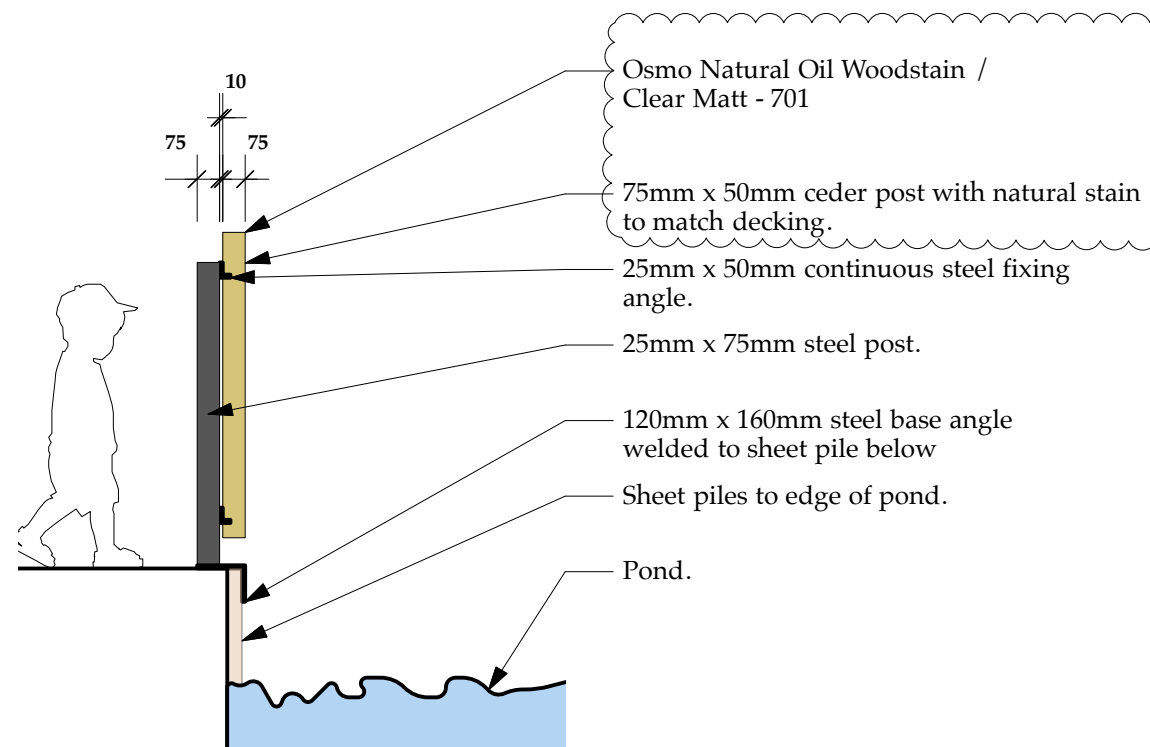

Section

