




THE BARNs No.144

ARCHITECTURAL EMPORIUM Ltd
EMAIL: mail@architectural-emporium.co.uk
WEB: www.architectural-emporium.co.uk
ADDRESS: 13 Hope St, Liverpool, L1 9BQ
PHONE: +44 (0)151 363 0000



2000mm High Vertical
timber screen.

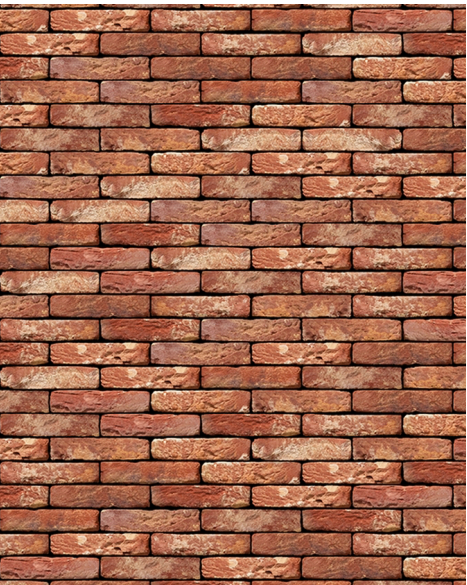

1837mm red facing
brick boundary wall.



Rev B: 25.10.21
Updated to Planning Officer Comments.

FOR: PLANNING

CHECKED BY: AJ | DRAWN BY: MS

SCALE: 1:25


PAPER SIZE: A3

JOB: THE BARNs & No. 144


3.903_Rev B

FIRST ISSUE: 23.12.20


PROPOSED BOUNDARY SPEC

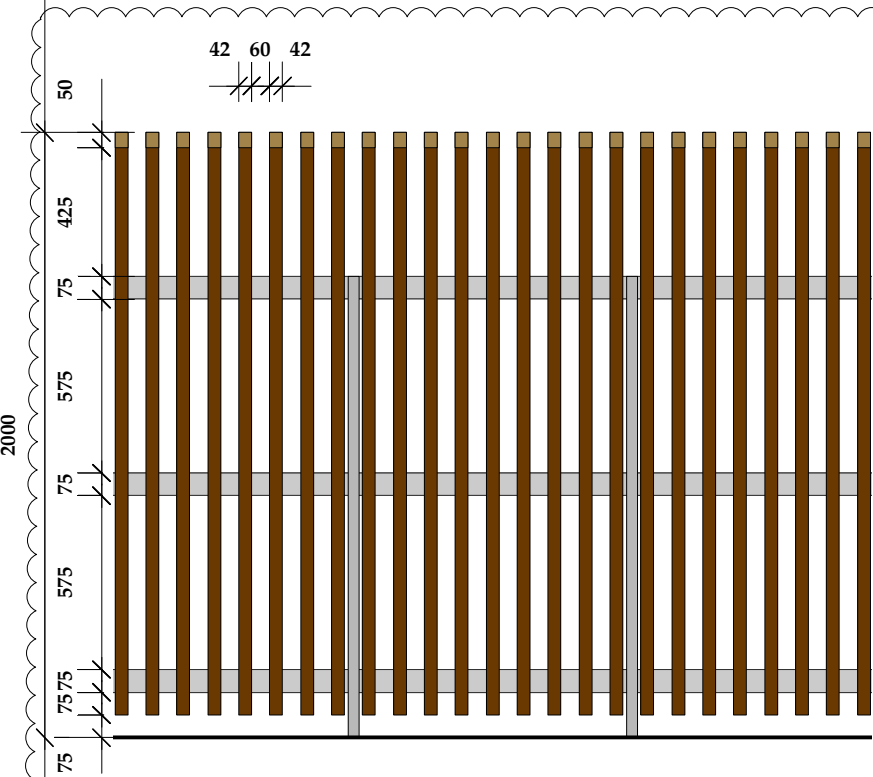


Elevation

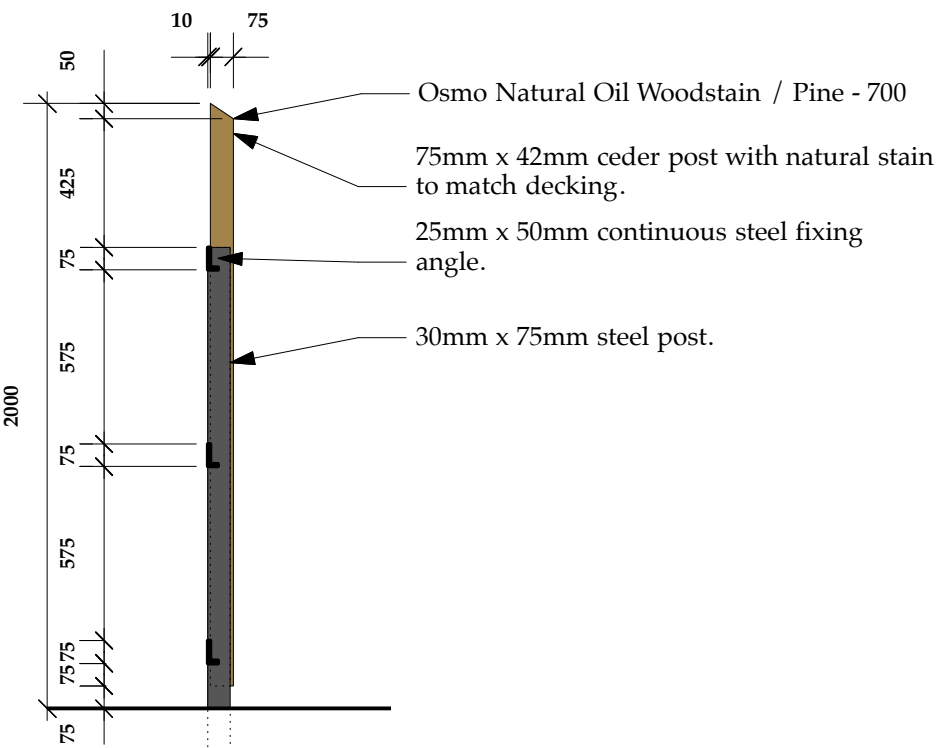

Section

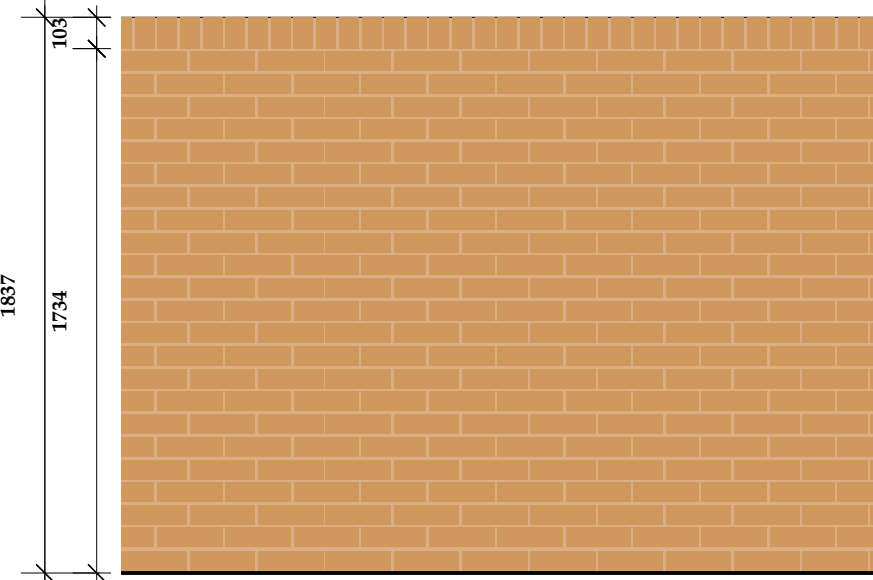

Elevation

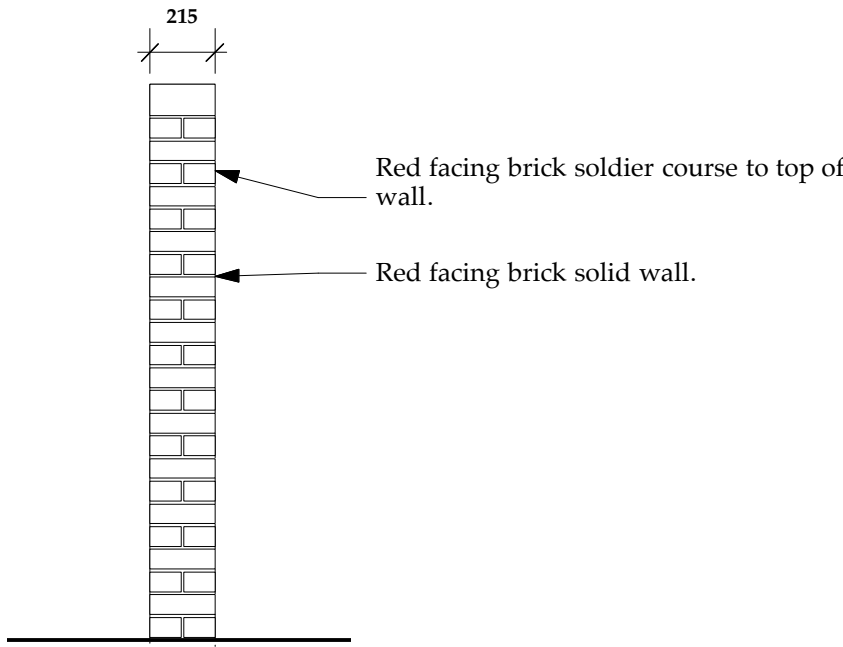

Section