



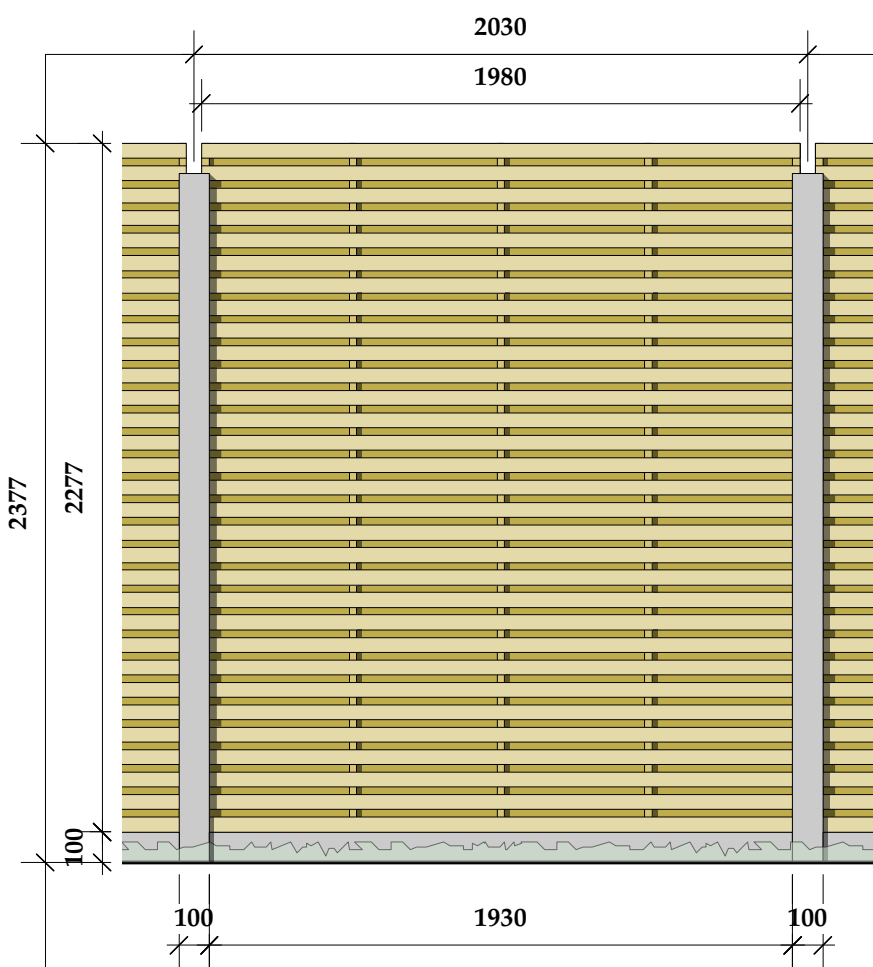

Elevation

Note: Not currently included in proposals but could be included if the Planning Officer is concerned about Privacy on any interfaces.

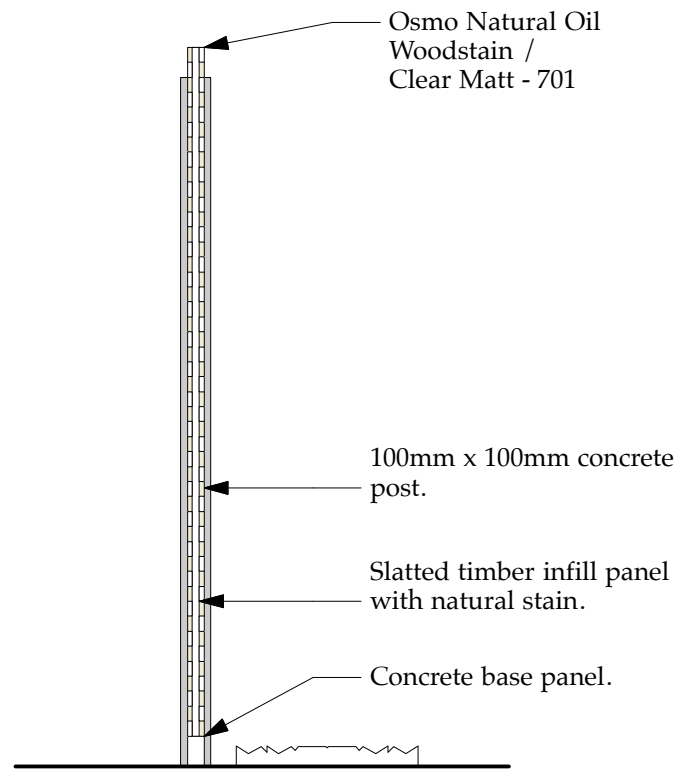


Section




Proposed Boundary Types Key:



Existing boundary treatment retained. Top be made good where required.	
1200mm High metal estate railing with hedge to house side.	
2000mm vertical timber slatted fence with.	
2400mm vertical timber slatted fence with.	
1100mm vertical timber ballustrade to edge of water.	
2000mm High Vertical timber screen.	
1800mm Red facing brick boundary wall.	
1515mm Red facing brick boundary wall With railing over.	

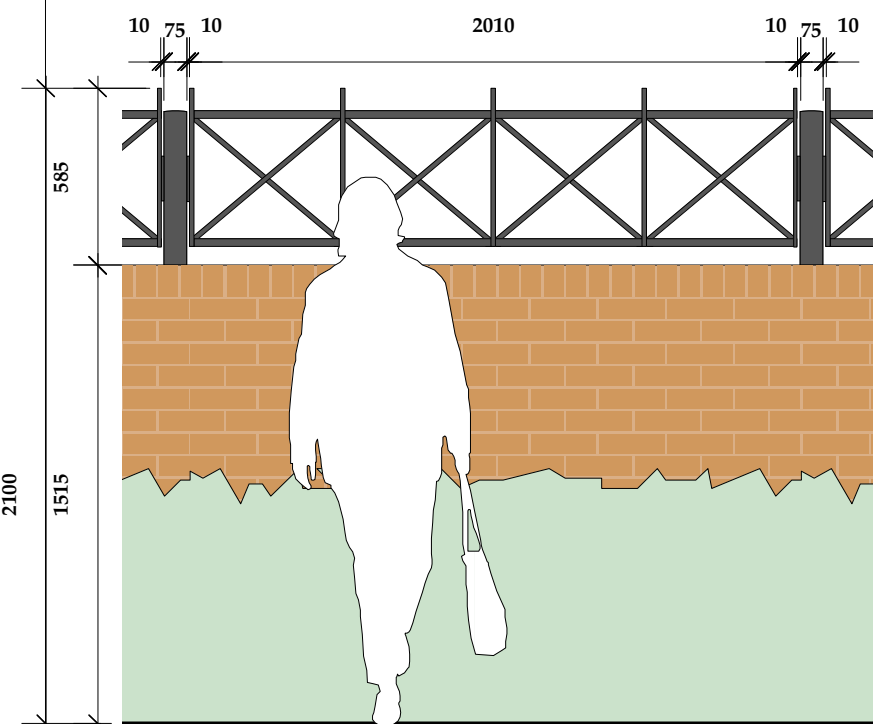

Elevation

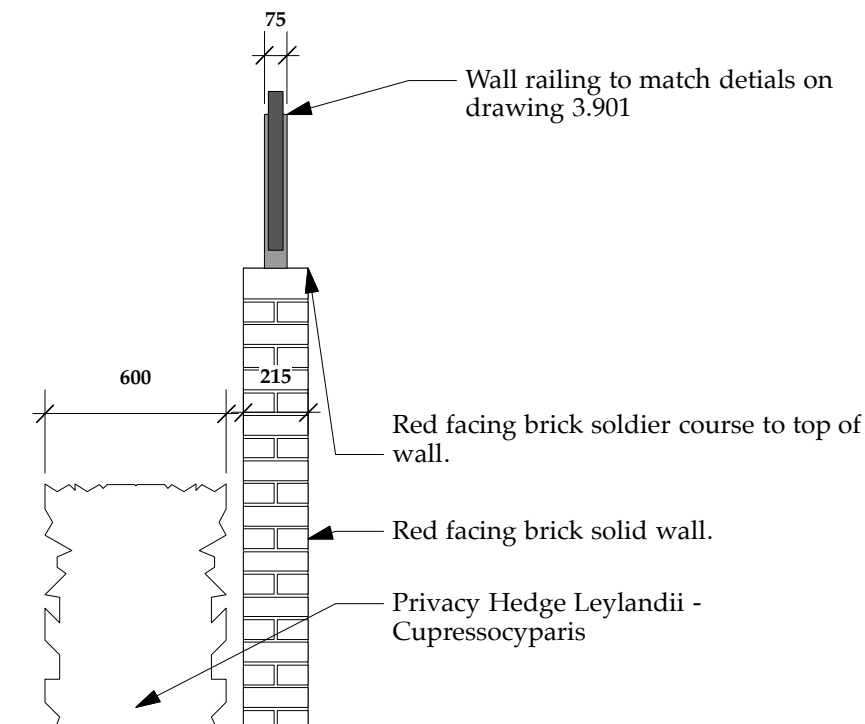

Section

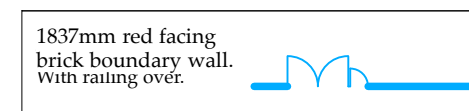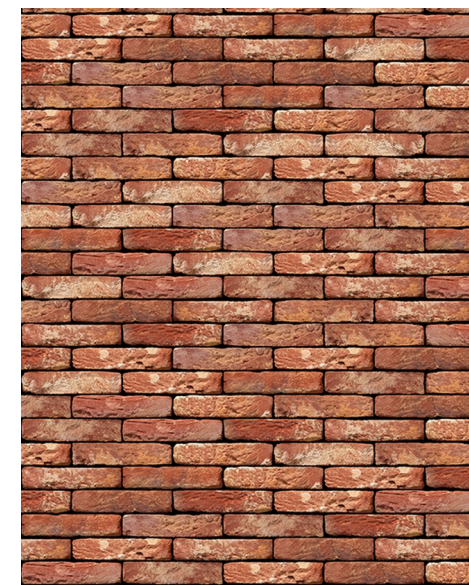

FOR: PLANNING
CHECKED BY: AJ | DRAWN BY: MS
SCALE: 1:25
PAPER SIZE: A3
JOB: THE BARNs & No. 144

3.904_Rev
FIRST ISSUE: 23.12.20
PROPOSED BOUNDARY SPEC