




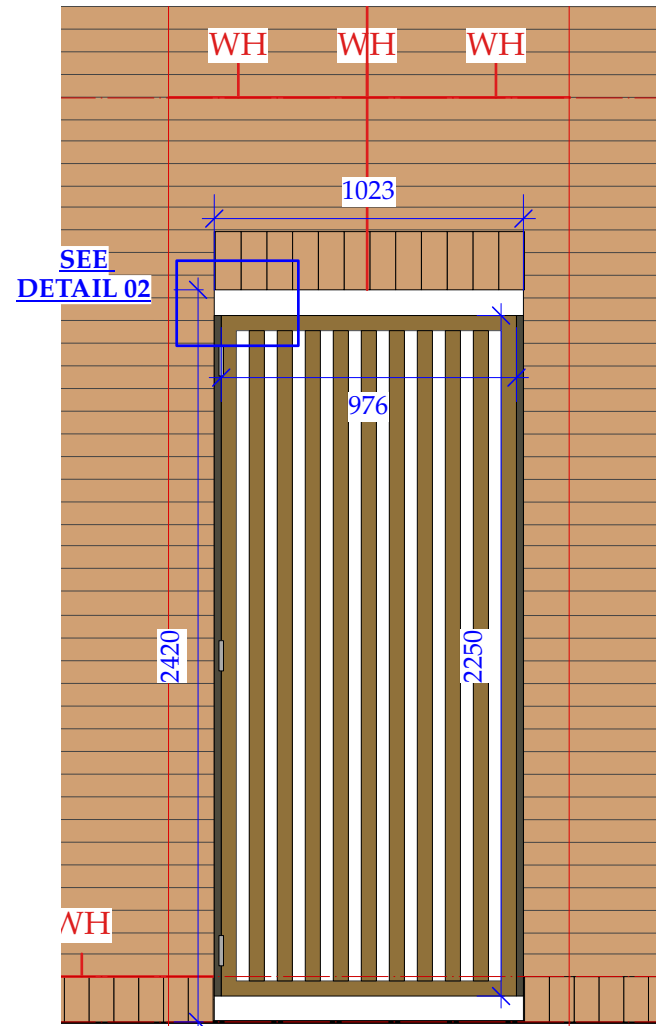


1. GINNEL GATE ELEVATION | 1:25

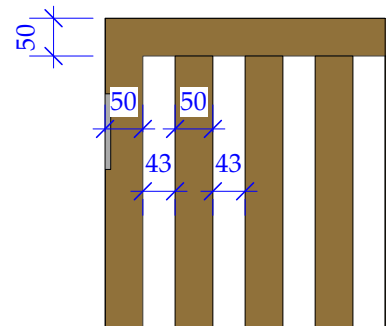


2. GINNEL GATE DETAIL | 1:10

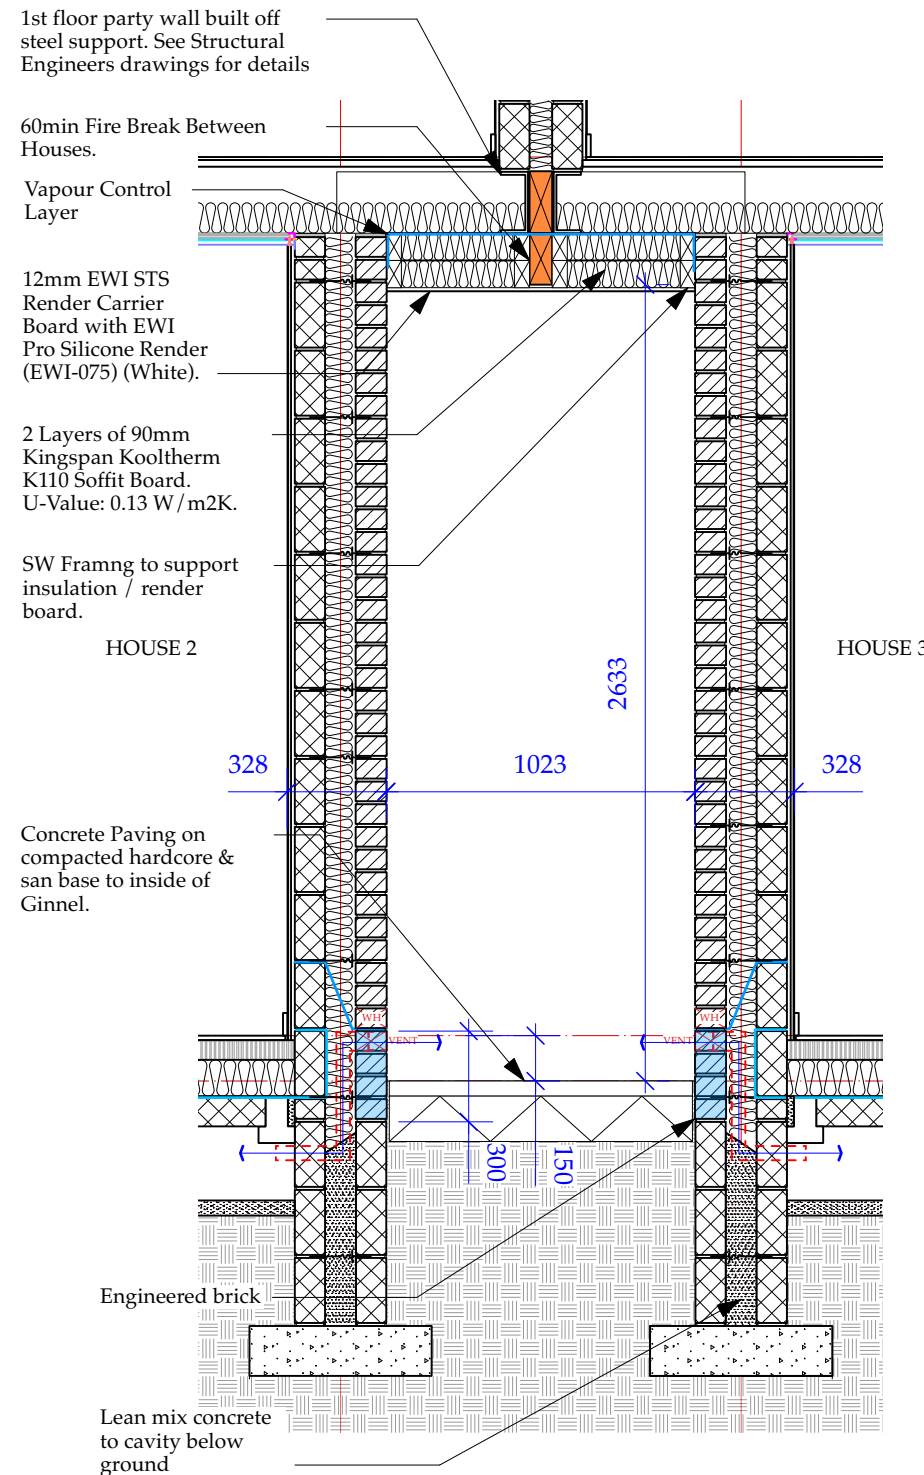


3. GINNEL CROSS SECTION | 1:25

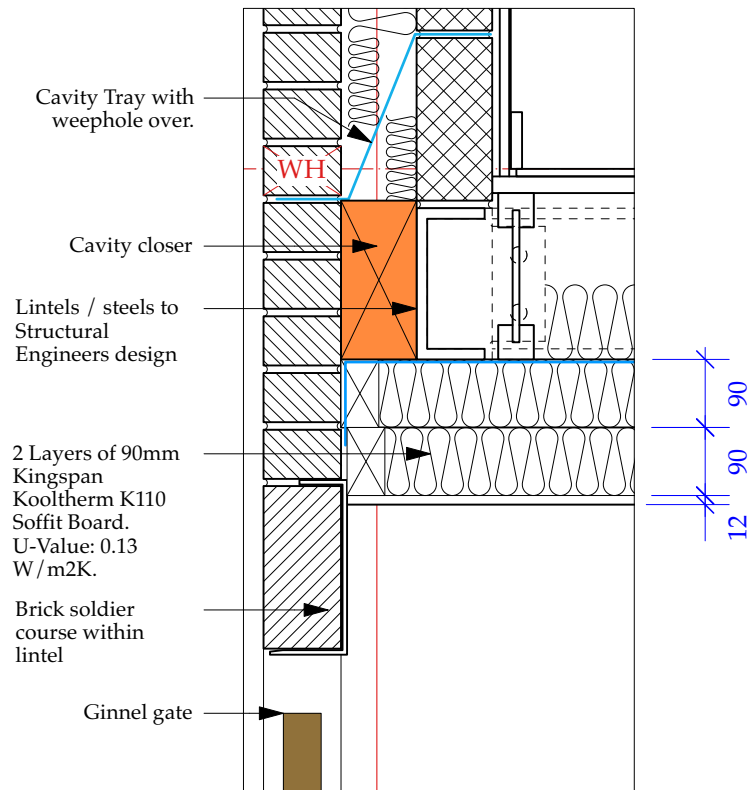

4. GINNEL LINTEL DETAIL | 1:10

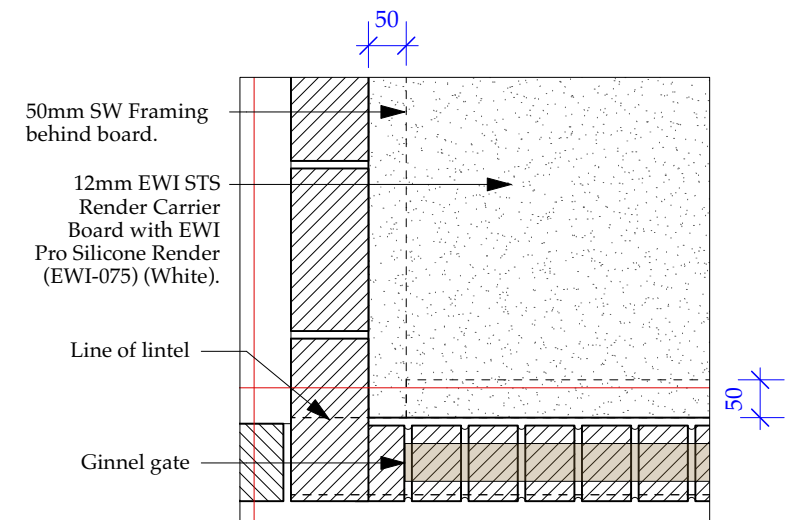

5. GINNEL RCP DETAIL | 1:10

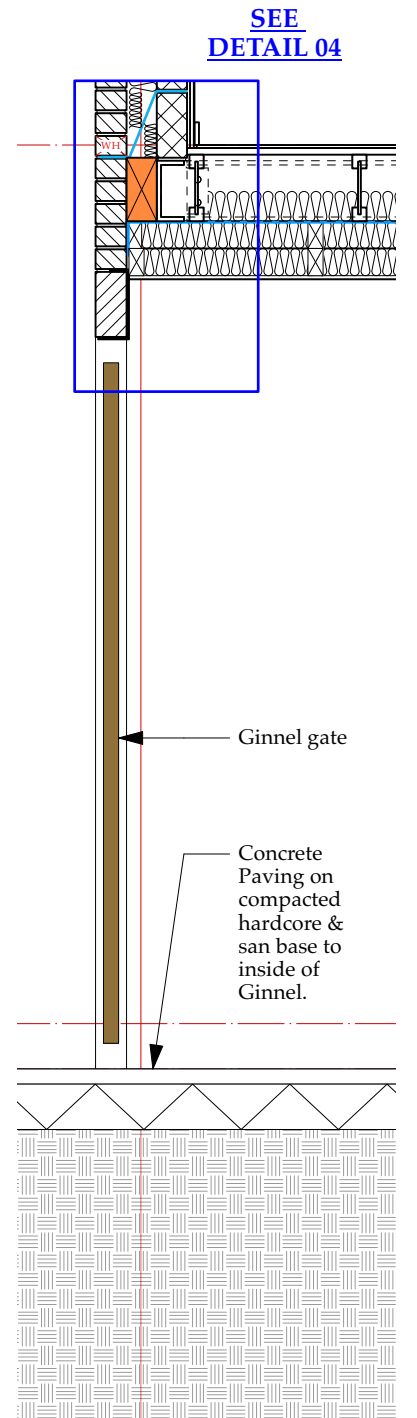

6. GINNEL GATE SECTION | 1:25




THE BARNs 144

ARCHITECTURAL EMPORIUM Ltd
EMAIL: mail@architectural-emporium.co.uk
WEB: www.architectural-emporium.co.uk
ADDRESS: 87 Kempston Street, Liverpool, L3 8HE
PHONE: +44 (0)151 363 0000




1:25

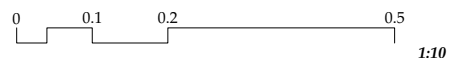

1:10

KEY MAP

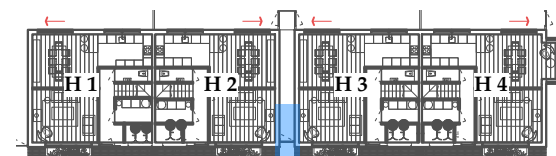

H = HOUSE

Rev*: First issue xx.xx.xx

FOR: xxx
CHECKED BY: AJ | DRAWN BY: JB
SCALE: N/A
PAPER SIZE: A3
JOB: THE BARNs 144

5.010_Rev*
FIRST ISSUE: 16.05.24
GINNEL - DETAIL